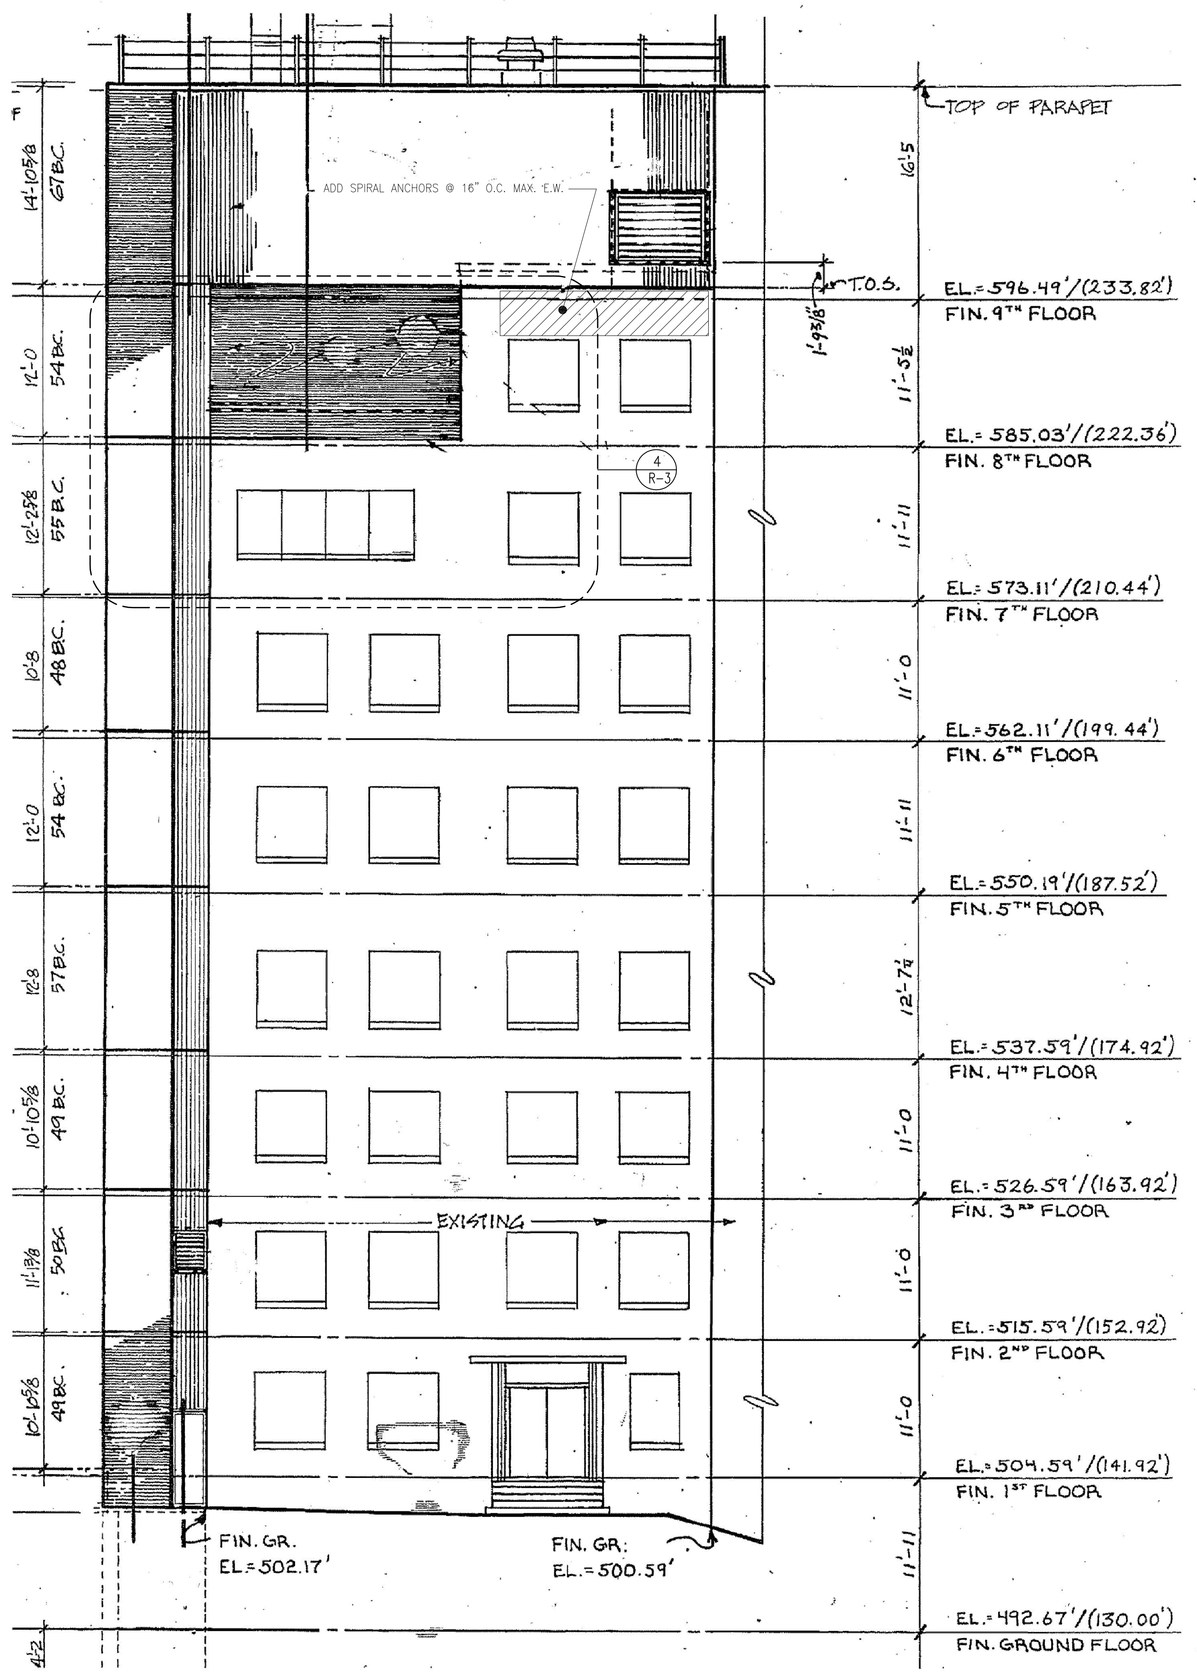


D:SHAFT 1 SOUTH

31 R-1 SHAFT No.1 - NORTH ELEVATION NO SCALE

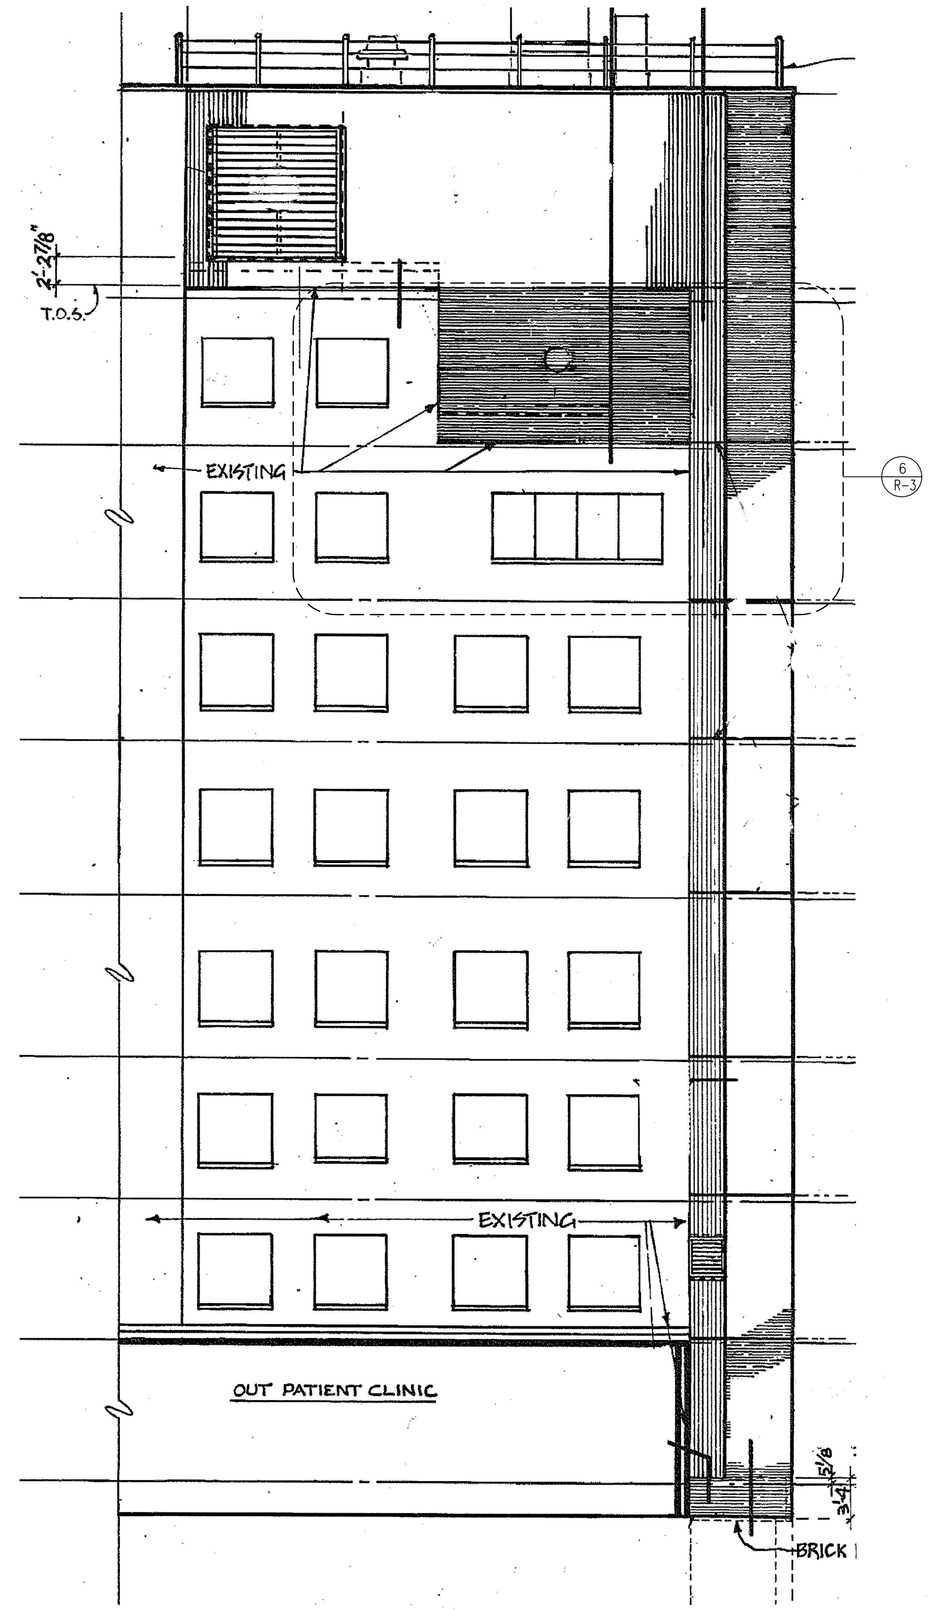


D:SHAFT 1 NORTH

33 R-1 SHAFT No.1 - SOUTH ELEVATION NO SCALE

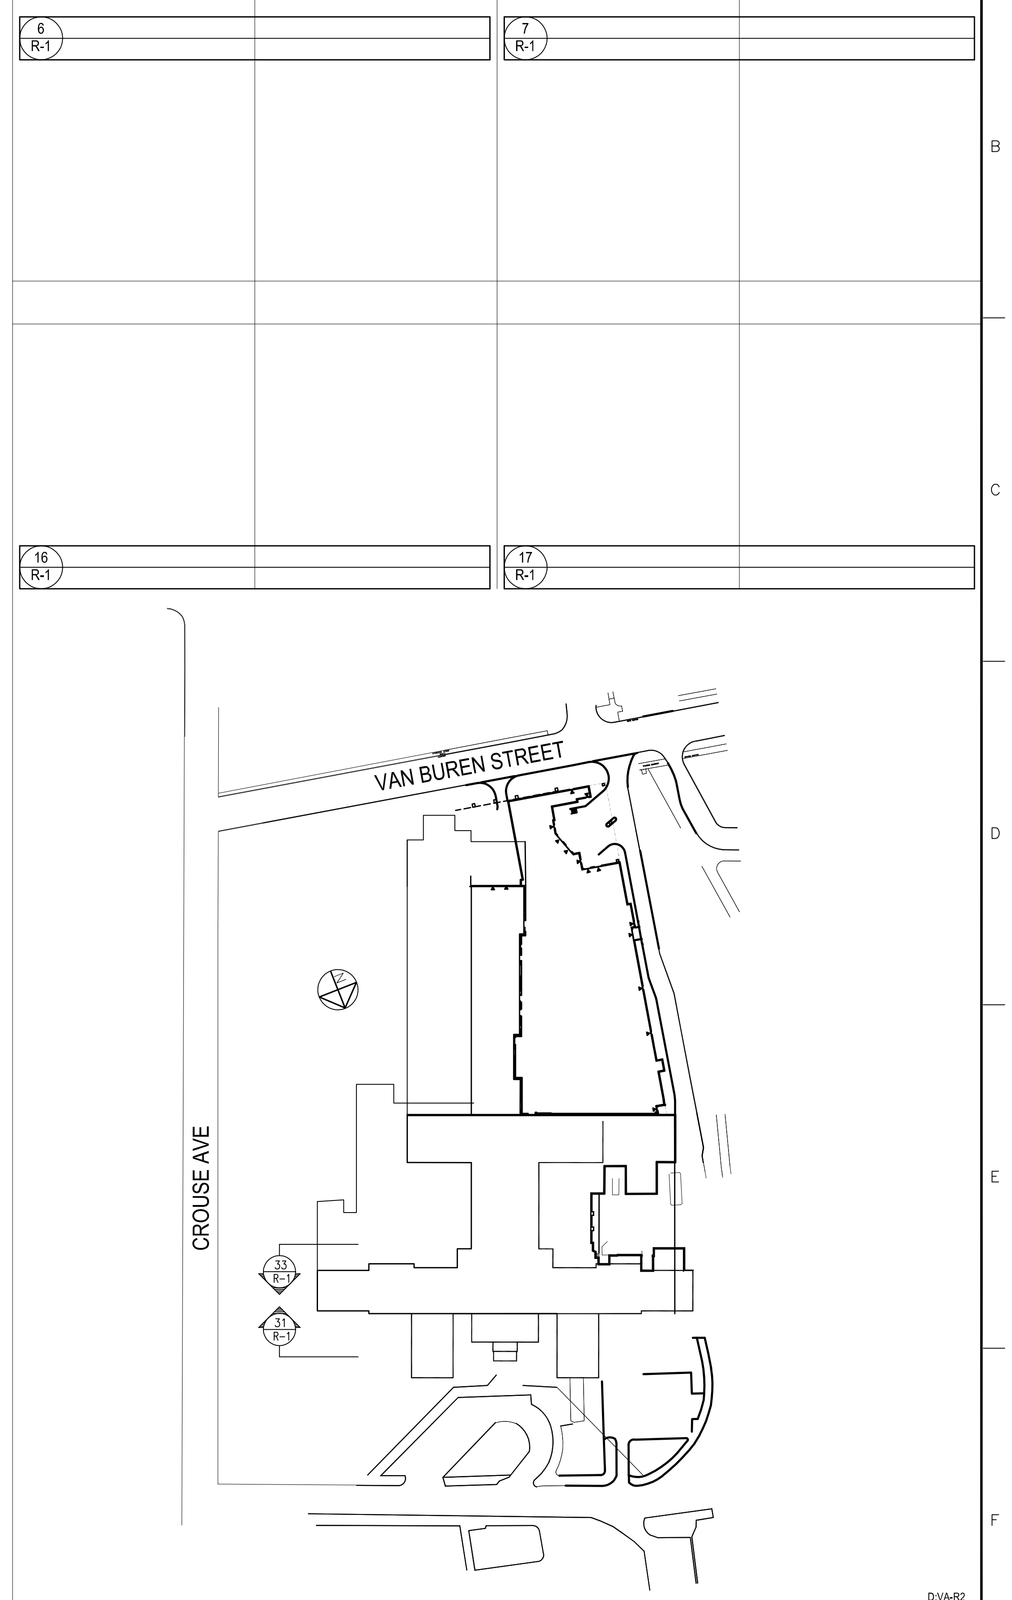


D:VA-R2

36 R-1 KEY PLAN NO SCALE

FINAL SUBMISSION

| Revisions: | Date |
|---|---|
| | |

CONSULTANTS:

ARCHITECT/ENGINEERS:

QPK DESIGN
ARCHITECTURE
ENGINEERING
SITE & PLANNING
450 SO. SALINA STREET P.O. BOX 99
SYRACUSE, NEW YORK 13201-0099
TEL 315.472.7806 FAX 315.472.7800

Drawing Title: SHAFT No. 1 NORTH & SOUTH EXTERIOR ELEVATIONS

Approved: Project Director: T. HAYES-3/12/2012

Project Title: EXTERIOR MASONRY REPAIRS OF MECHANICAL SHAFTS
QPK Job Number 211164.00

Location: V.A. MEDICAL CENTER SYRACUSE, NY

Date: March 9, 2012 | Checked: K. Place | Drawn: HCH/GMM

Project Number: 528A7-11-723

Building Number:

Drawing Number: R-1
Dwg. 1 of 3

Office of Facilities Management

Department of Veterans Affairs

VA FORM 08-6231, OCT 1978