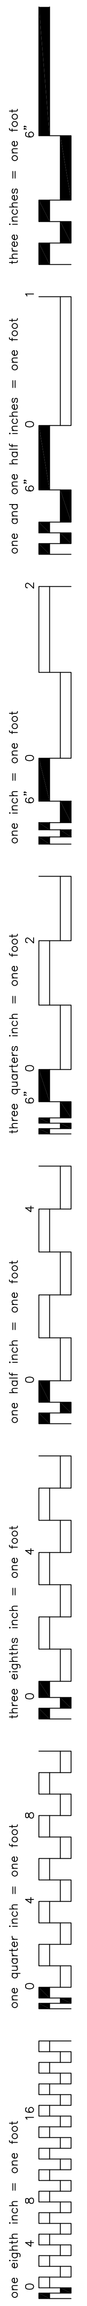

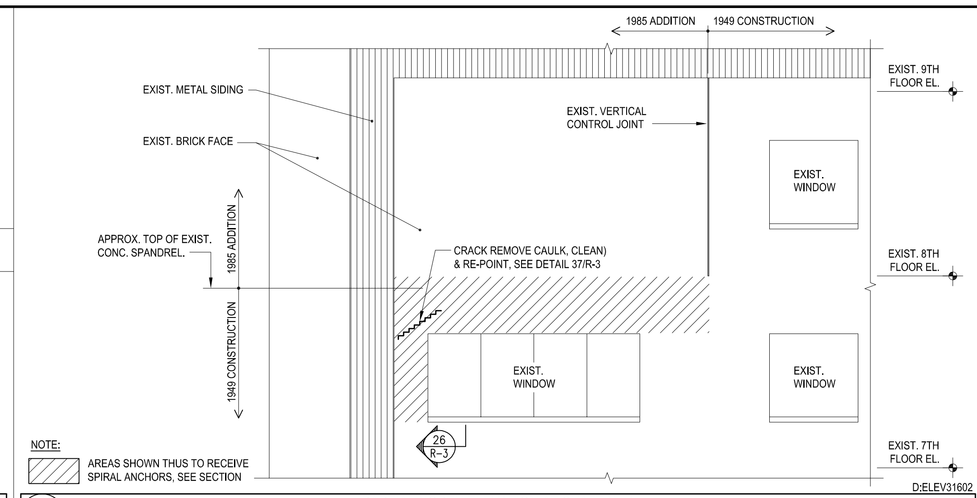

4 R-3 PARTIAL NORTH ELEVATION AT SHAFT No.1 NO SCALE

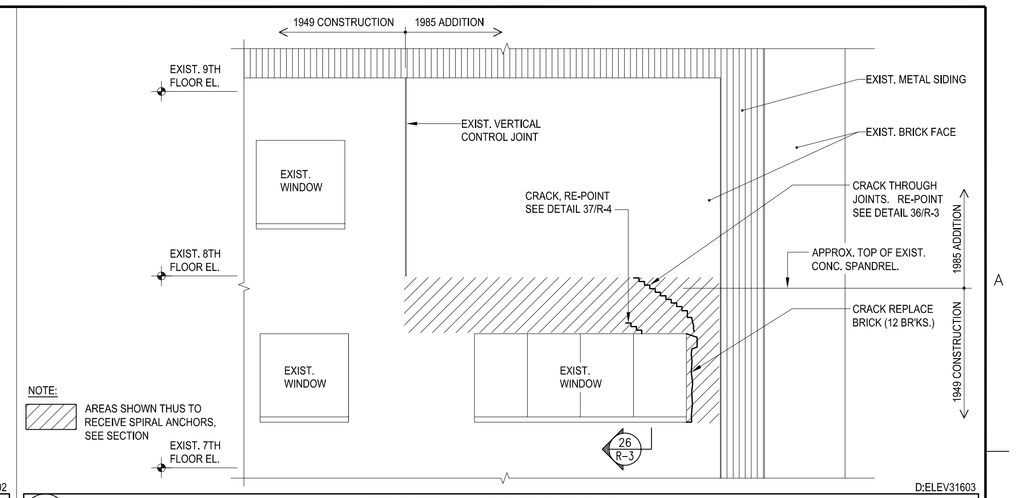

6 R-3 PARTIAL SOUTH ELEVATION AT SHAFT No.1 NO SCALE

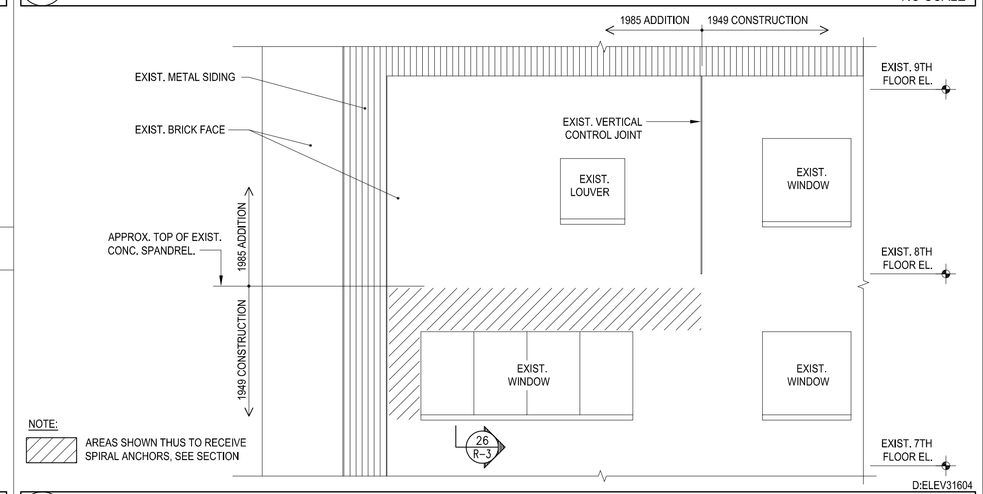

14 R-3 PARTIAL SOUTH ELEVATION AT SHAFT No.2 NO SCALE

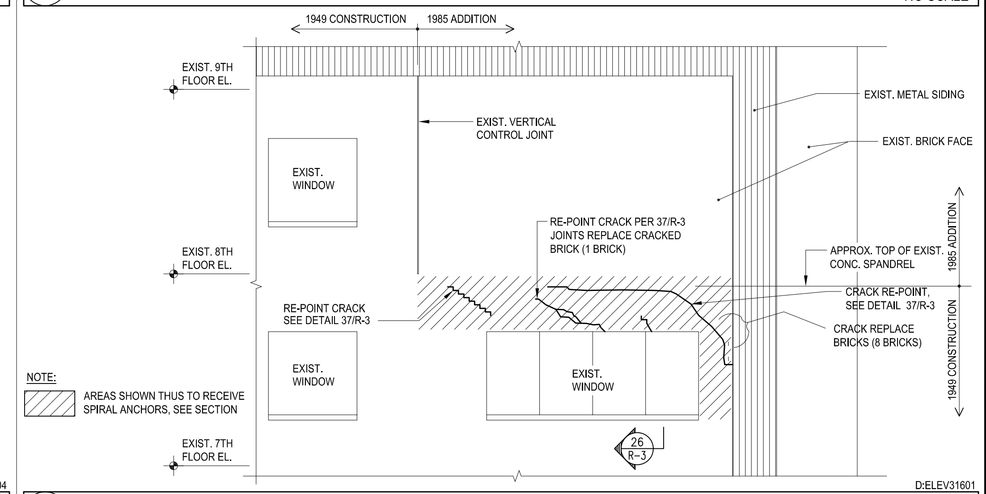

16 R-3 PARTIAL NORTH ELEVATION AT SHAFT No.2 NO SCALE

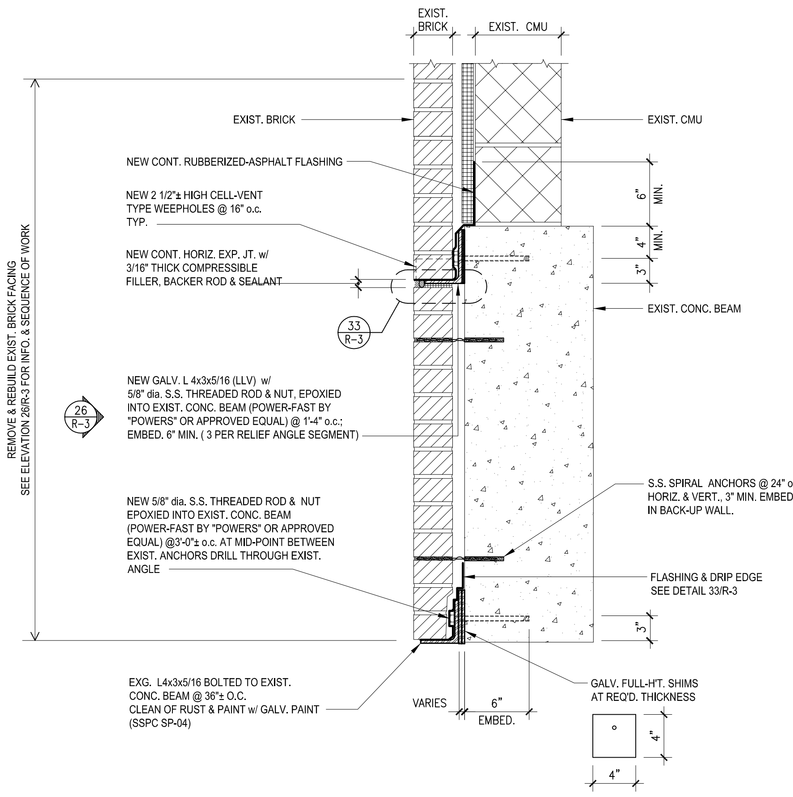

34 R-3 TYP. SECTION AT NEW BRICK SHELF ANGLES - ALTERNATE No. 1 WORK NO SCALE

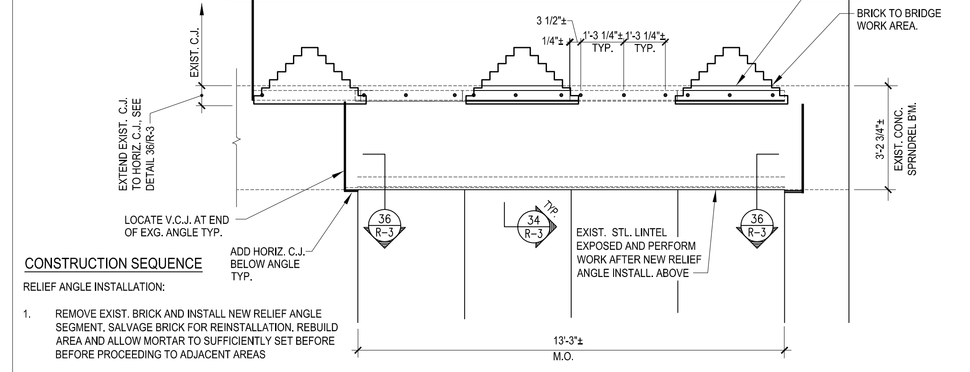

CONSTRUCTION SEQUENCE

RELIEF ANGLE INSTALLATION:

1. REMOVE EXIST. BRICK AND INSTALL NEW RELIEF ANGLE SEGMENT. SALVAGE BRICK FOR REINSTALLATION, REBUILD AREA AND ALLOW MORTAR TO SUFFICIENTLY SET BEFORE BEFORE PROCEEDING TO ADJACENT AREAS
2. REPEAT STEP '1' FOR ADJACENT AREAS.

D:ELEV3801

26 R-3 EXISTING WINDOW AND SPANDREL BEAM ELEVATION NO SCALE

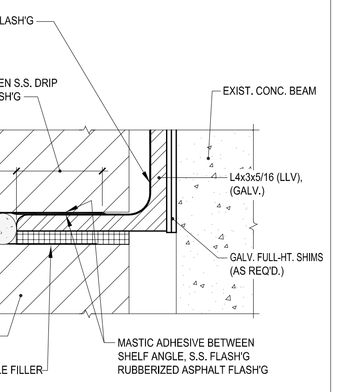

D:JD-A1

33 R-3 TYP. FLASHING EDGE DETAIL @ BRICK SHELF ANGLES NO SCALE

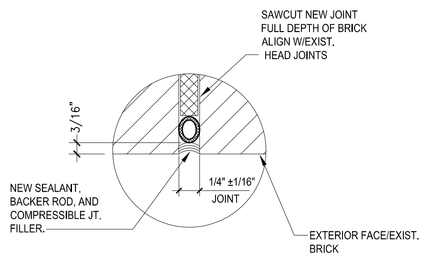

D:DETL3404

36 R-3 CONTROL JOINT SEAL DETAIL NO SCALE

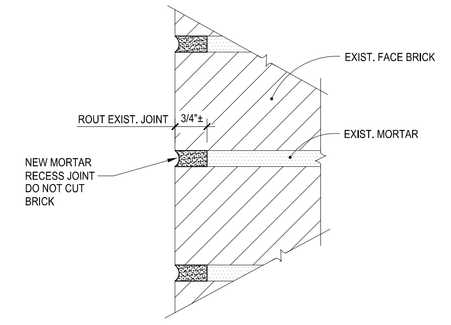

D:DETL1504

37 R-3 JOINT REPOINTING DETAIL NO SCALE

FINAL SUBMISSION

Revisions	Date

CONSULTANTS:

ARCHITECT/ENGINEERS:

QPK DESIGN
ARCHITECTURE
ENGINEERING
SITE & PLANNING
450 SO. SALINA STREET SYRACUSE, NEW YORK TEL 315.472.7806
P.O. BOX 29 13201-0029 FAX 315.472.7900

Drawing Title: PARTIAL ELEVATIONS, SECTIONS AND DETAILS

Approved: Project Director: T. HAYES-3/12/2012

Project Title: EXTERIOR MASONRY REPAIRS OF MECHANICAL SHAFTS
OPK Job Number 211164.00

Location: V.A. MEDICAL CENTER SYRACUSE, NY

Date: March 9, 2012 | Checked: K. Place | Drawn: HCH/GMM

Project Number: 528A7-11-723

Building Number:

Drawing Number: R-3
Dwg. 3 of 3

Office of Facilities Management

Department of Veterans Affairs

VA FORM 08-6231, OCT 1978