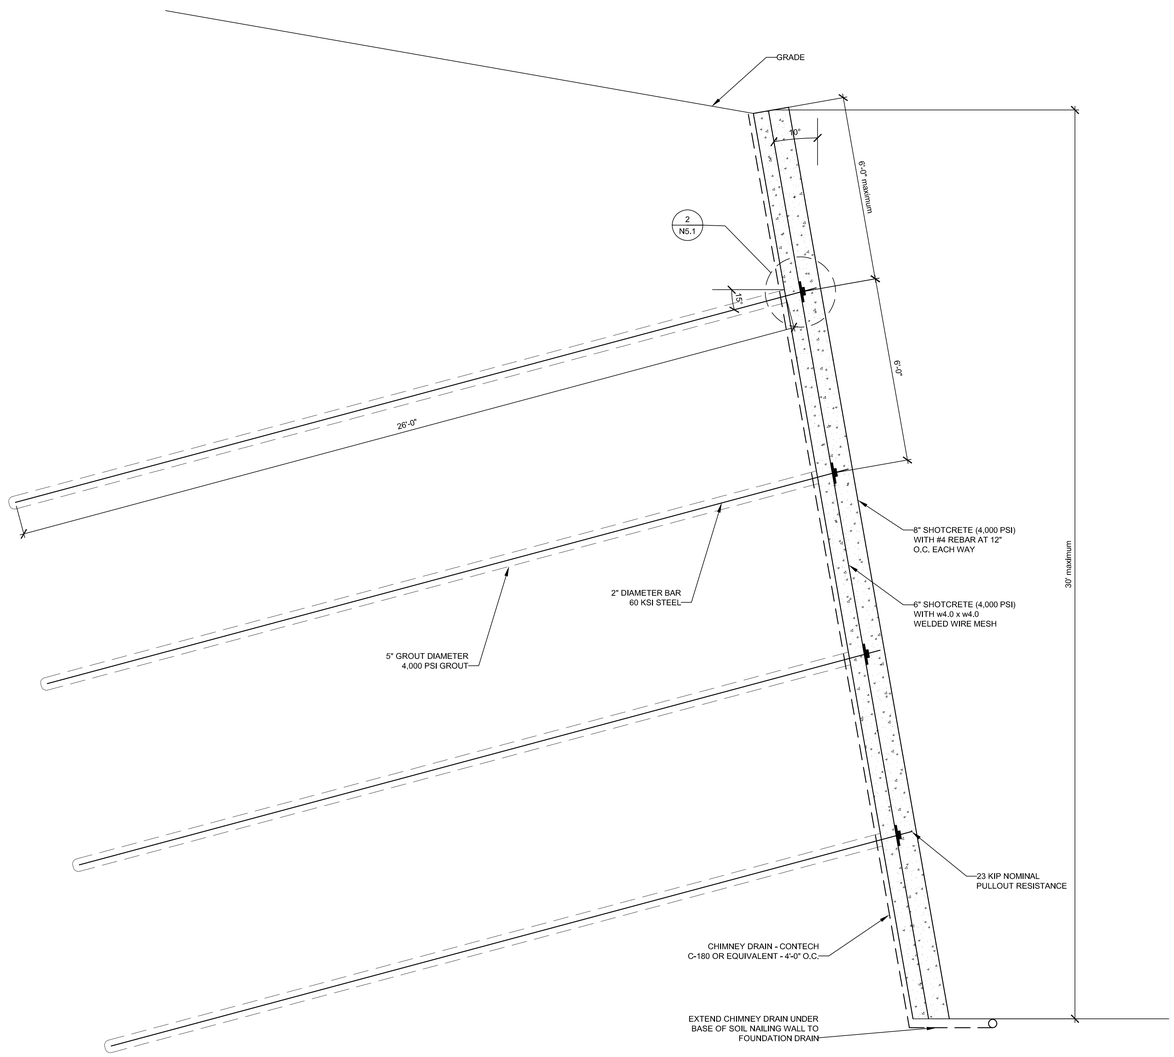

1 SOIL NAILING SECTION

1/2" = 1'-0"

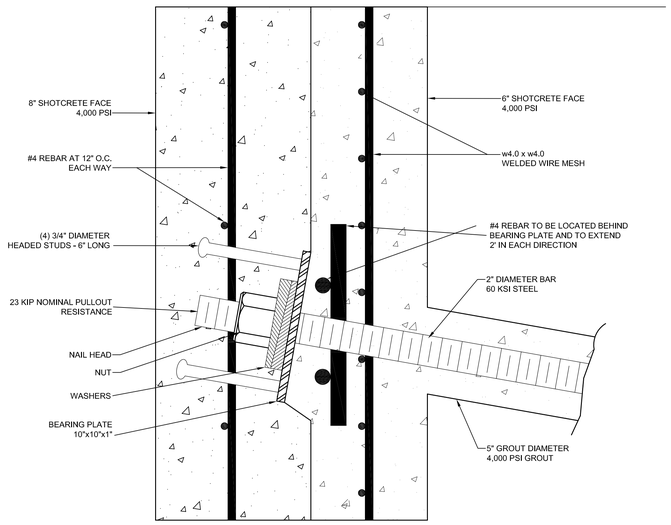

2 DETAIL

3" = 1'-0"

No.	Description	Date
2	ADDENDUM #2	12/28/2016
REVISIONS		DATE

MATERIALS TESTING & INSPECTION
2791 S Victory View Way
Boise, ID 83709
Phone: 208 376-4748
Fax: 208 322-6515
E-mail: mti@mti-id.com

PROFESSIONAL ENGINEER LICENSED 14898 STATE OF IDAHO ELIZABETH BROWN 5-13-16

ZSA. Architects and Planners, Chartered
408 E. Parkcenter Blvd. Suite 205 Boise, Idaho 83706

DRAWING TITLE: SOIL NAIL WALL CROSS SECTIONS

PROJECT TITLE: VA PARKING GARAGE VOLUME A

DATE: 05/13/2016

PROJECT NO.: 531-322

APPROVED: CHIEF OF FACILITY MANAGEMENT SERVICE

BUILDING NUMBER: 125 | CHECKED: CH | DRAWN: EB

DRAWING NO.: N5.1

APPROVED: MEDICAL CENTER DIRECTOR

LOCATION: BOISE, IDAHO

DWG 55 OF 126

FOR CONSTRUCTION

DEPARTMENT OF VETERANS AFFAIRS