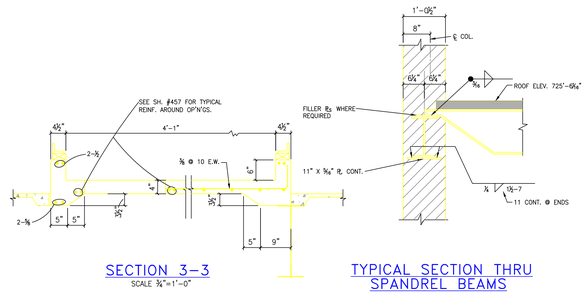

SECTION 3–3
SCALE ¾"=1'-0"

TYPICAL SECTION THRU SPANDREL BEAMS
SCALE ¾"=1'-0"

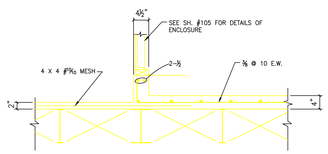

SECTION 5–5
SCALE ¾"=1'-0"

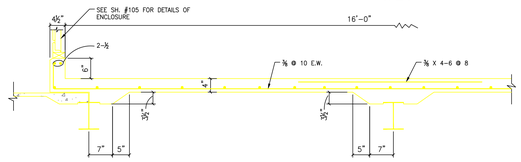

SECTION 4–4
SCALE ¾"=1'-0"

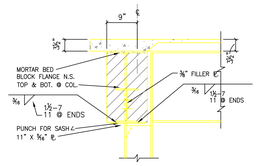

SECTION 1–1

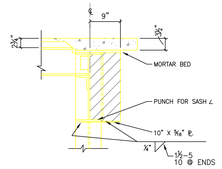

SECTION 2–2

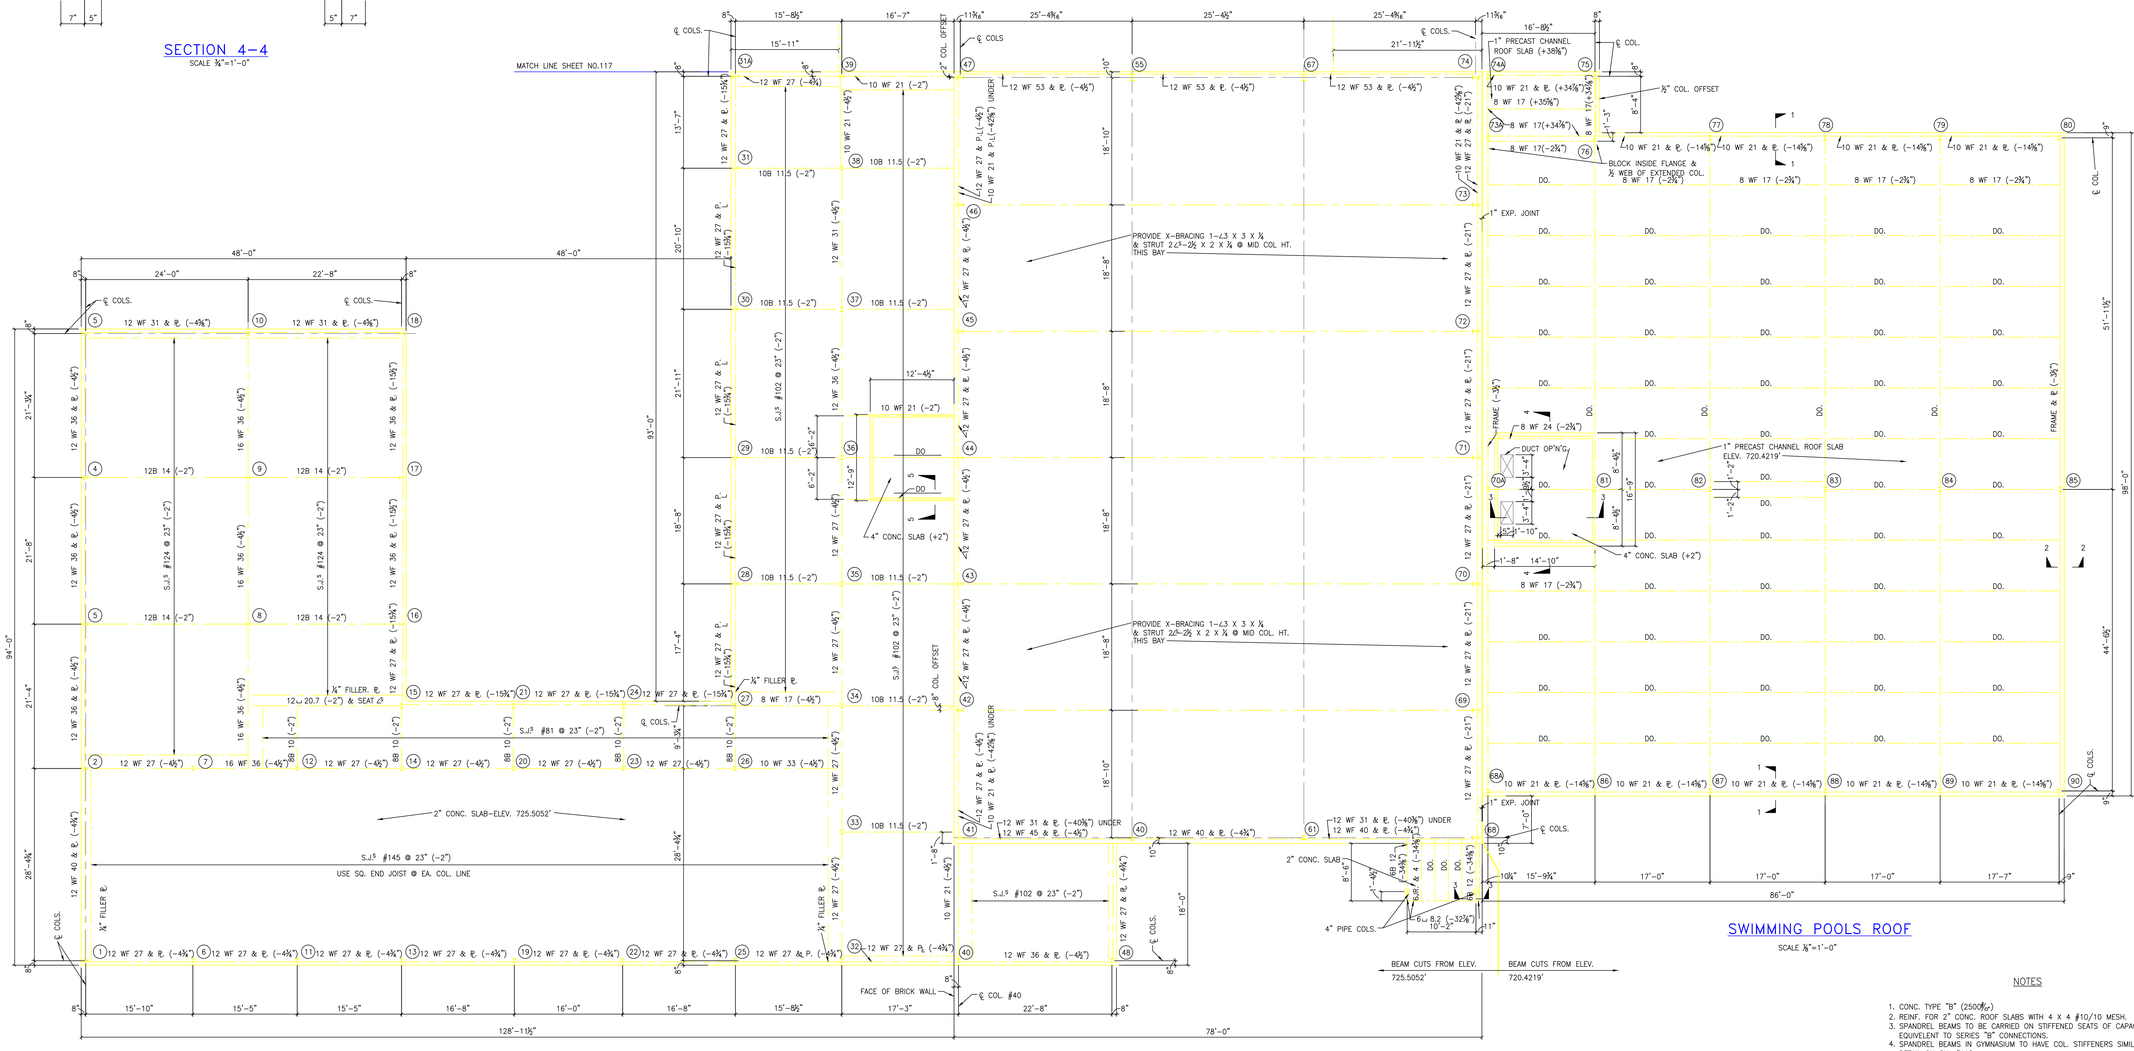

MUSIC WING ROOF

SWIMMING POOLS ROOF
SCALE ¾"=1'-0"

NOTES

1. CONC. TYPE "B" (2500#/in²)
2. REINF. FOR 2" CONC. ROOF SLABS WITH 4 X 4 #10/10 MESH.
3. SPANDREL BEAMS TO BE CARRIED ON STIFFENED SEATS OF CAPACITY EQUIVELENT TO SERIES "B" CONNECTIONS.
4. SPANDREL BEAMS IN GYMNASIUM TO HAVE COL. STIFFENERS SIMILAR TO DETAIL ON SH. #118.
5. SPANDREL BEAM P 16ff X 5⅛" CONT.

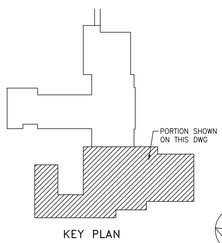

KEY PLAN

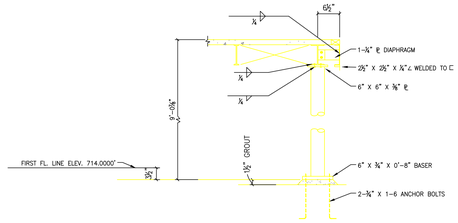

GRAPHIC SCALES
SCALE IN FEET
5 0 5 10
(⅜"=1'-0")
SCALE IN FEET
1 0 1 2 3
(¾"=1'-0")

DESIGN LIVE LOAD
ROOF 20#/ft²

BLDG 6

REVISION	DATE	DESCRIPTION	BY

WALTER HOOK & ASSOCIATES, INC.
CHARLOTTE, NORTH CAROLINA
WM. HENLEY DEITRICK, INC
RALEIGH, NORTH CAROLINA
WM. C. OLSEN
RALEIGH, N. CAROLINA
ARCHITECTS, ENGINEERS
IN ASSOCIATION WITH
NEERGAARD, CRAIG & McCAGG'
HOSPITAL CONSULTANTS-NEW YORK, N.Y.

CORPS OF ENGINEERS
U.S. ARMY
CHARLESTON DISTRICT
CHARLESTON, S.C.

DRAWN BY: RVW
TRACED BY: JRP, JR.
CHECKED BY: J.L.M., M.R.
SUBMITTED:
APPROVED:
CHIEF ENGINEER

VETERANS ADMINISTRATION HOSPITAL
SALISBURY, NORTH CAROLINA
960 BED NP HOSPITAL
LIBRARY AND SWIMMING POOL
ROOF FRAMING PLAN

APPROVED: DATE: DEC. 9, 1949
LT. COL C. E. DISTRICT ENGINEER CIV ENG-36-081-50-

V.A. PROJECT NO.2448
SCALE
DRAWING NUMBER VA44-31-11-S8
SPEC. NO.
NUMBER OF SHEETS IN SET 113 471

10

5405_058