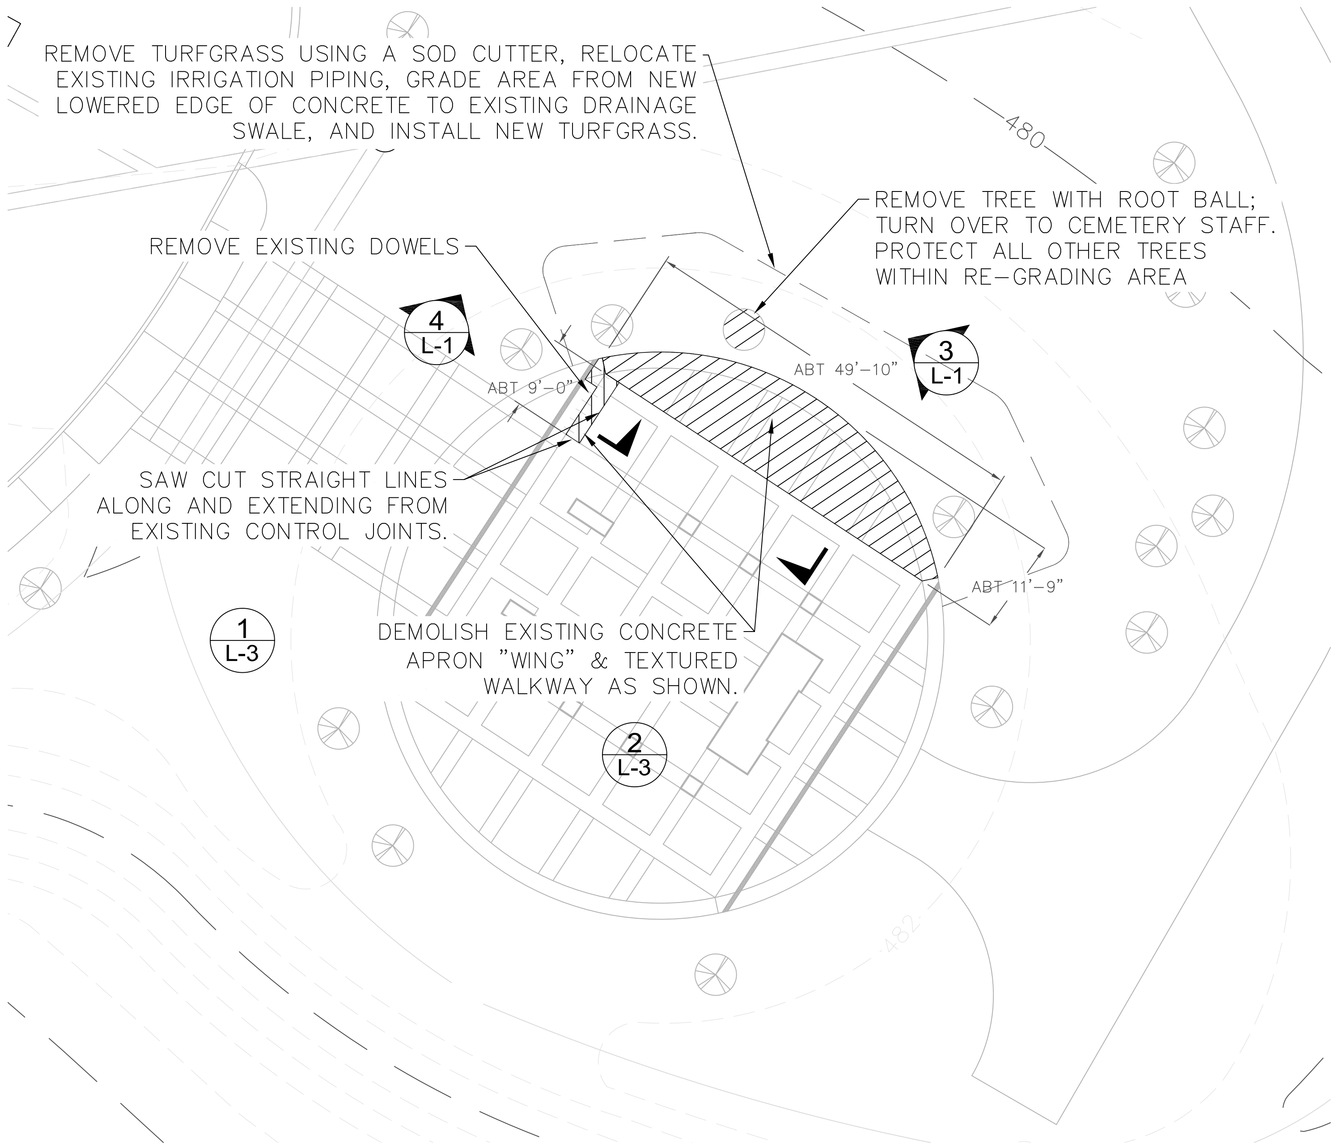

1 L-1 PLAN - DEMOLITION
SCALE: 3/32"=1'-0"

NORTH

2 L-1 PLAN - EXISTING IRRIGATION SYSTEM AND UTILITIES
SCALE: 3/32"=1'-0"

NORTH

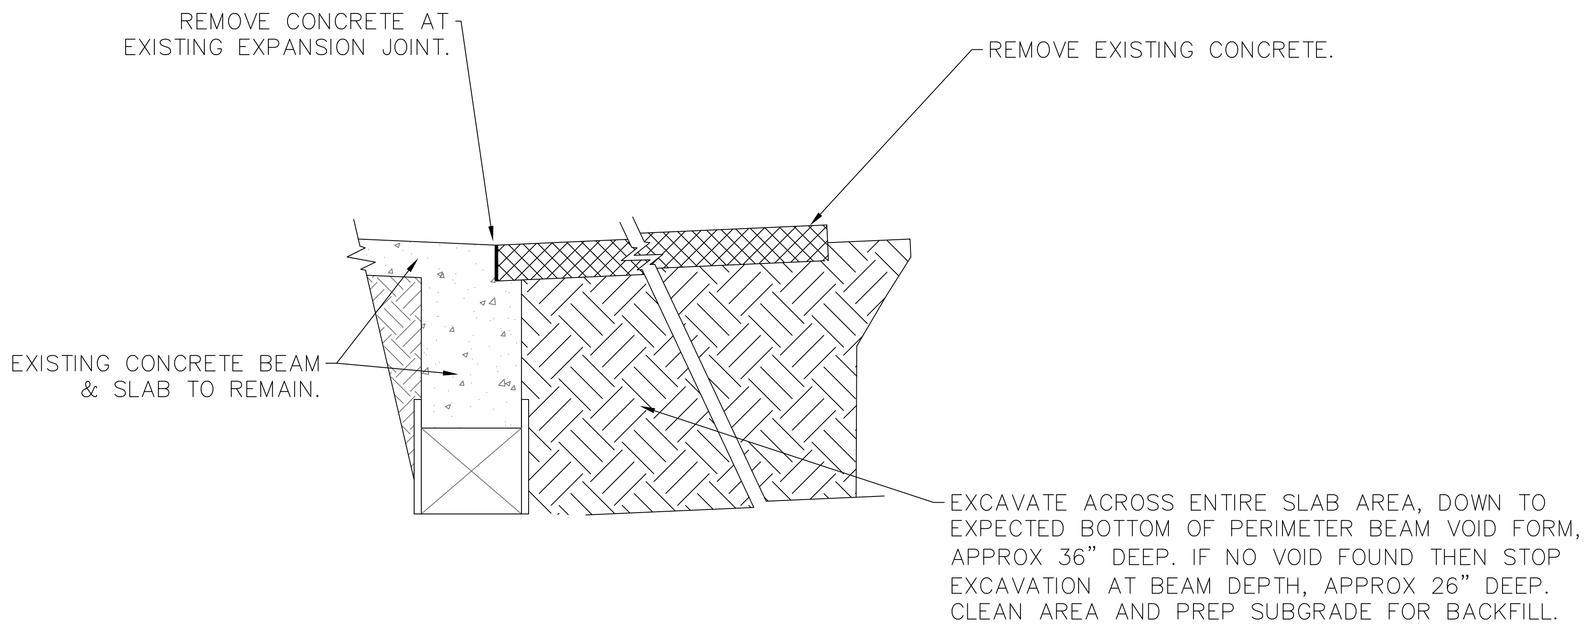

3 L-1 DETAIL - APRON "WING" DEMOLITION
SCALE: 1"=1'-0"

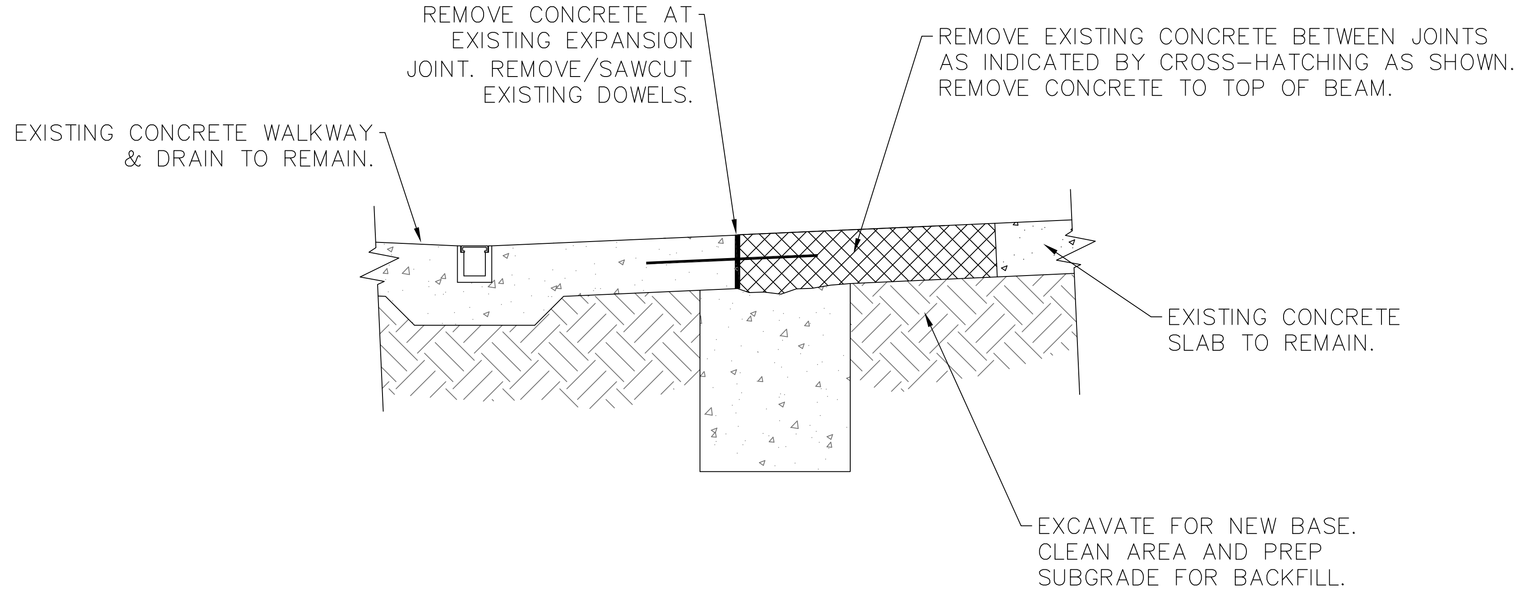

4 L-1 DETAIL - TEXTURED WALKWAY DEMOLITION
SCALE: 1-1/2"=1'-0"

Revisions	Date

NATIONAL CEMETERY ADMINISTRATION

Drawing Title: **DEMOLITION PLAN & DETAILS**	Project Title: **SHELTER "C": REPLACE CONCRETE**			Date: **7/25/16**
				Project No.: **916-16-101**
Approved: Division Chief	Building Number: *****	Checked: .	Drawn: **CFC**	DRAWING NO.: **L-1**
Approved: Service Director	Location: **DALLAS-FW NATIONAL CEMETERY**			Dwg. **2** Of **4**