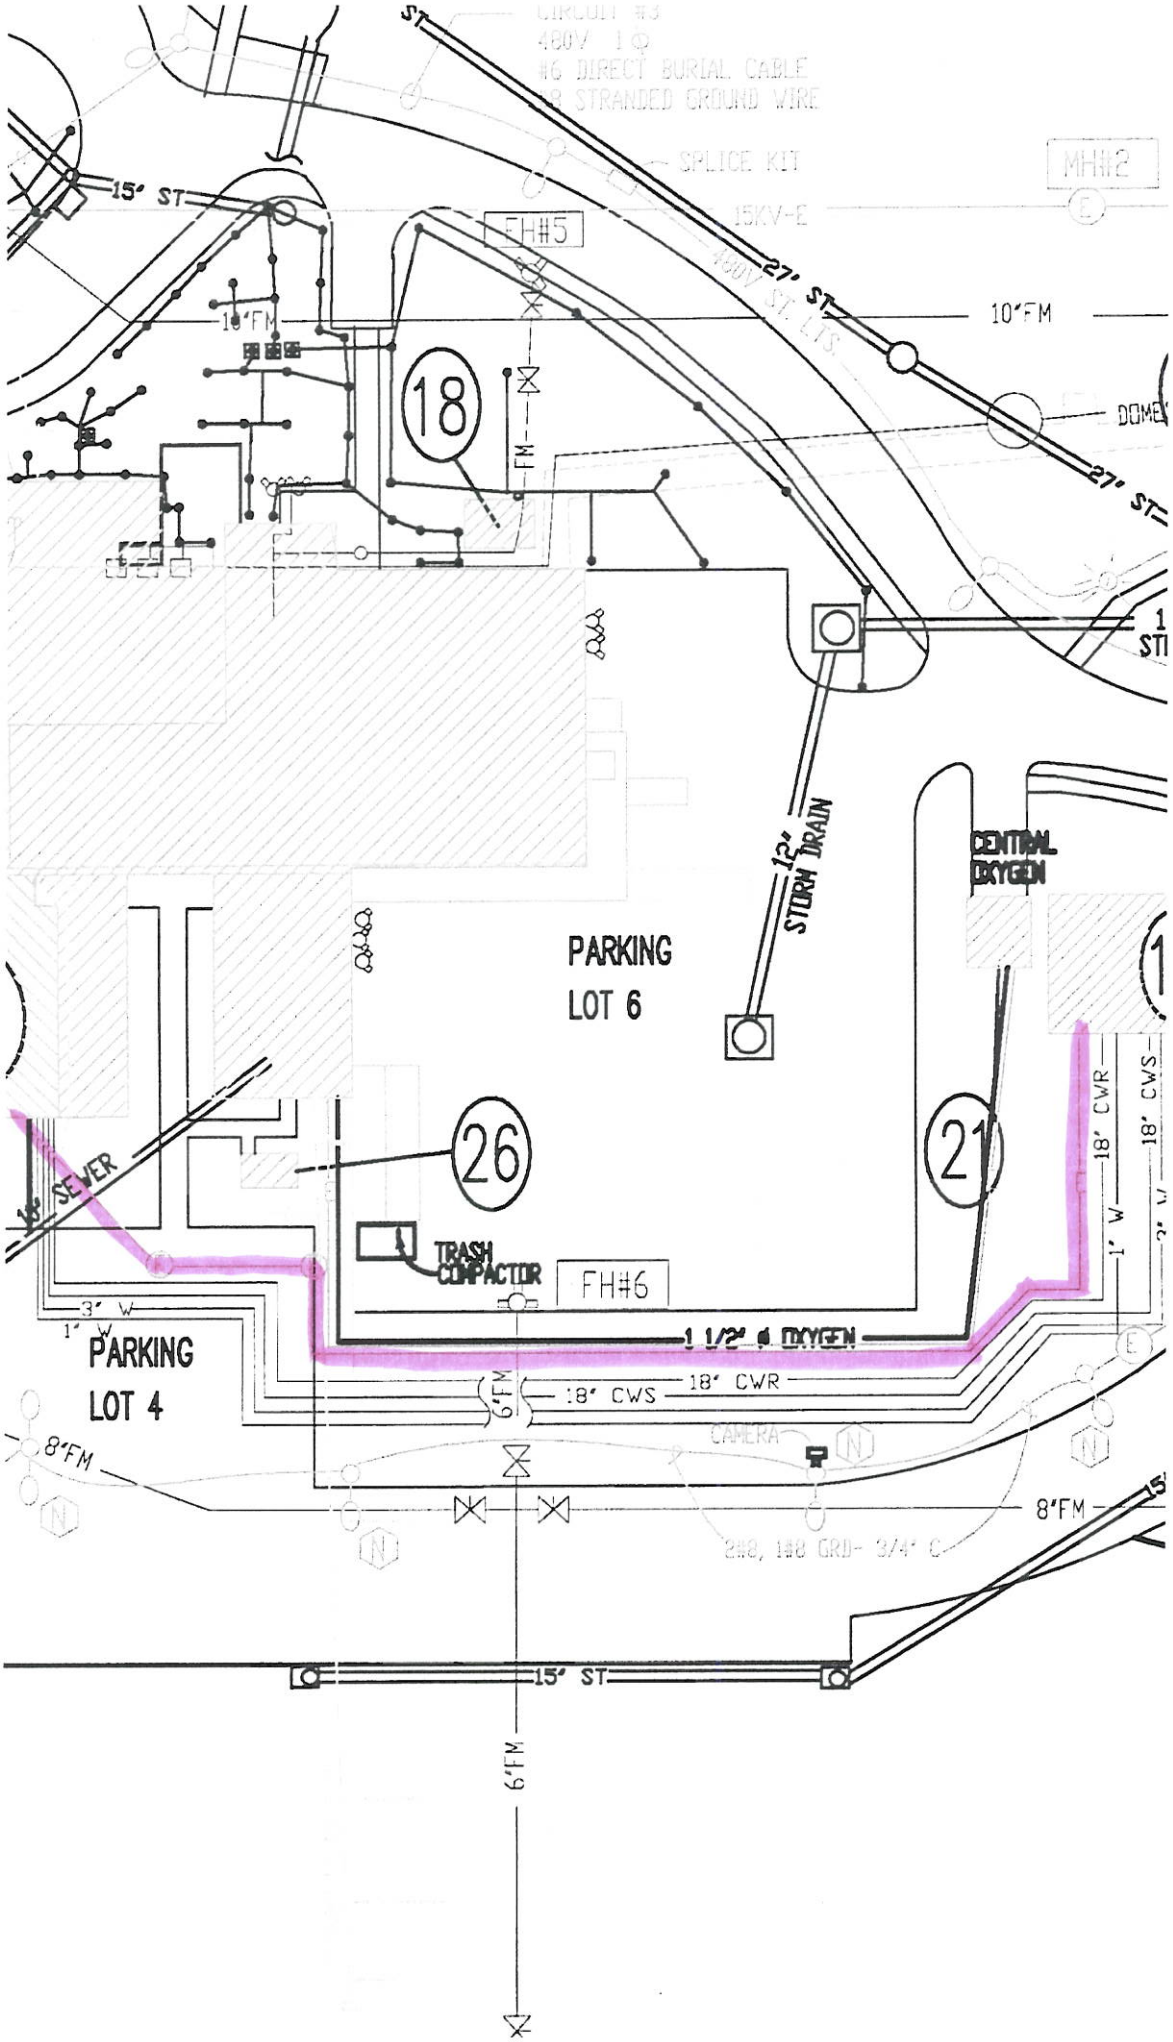

CIRCUIT #3
480V 1Φ
#6 DIRECT BURIAL CABLE
#8 STRANDED GROUND WIRE
SPLICE KIT
MH#2
15KV-E
15' ST
FH#5
27' ST
480V ST. LTS.
10"FM
18
FM
DOME
12" STORM DRAIN
CENTRAL OXYGEN
PARKING LOT 6
26
21
18" SEWER
TRASH COMPACTOR
FH#6
3" W
1" W
PARKING LOT 4
1 1/2" ø OXYGEN
18" CWR
18" CWS
6"FM
CAMERA
8"FM
2#8, 1#8 GRD- 3/4" C
15' ST