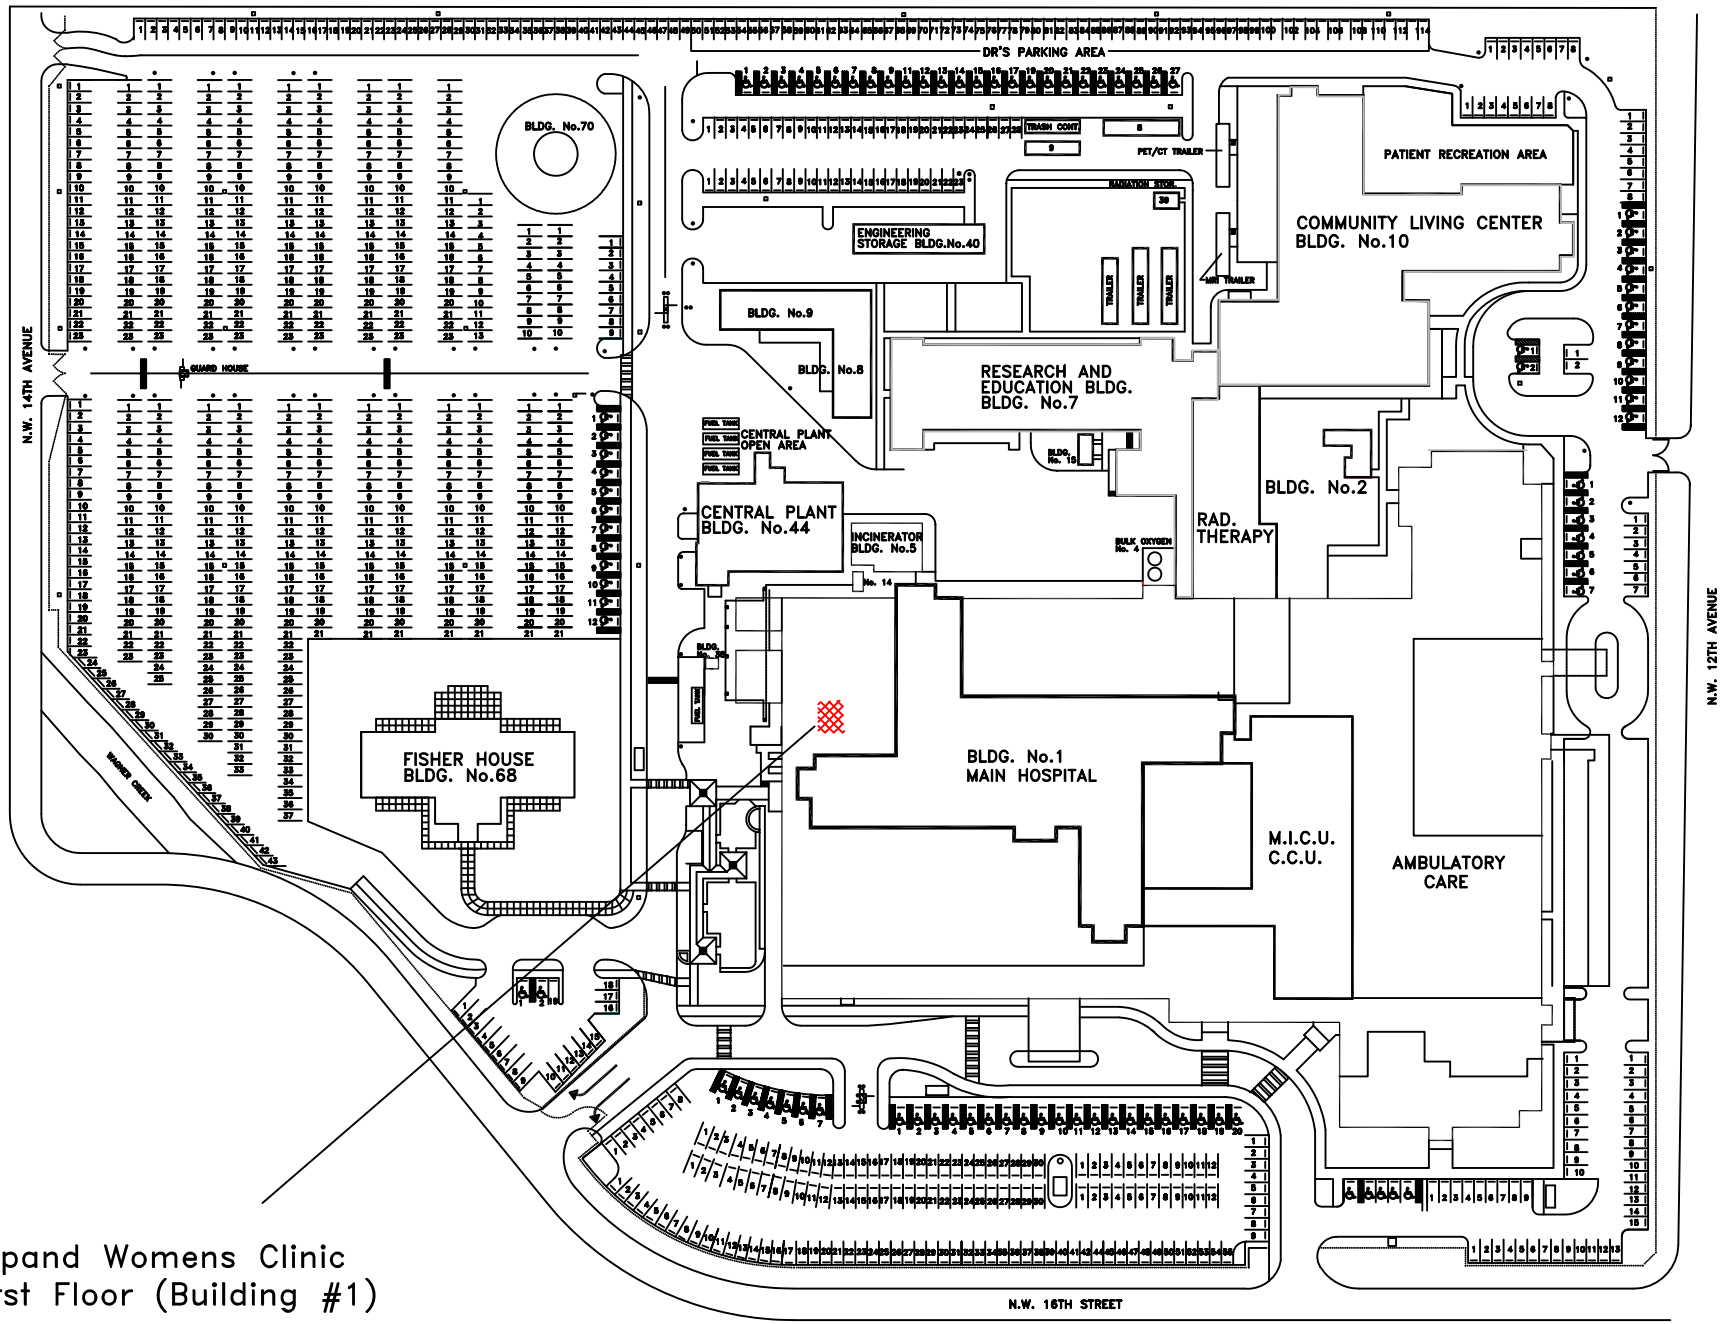

Expand Womens Clinic
First Floor (Building #1)
Project # 546-15-105

MIAMI, V.A.

HEALTHCARE SYSTEM SITE PLAN

NOT TO SCALE

N