SECOND LEVEL - LIGHTING PLAN

SCALE: AS INDICATED

0 2 4 8 12

1 inch plotted — Feet

If measurement is other than 1 inch then the plot is reduced.

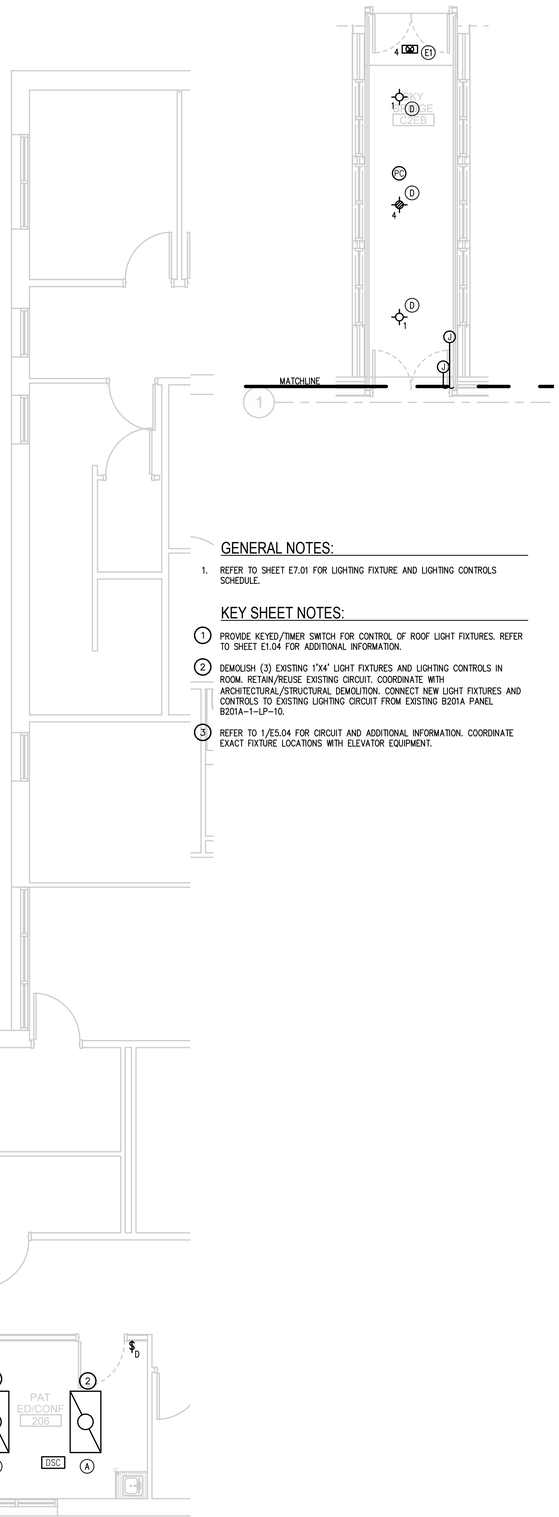

GENERAL NOTES:

1. REFER TO SHEET E7.01 FOR LIGHTING FIXTURE AND LIGHTING CONTROLS SCHEDULE.

KEY SHEET NOTES:

1. PROVIDE KEYED/TIMER SWITCH FOR CONTROL OF ROOF LIGHT FIXTURES. REFER TO SHEET E1.04 FOR ADDITIONAL INFORMATION.
2. DEMOLISH (3) EXISTING 1'X4' LIGHT FIXTURES AND LIGHTING CONTROLS IN ROOM. RETAIN/REUSE EXISTING CIRCUIT. COORDINATE WITH ARCHITECTURAL/STRUCTURAL DEMOLITION. CONNECT NEW LIGHT FIXTURES AND CONTROLS TO EXISTING LIGHTING CIRCUIT FROM EXISTING B201A PANEL B201A-1-LP-10.
3. REFER TO 1/E5.04 FOR CIRCUIT AND ADDITIONAL INFORMATION. COORDINATE EXACT FIXTURE LOCATIONS WITH ELEVATOR EQUIPMENT.

Revisions	Date
1	

pka ARCHITECTS

PETERSEN KOLBERG & ASSOCIATES ARCHITECTS/PLANNERS
6969 SW Hampton Street
Portland, OR 97223
phone: 503-968-6800
fax: 503-968-6860
www.pkaarchitects.com

Stantec
4100 194th Street SW Suite 400
Lynnwood Washington 98036-4613
(206) 677-0555

REGISTERED PROFESSIONAL ENGINEER 68895PE OREGON MAY 15, 1996 GREG L. LIVENGOOD 5/15

EXPIRES 12-31-2016

DEPARTMENT OF VETERANS AFFAIRS
SOUTHERN OREGON REHABILITATION CENTER & CLINICS
8495 Crater Lake Highway, White City, Oregon 97503-3012

Drawing Title: SECOND LEVEL – LIGHTING PLAN
Final Set

Approved: Proj Eng	Approved: Infect Cont	Approved: Chief P&O	Approved: Chief M&R	Approved: Safety Mgr.
Approved: Service Chief	Approved: Chief Facilities Mgmt	Approved: VAMC Director		

SPECIALTY CARE BUILDING - 201B

Building No.	Chkd By/Proj. Mgr	Drawn By
Building 201B	MP	JJG1

Location: LOCATION

Date: 11/27/2015
Project No.: 131207
Drawing No.: E1.03
Dwg. of

DO NOT DISPLACE ANY OF THE VETERANS AFFAIRS

V:\2048\ACTIVE\204819165\CAD-BIM\E103 Dec 07, 2015 4:12 PM By:KMDAVIS
First Level - Lighting Plan