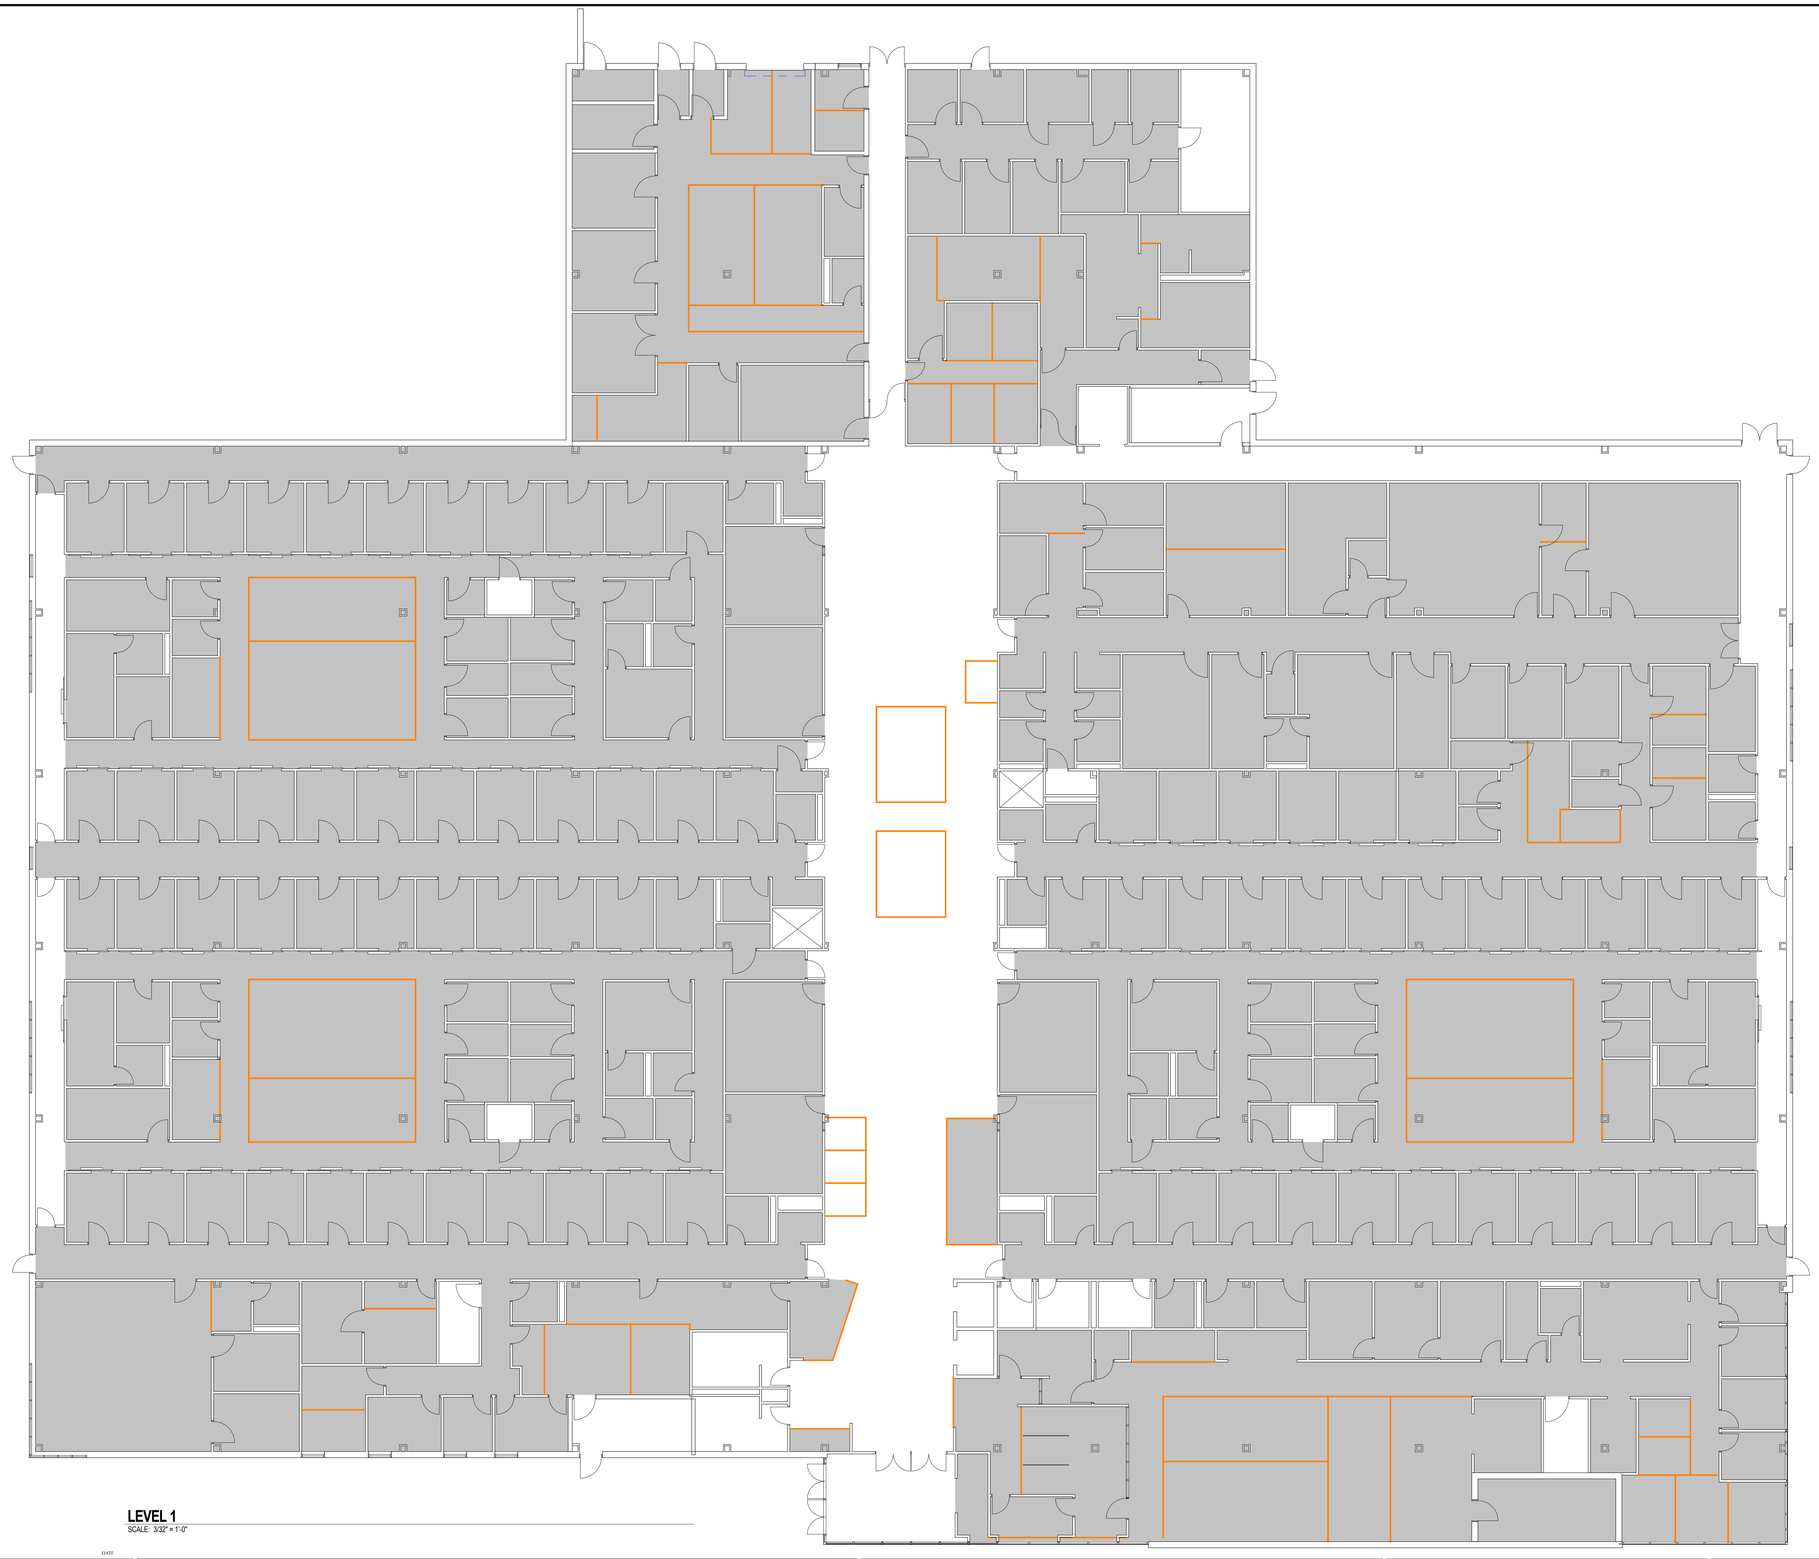

LEVEL 1
SCALE: 3/32" = 1'-0"

DEPARTMENTAL GROSS AREA

AREA INCLUDED IN NUSF

DSF TOTALS	
Level 1	Area
LEVEL 1	25,601 SF
LEVEL 1	3,263 SF
LEVEL 1	24,180 SF
	53,044 SF
LEVEL 2	10,810 SF
LEVEL 2	3,656 SF
LEVEL 2	2,238 SF
	16,704 SF
Grand total	69,748 SF

NO.	DESCRIPTION	DATE
REVISIONS		Date

CONSULTANTS:

ARCHITECTS/ ENGINEERS:

LEO A DALY
PLANNING ARCHITECTURE ENGINEERING INTERIORS
EST. 1915

8600 Indian Hills Drive
Omaha, NE 68114-4039 USA
Tel 402-391-8111 Fax 402-391-8564

Architect Project No. 003–10099–008

Drawing Title: LEVEL 1 DGSF AREA CALCULATION PLAN

Approved: Project Director

Project Title: Clinic Based Outpatient Clinic (CBOC)

Location: Lincoln, NE

Date: December 22,2016 | Checked: Checker | Drawn: Author

Project Number: VA 636-13-704

Building Number:

Drawing Number: AE105

Dwg of 10

Office of Construction and Facilities Management

Department of Veterans Affairs

12/22/2016 11:58:37 AM

LEO A DALY Company 2015

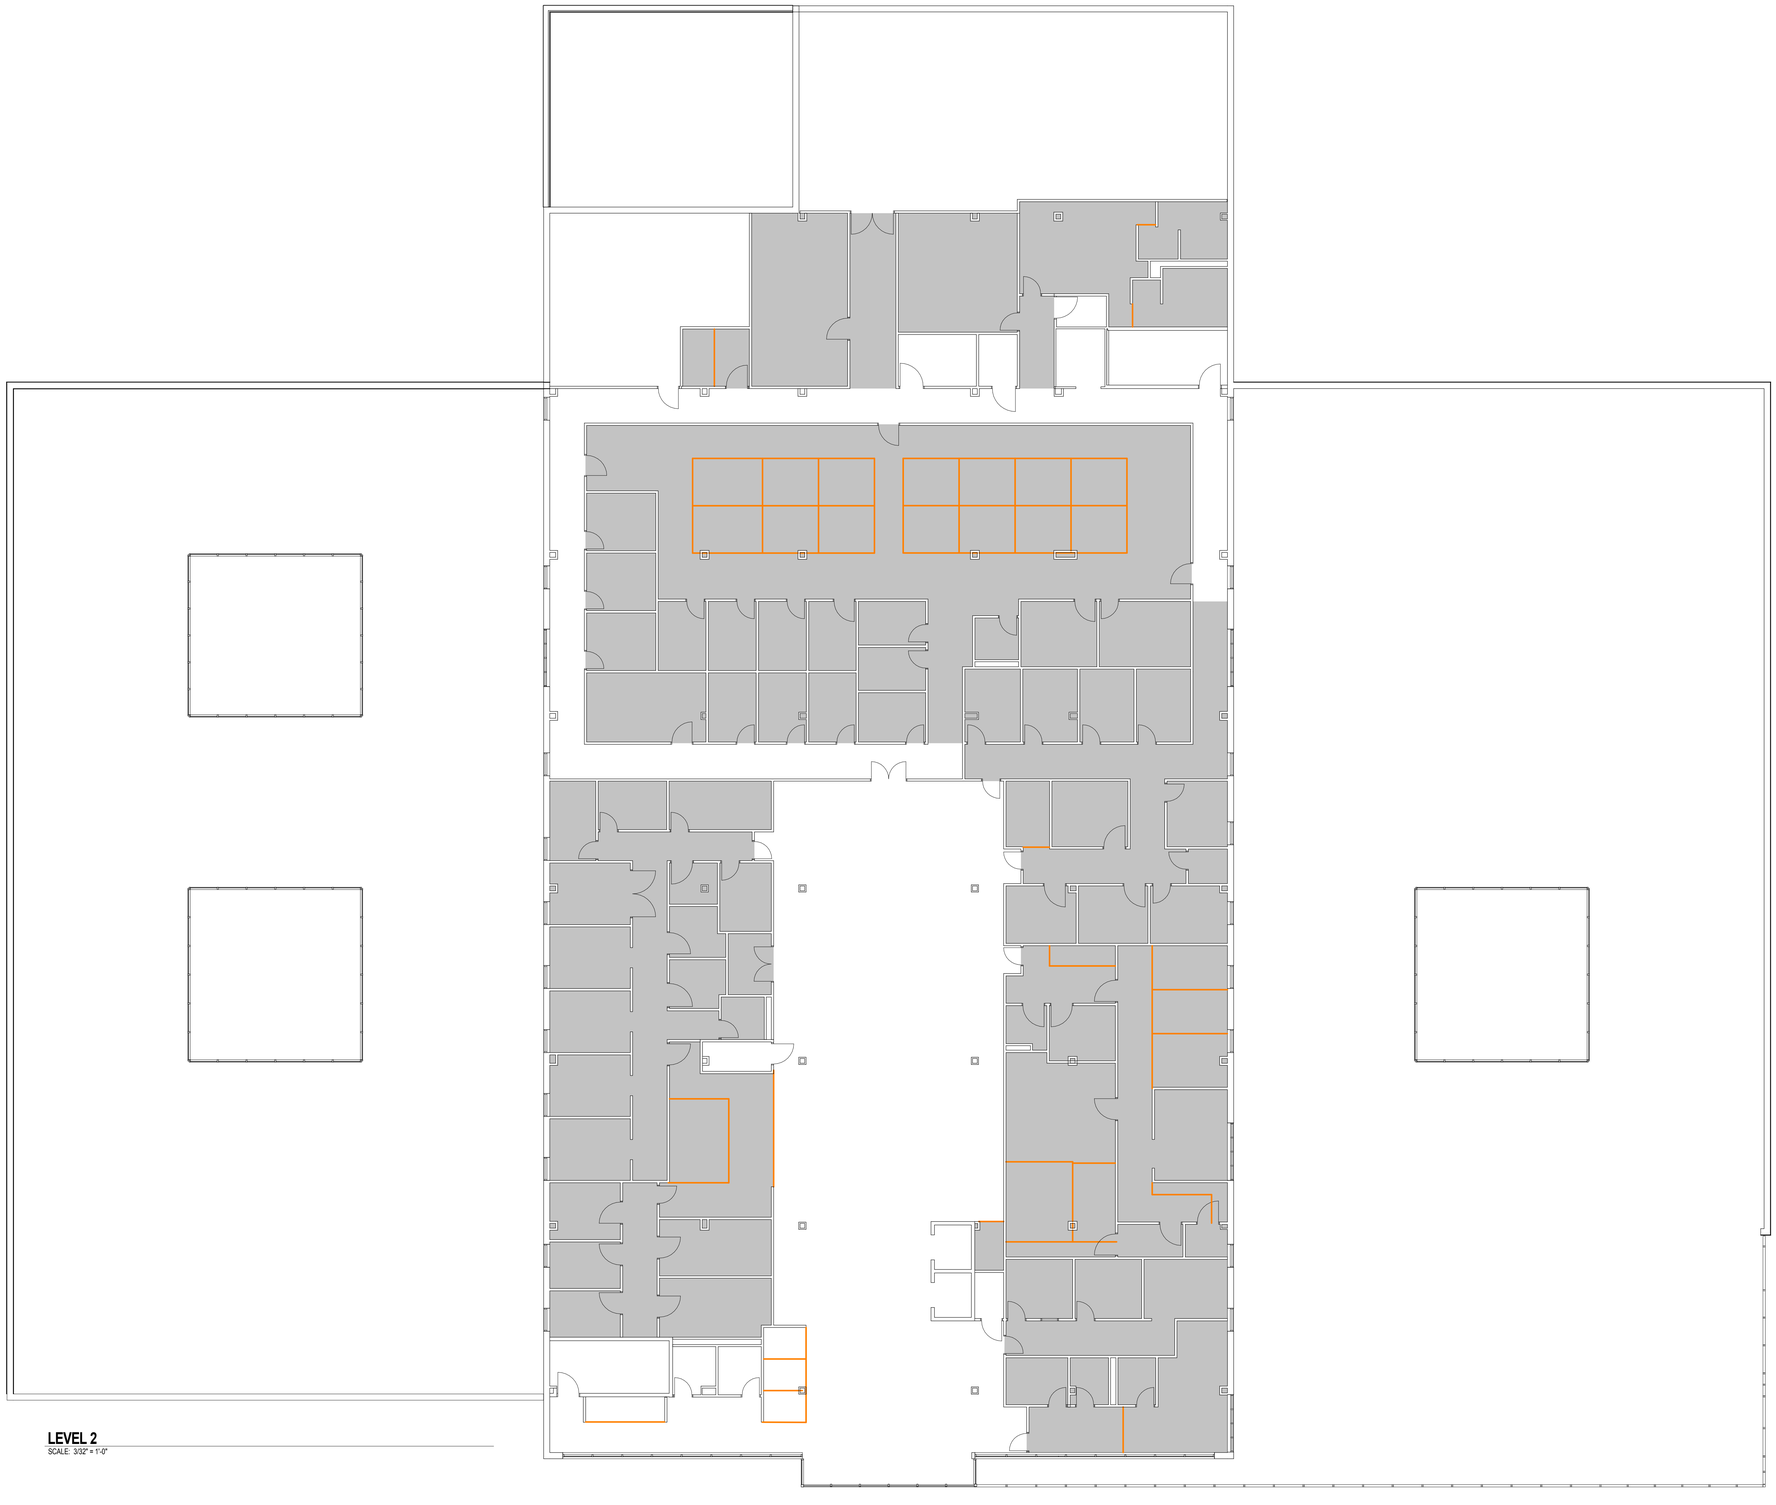

LEVEL 2
SCALE: 3/32" = 1'-0"

DEPARTMENTAL GROSS AREA

AREA INCLUDED IN NUSF

DSF TOTALS	
Level 1	Area
LEVEL 1	25,601 SF
LEVEL 1	3,263 SF
LEVEL 1	24,180 SF
	53,044 SF
LEVEL 2	10,810 SF
LEVEL 2	3,656 SF
LEVEL 2	2,238 SF
	16,704 SF
Grand total	69,748 SF

NO.	DESCRIPTION	DATE
REVISIONS		Date

CONSULTANTS:

ARCHITECTS/ ENGINEERS:

LEO A DALY
PLANNING ARCHITECTURE ENGINEERING INTERIORS
EST. 1915

8600 Indian Hills Drive
Omaha, NE 68114-4039 USA
Tel 402-391-8111 Fax 402-391-8564

Architect Project No. 003-10099-008

Drawing Title: LEVEL 2 DGSF AREA CALCULATION PLAN

Approved: Project Director

Project Title: Clinic Based Outpatient Clinic (CBOC)

Location: Lincoln, NE

Date: December 22,2016 | Checked: JAF | Drawn: MAS

Project Number: VA 636-13-704

Building Number

Drawing Number: AE106

Dwg of 10

Office of Construction and Facilities Management

Department of Veterans Affairs

12/22/2016 11:58:38 AM

LEO A DALY Company 2015