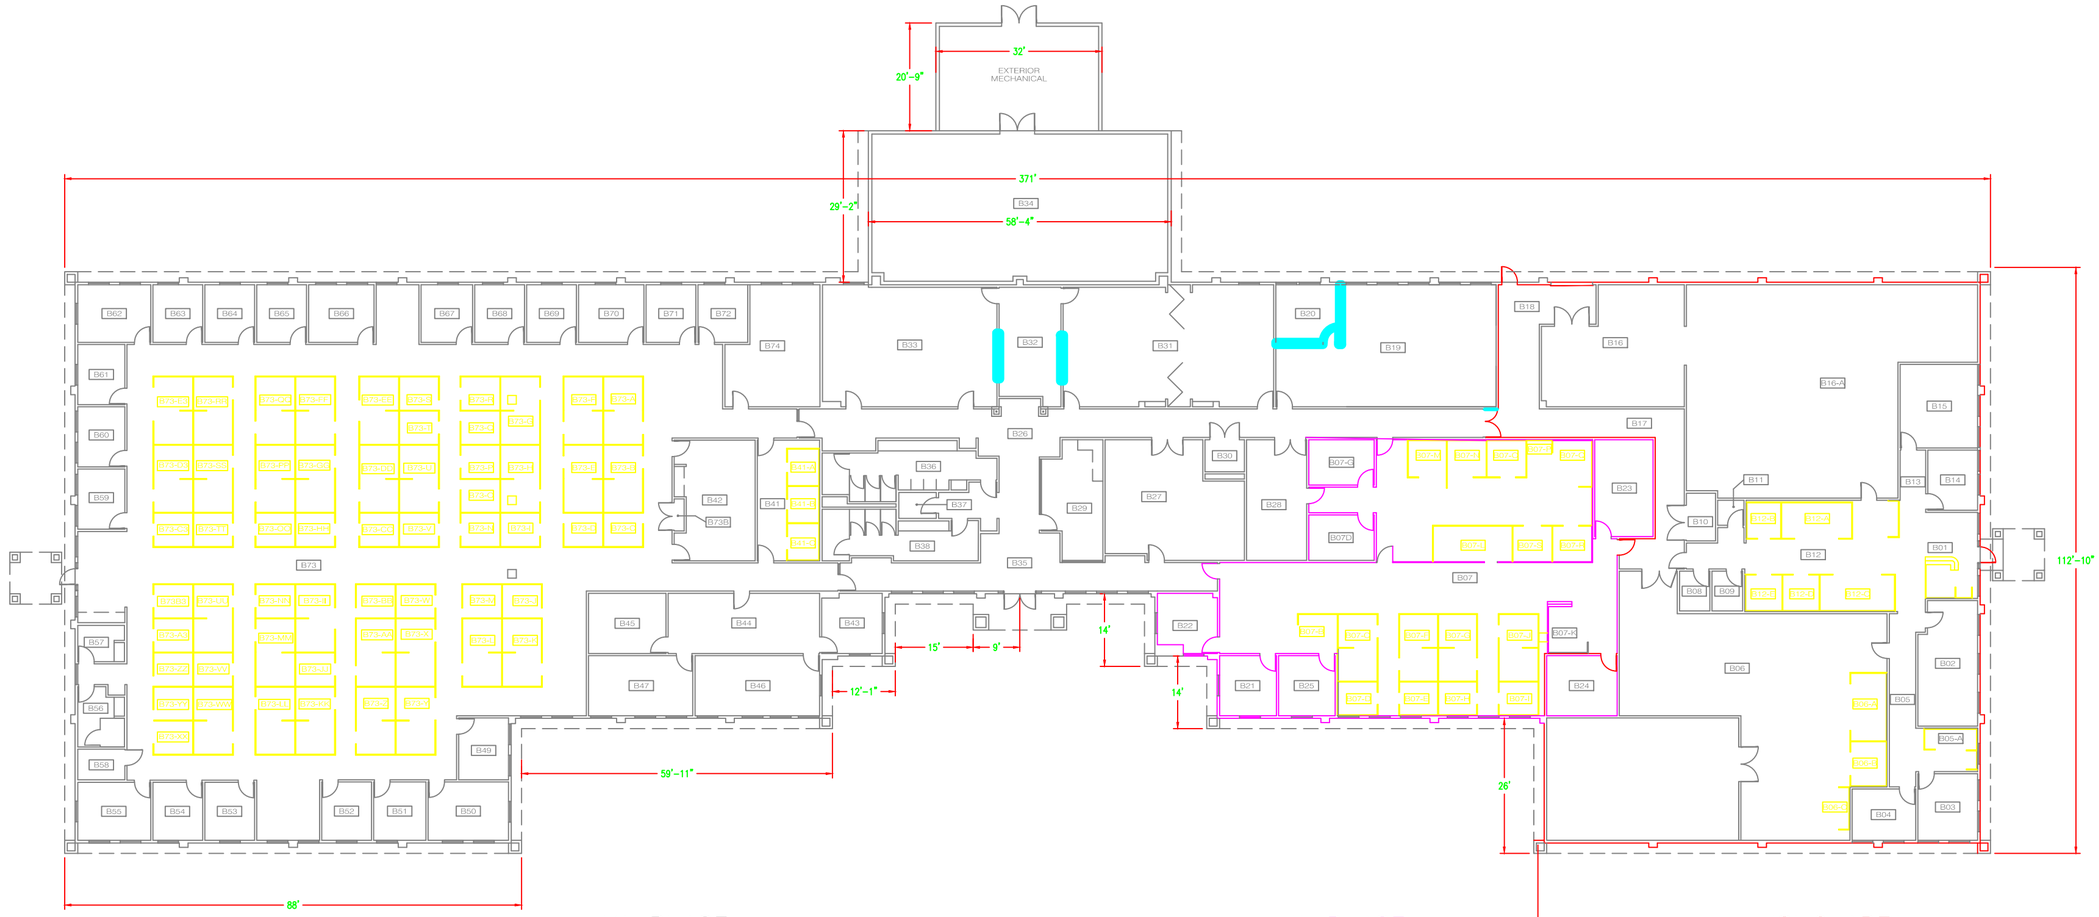

VA PHASE I

VA PHASE II

USMC AREA

NOTE NO WORK TO BE PERFORMED IN RESTROOMS (RM 36,38, 56, 57)

1 DEMO CARPET (ALL)
2 DEMO VCT (RM 29, 74, 27, 28)
3 DEMO WALL COVERINGS (ALL)
4 DEMO VIDEO WALL (2X) INFILL W/SHEET ROCK (RM 32)
5 DEMO COVE BASE (ALL)
6 DEMO DROP CEILING AND INSTALL HARD DECK (RM 28)
7 REPAIR WATER DAMAGE IN RM 66
8 REPAIR BROKEN ELECTRICAL OUTLETS (RM 61, 46, 73)
9 REPLACE SELECTIVE QUARRY TILE IN ENTRY
10 ORANGE PEEL TEXTURE AND PAINT TO WALLS (ALL) (SEE LLVA FINISH SCHED)
11 INSTALL SLIDER WINDOW W/COUNTER RM 43
12 DEMO COUNTER/SINK/SURFACE MOUNTED ELECTRICAL IN RM 73
13 REMOVE REFRIGERATOR ICE MAKER WATER LINE (RM 29)
14 INSTALL CLEAR PLASTIC PROTECTIVE COVER OVER RED BUTTON (RM 28)
15 REPAIR CAN LIGHTS IN ENTRY (RM 35)
15 DEMO WALLS AND DOOR (RM 20)

THIS DRAWING HAS BEEN GENERATED AND IS MAINTAINED BY A CAD SYSTEM. CHANGES SHALL ONLY BE INCORPORATED AS DIRECTED BY THE GOVERNMENT DESIGN ACTIVITY.

REV	DATE	DESCRIPTION	DRAWN	APPR'D

AFRC
MARCH A.R.B., CALIFORNIA

BLDG. 2640
FLOORPLAN
W/ DIMENSIONS

SUBMITTED	APPROVED	APPROVED
CHIEF OF DESIGN	CHIEF ENGINEER	BASE CIVIL ENGINEER

DRAWN BY	DESIGNED BY	DATE	SHEET
K.COLUNGA	XXXXX	5/3/06	1 OF 1

SCALE	PROJECT NO.	DRAWING NO.
AS SHOWN	PDPG XXXXXX	A-1

AMC FORM 71 (E)