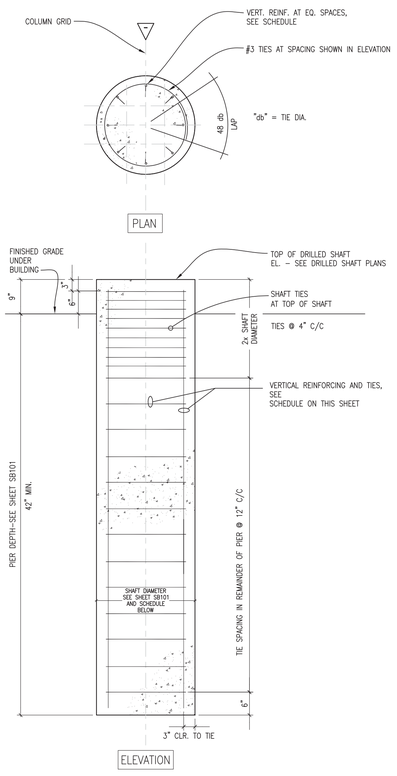

1 SB102 STRUCTURAL PIER DETAIL
SCALE: NONE

PIER SCHEDULE		
TYPE	DIAMETER	VERTICAL REINFORCING
A	24"	(8) –#7
B	36"	(12) –#9
C	12"	(6) –#4

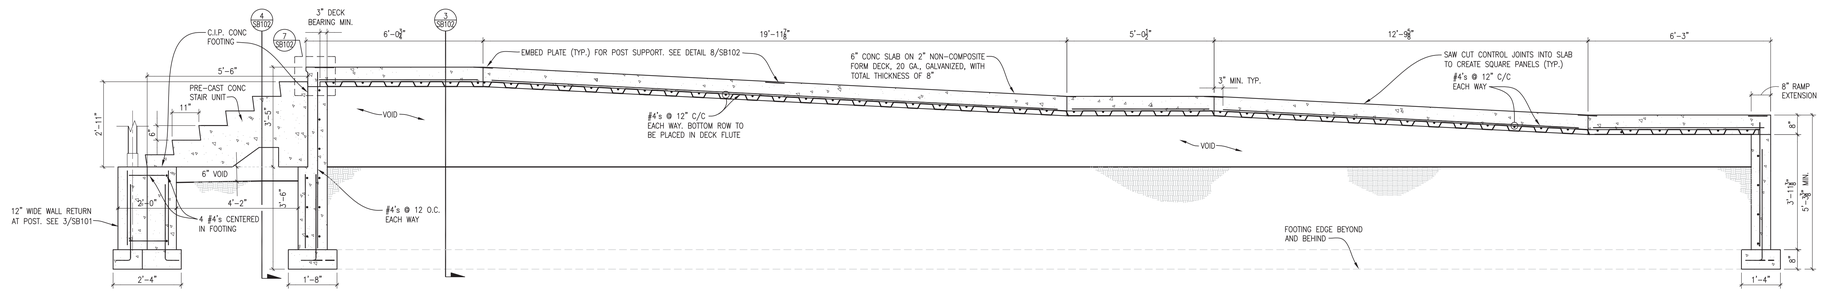

2 SB102 BUILDING "A" RAMP SECTION DETAIL
SCALE: 1/2" = 1'-0"

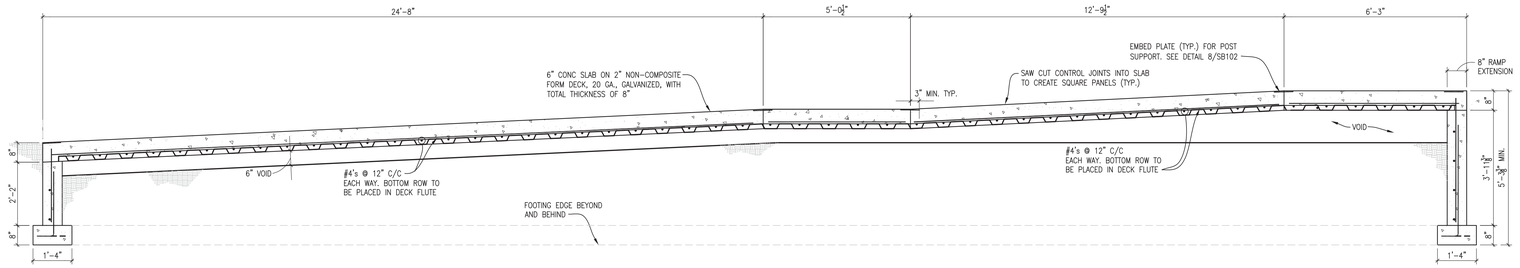

2A SB102 BUILDING "A" RAMP SECTION DETAIL
SCALE: 1/2" = 1'-0"

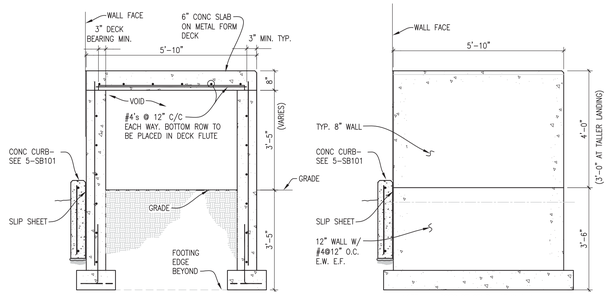

3 SB102 RAMP SECTION DETAIL
SCALE: 1/2" = 1'-0"

4 SB102 RAMP END ELEVATION
SCALE: 1/2" = 1'-0"

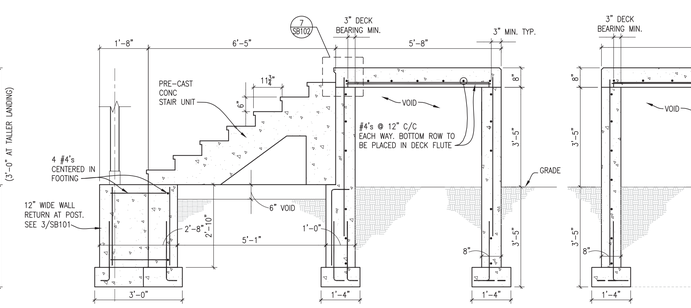

5 SB102 STAIR SECTION DETAIL "BUILDING A"
SCALE: 1/2" = 1'-0"

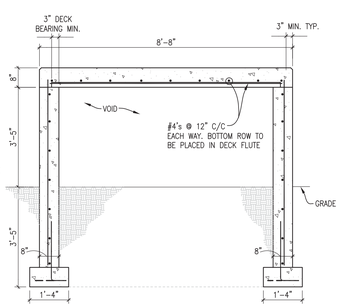

6 SB102 RAMP/LANDING SECTION DETAIL
SCALE: 1/2" = 1'-0"

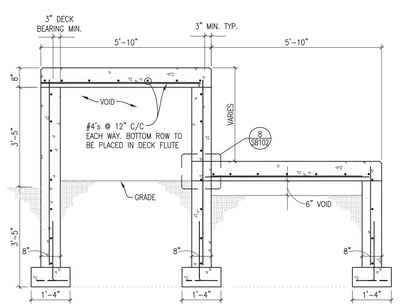

6A SB102 RAMP/LANDING SECTION DETAIL
SCALE: 1/2" = 1'-0"

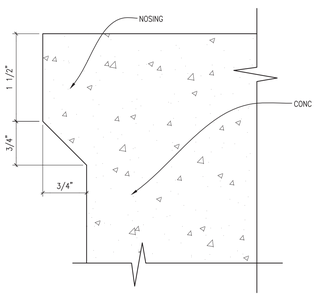

7 SB102 STAIR AND RAMP NOSING DETAIL
SCALE: FULL

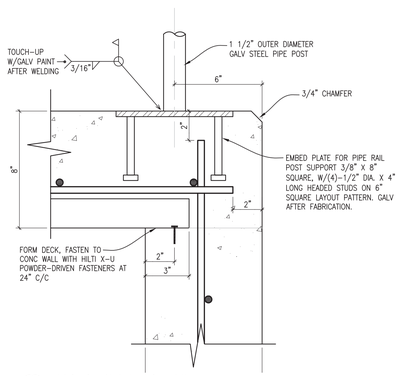

8 SB102 EMBED PLATE DETAIL
SCALE: 3" = 1'-0"

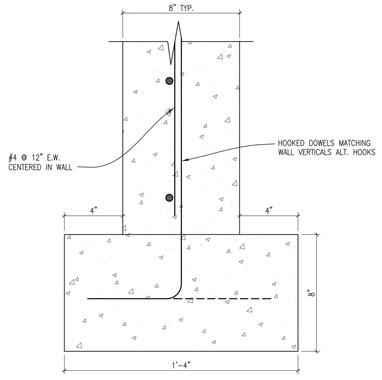

9 SB102 TYPICAL WALL FOOTING
SCALE: 3" = 1'-0"

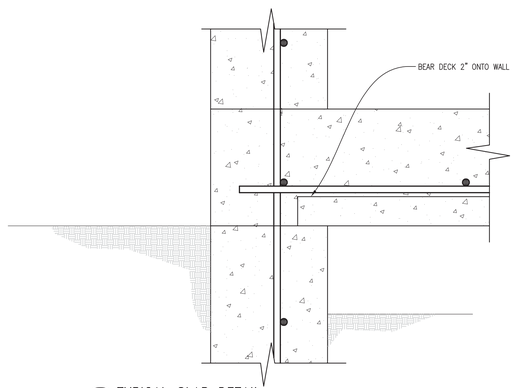

8 SB102 TYPICAL SLAB DETAIL
SCALE: 3" = 1'-0"

NO.	DESCRIPTION	DATE
Revisions:		Date

CONSULTANTS:

ARCHITECT/ENGINEERS:
Architect Project No. 003–10121–017

LEO A DALY
PLANNING ARCHITECTURE ENGINEERING INTERIORS
EST. 1915

8600 Indian Hills Drive
Omaha, NE 68114-4039 USA
Tel 402-391-8111 Fax 402-391-8564

Drawing Title: STRUCTURAL DETAILS
Approved: Project Director
Name

Project Title: FISHER HOUSE SITE PREP
Location: OMAHA, NE
Date: October 18, 2016 R
Checked: DAY
Drawn: JAW

Project Number: 636-CSI-100
Building Number: A, B, 3
Drawing Number: SB102

Office of Construction and Facilities Management
VA U.S. Department of Veterans Affairs

VA FORM 08–6231, OCT 1978

P:\003\003–10121–017\E Design SD–DD–CD\01 Drawings\06 Structural\SB102.dwg October 18, 2016 – 10:52am JMVent
01/12/2008 4:24:47 PM