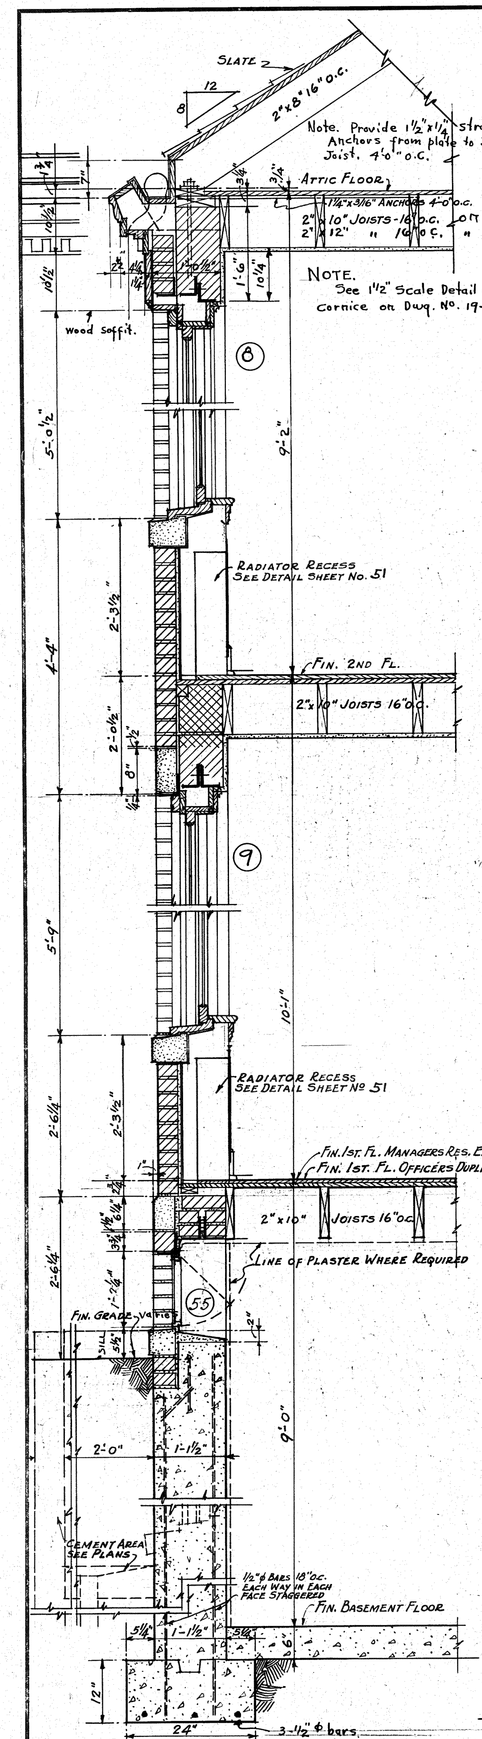

NOTE. See 1½" Scale Detail of Cornice on Dwg. No. 19-2.

Radiator Recess See Detail Sheet No. 51

Radiator Recess See Detail Sheet No. 51

TYPICAL WALL SECTION
SCALE ¾"=1'-0"

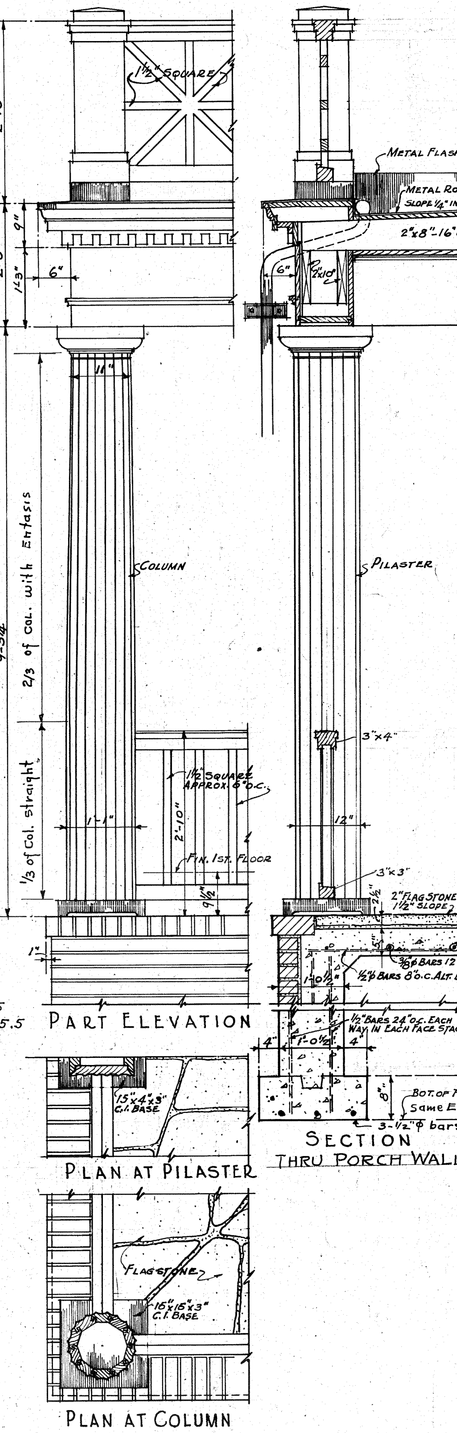

PART ELEVATION

SECTION THRU PORCH WALL

PORCH DETAILS
SCALE ¾"=1'-0"

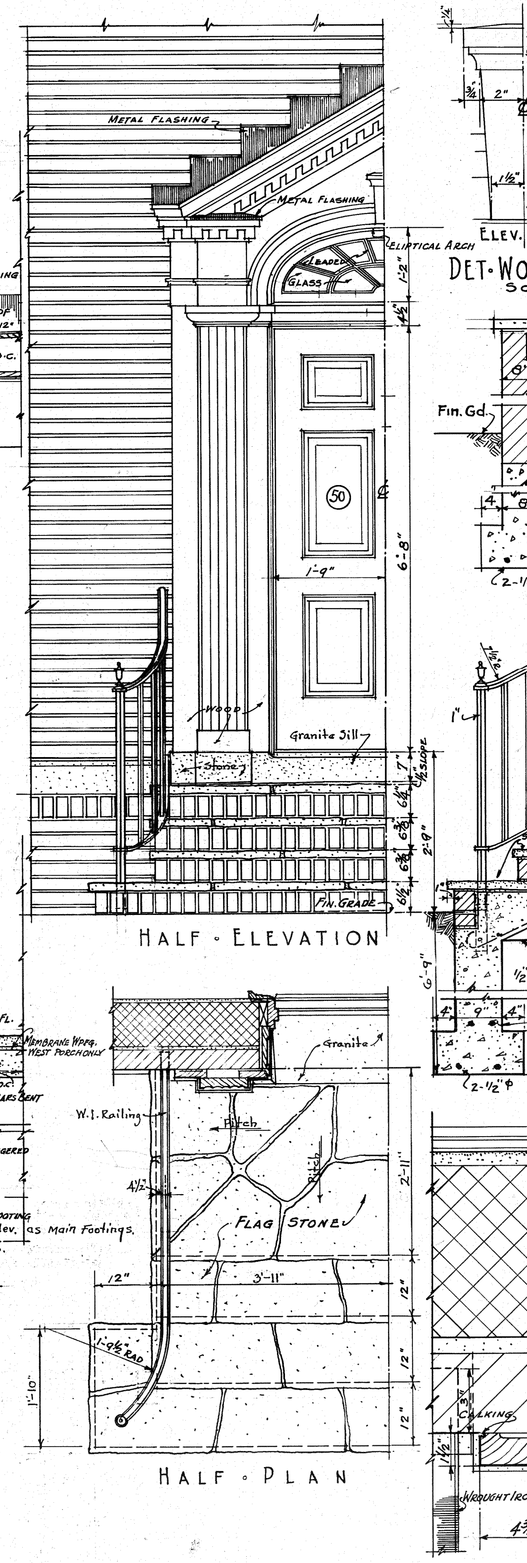

HALF - ELEVATION

HALF - PLAN

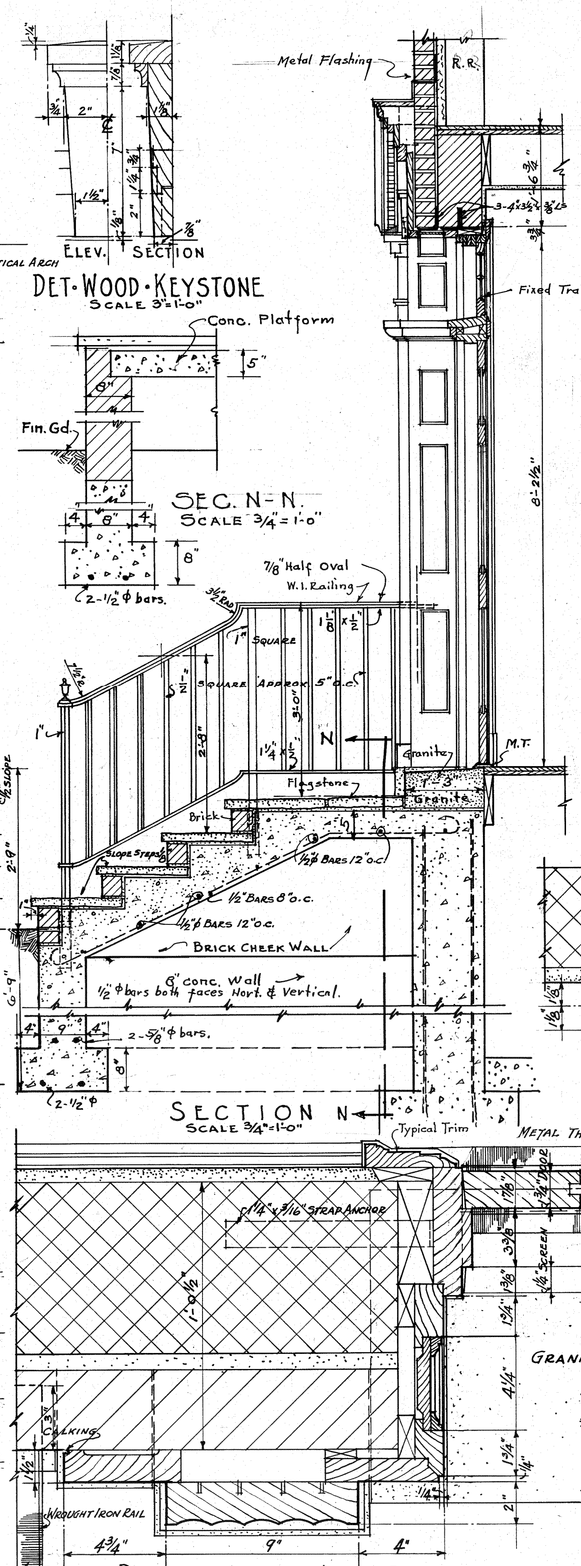

ELEV. SECTION
DET. WOOD. KEYSTONE
SCALE 3"=1'-0"

SEC. N-N
SCALE 3"=1'-0"

SECTION N
SCALE ¾"=1'-0"

DETAIL OF JAMB
SCALE 3"=1'-0"

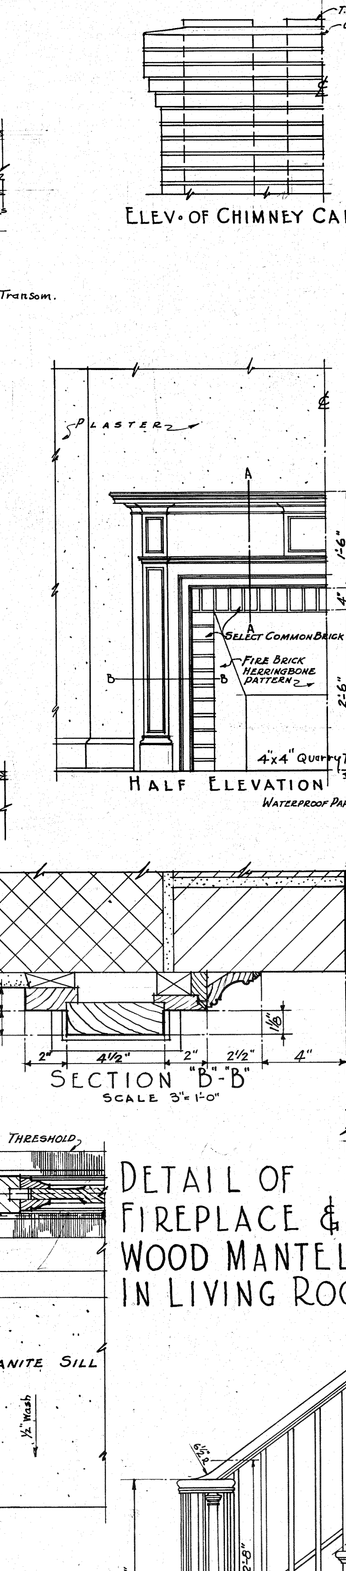

DETAIL OF FIREPLACE & WOOD MANTEL IN LIVING ROOM

HALF ELEVATION

SECTION "B-B"
SCALE 3"=1'-0"

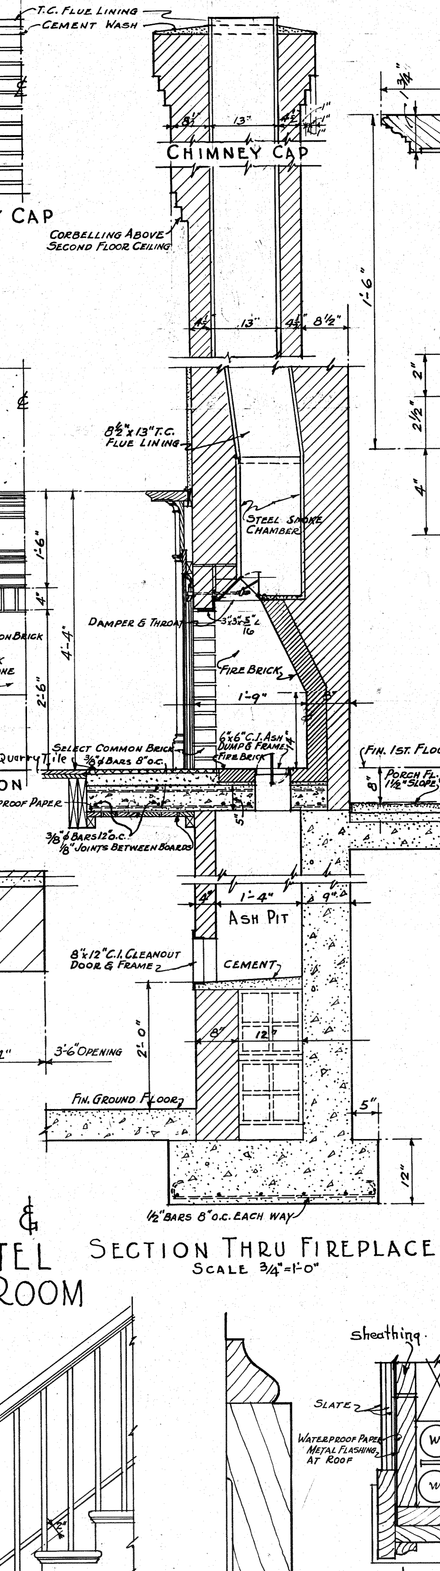

ELEV. OF CHIMNEY CAP

SECTION THRU FIREPLACE
SCALE ¾"=1'-0"

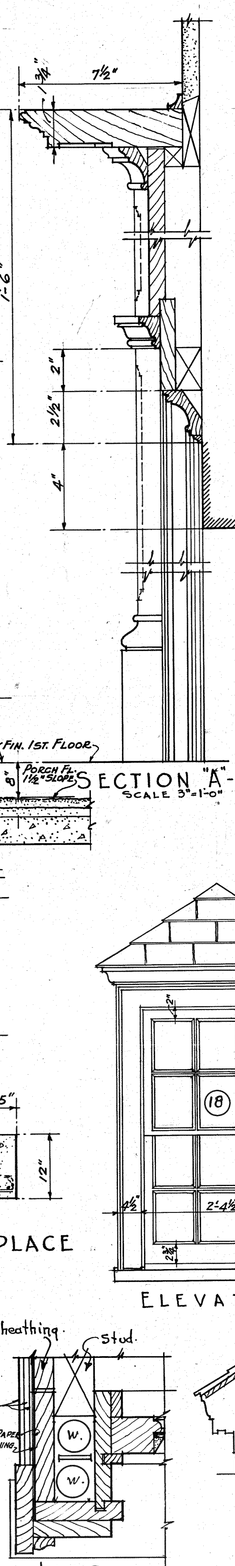

DETAIL - INTERIOR DOOR FRAMES
SCALE 3"=1'-0"

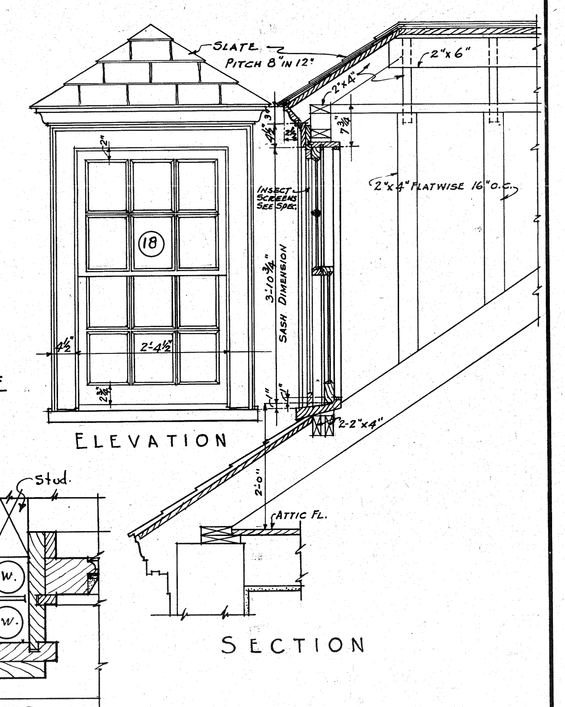

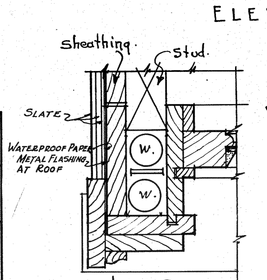

DORMER DETAILS
SCALES ¾"=1'-0" & 3"=1'-0"

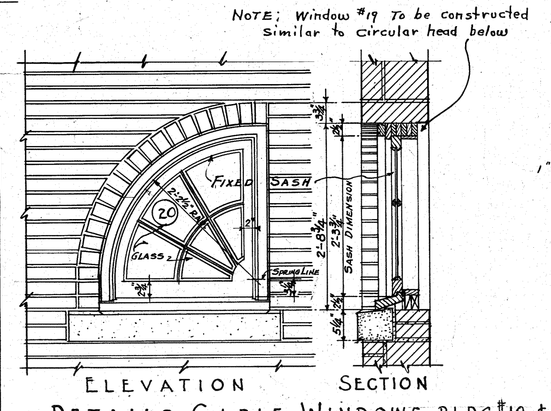

DETAILS GABLE WINDOWS BLDG. #18 & #19.
SCALE ¾"=1'-0"

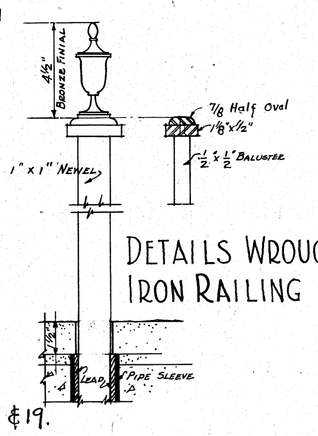

DETAILS WROUGHT IRON RAILING 3"=1'-0"

DETAILS OF FRONT ENTRANCE
SCALE ¾"=1'-0"

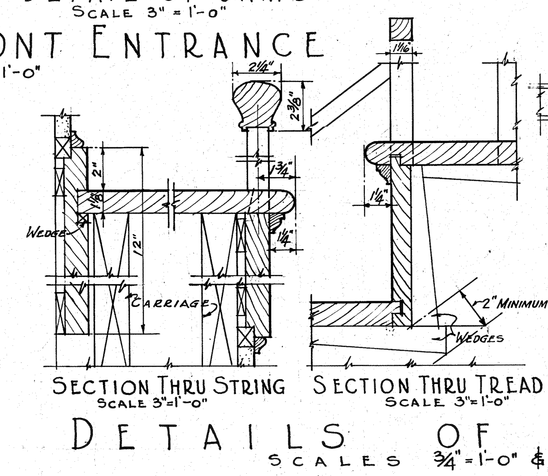

DETAILS OF STAIRS
SCALES ¾"=1'-0" & 3"=1'-0"

F.S.D. of Typical Int. Trim

VETERANS ADMINISTRATION
WASHINGTON, D. C.

APPROVED Frank T. Hines Administrator

Assistant Administrator

Director of Construction

Chief, Technical Division

1-2-2-1289

THESE DETAILS ALSO APPLY TO MANAGER'S RESIDENCE, BLDG. 18

OFFICERS' DUPLEX QUARTERS BLDG. No. 19
VETERANS ADMINISTRATION FACILITY
MURFREESBORO, TENN.

Drawn J.H.SWAFF.	REVISIONS	NUMBER
Traced J.H.SWAFF.		19-3
Sect. Chf. R.E.G.		SHEET 3 OF 6
Date MARCH 31-1938		
Sub-division Chief		Proj. No. 1410

6960

RETURN TRACINGS TO PLAN FILES

FILE FOLDER NO. 3