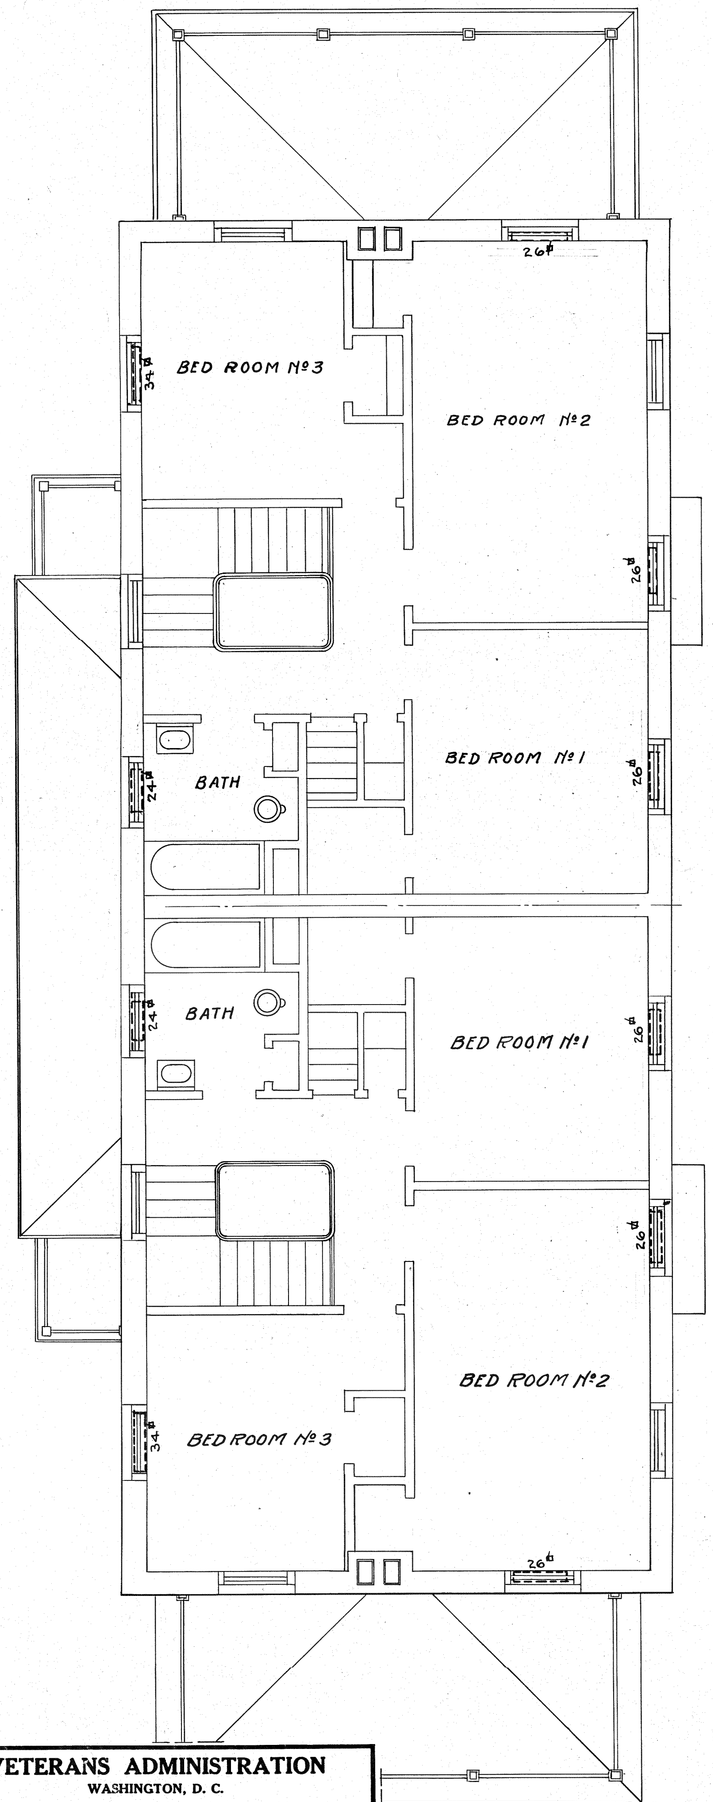

SECOND FLOOR PLAN
Scale ¼"-1'-0"

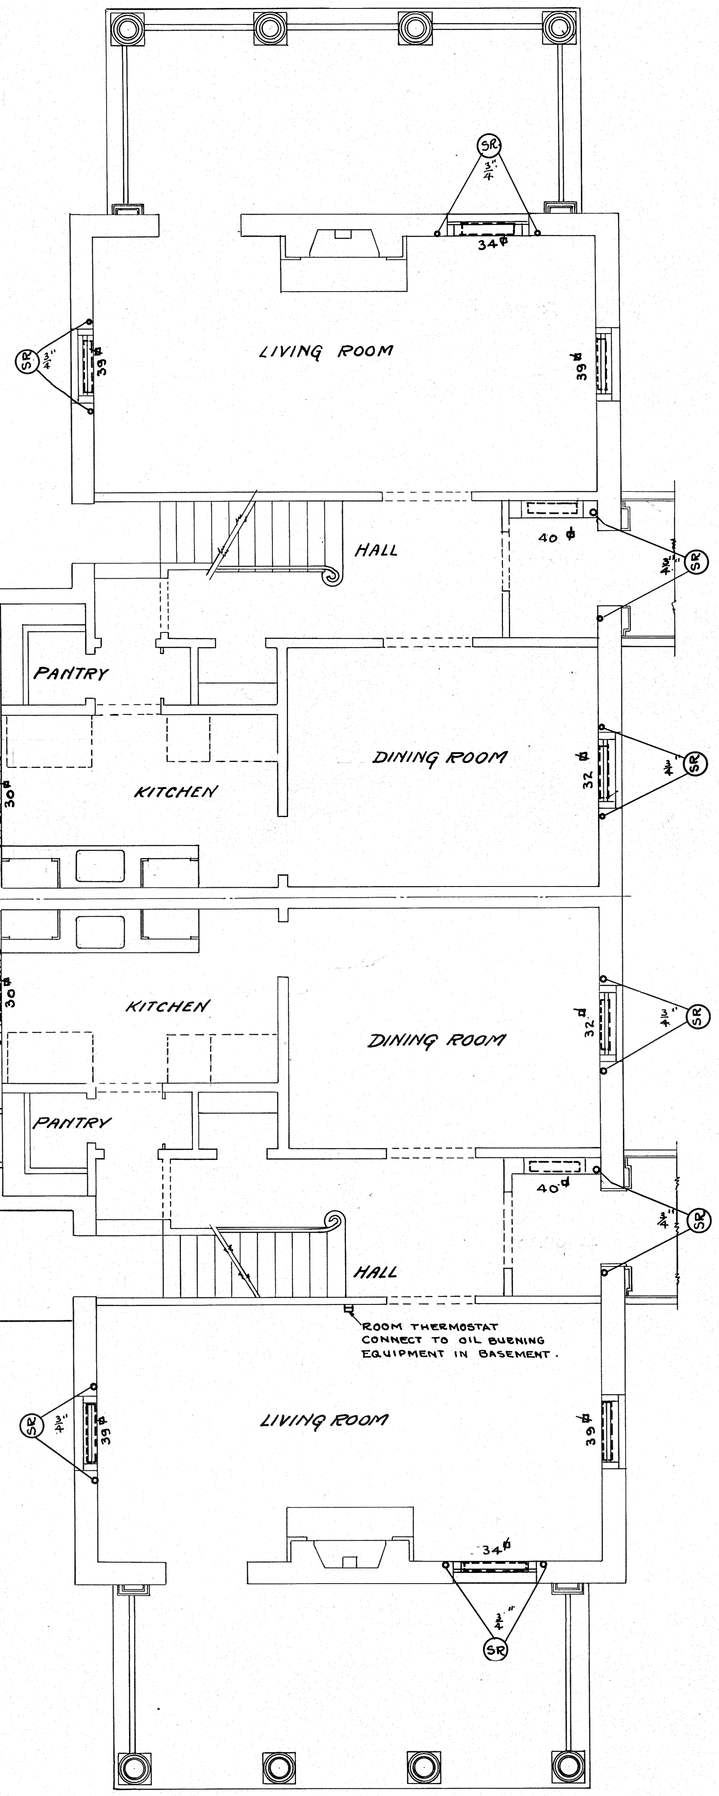

FIRST FLOOR PLAN
Scale ¼"-1'-0"

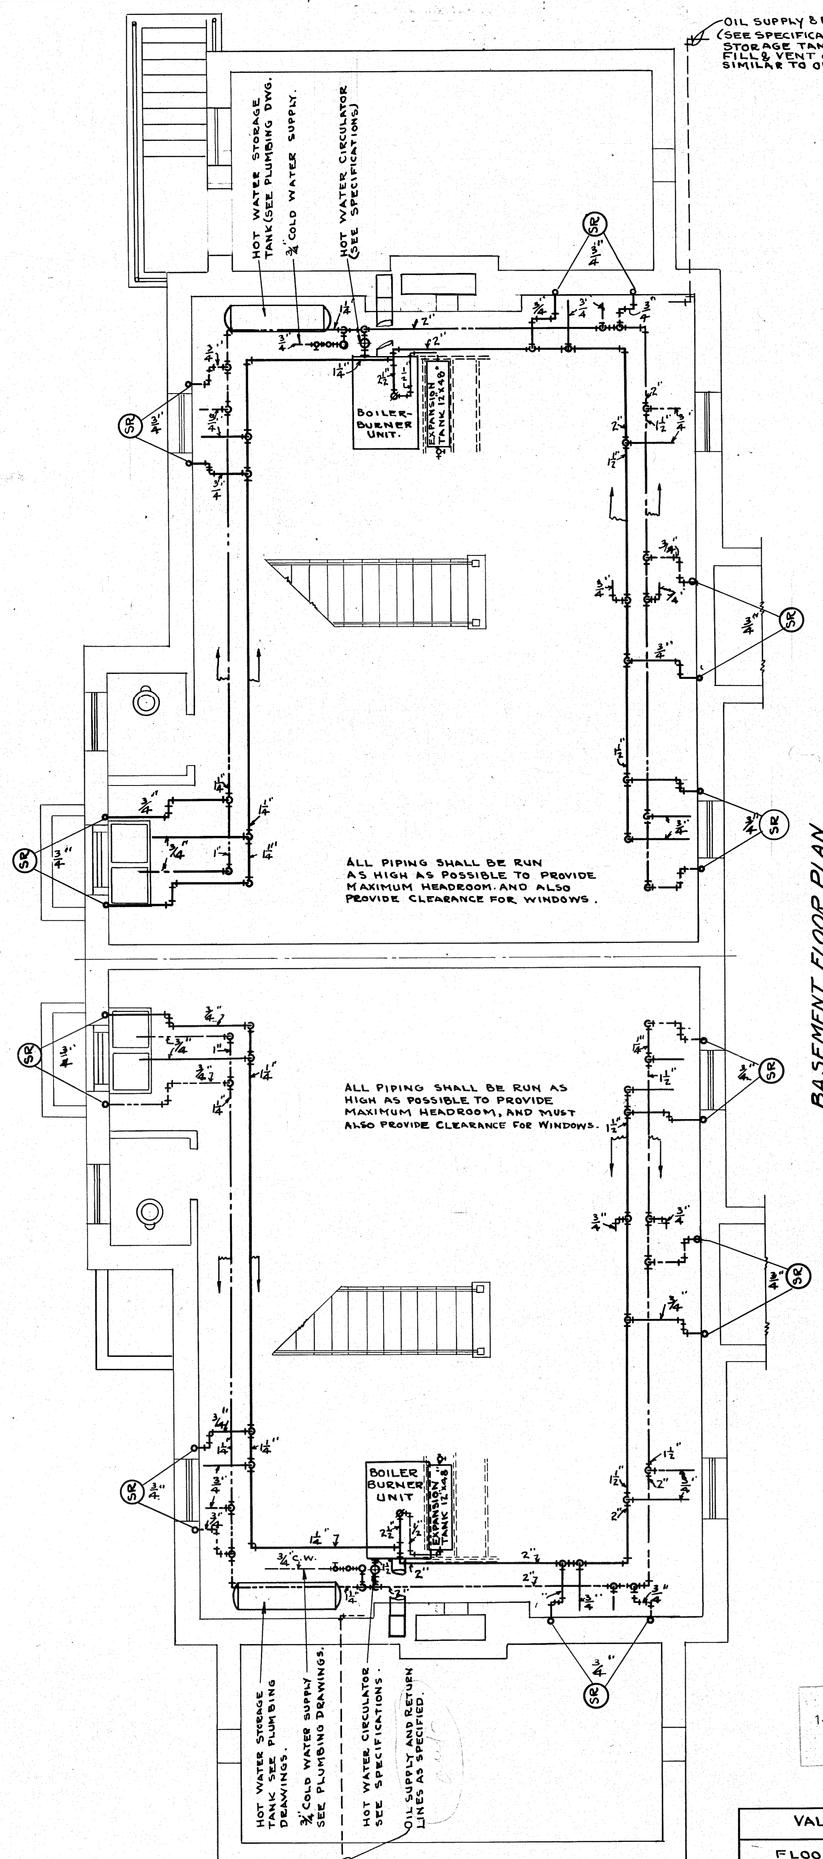

BASEMENT FLOOR PLAN
Scale ¼"-1'-0"

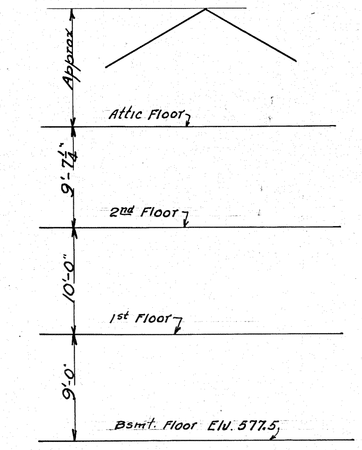

FLOOR HEIGHTS
NOT TO SCALE

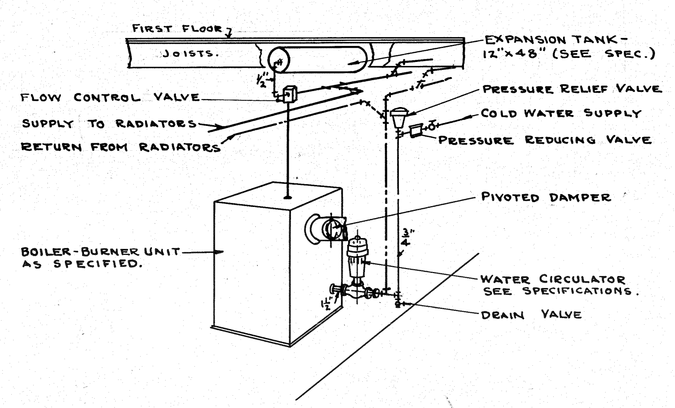

DIAGRAMMATIC SKETCH SHOWING CONNECTIONS TO HEATING BOILER

RADIATOR RECESS SCHEDULE

ROOMS	SQ FT. RADIATION	MAXIMUM DIMENSIONS OF RECESS IN INCHES		
		WIDTH	HEIGHT	DEPTH
BED ROOMS No1 & No2	26	43½	23	7½
BED ROOM No 2 3	34	43½	23	7½
BATH ROOMS	24	43½	23	7½
LIVING ROOM	39	43½	23	8½
LIVING ROOM	34	43½	23	7½
HALL	40	34	30	8
DINING ROOM	32	43½	23	7½
KITCHEN	30	43½	23	7½

THE DIMENSIONS INDICATED IN TH ABOVE SCHEDULE ARE MAXIMUM SPACES AVAILABLE FOR RADIATION INDICATED FOR THE VARIOUS RECESSES AND IN NO CASE WILL THE RECESSES BE INCREASED TO SUIT THE CONVECTOR TYPE RADIATORS FURNISHED.
FOR DETAIL OF ENCLOSURES AND HEATING UNITS. ETC. SEE OTHER DRAWINGS.

VALVE SCHEDULE

FLOOR	SQ.FT. RAD	VALVE SIZE
FIRST FLOOR	UP TO 30	½"
	30 TO 60	¾"
SECOND FLOOR	UP TO 40	½"
	40 TO 100	¾"

TOTAL E.D.R EACH UNIT 360ϕ

NOTE:- ALL RADIATORS SHALL BE CAST IRON, CONVECTOR TYPE WITH COMPLETE ENCLOSURE, RECESSED IN WALL.
FOR RECESSES SEE ARCHITECTURAL DRAWINGS AND SCHEDULE ON THIS SHEET.
FOR DETAIL OF ENCLOSURES AND PIPING CONNECTIONS SEE OTHER DRAWINGS.

N

1-2-2-1291

VETERANS ADMINISTRATION
WASHINGTON, D. C.

APPROVED David G. Sims — Administrator
Tony E. Gains — Assistant Administrator
[illegible] — Director of Construction
[illegible] — Chief, Technical Division

HEATING
OFFICER'S DUPLEX QUARTERS Nº 19
VETERANS ADMINISTRATION FACILITY
MURFREESBORO, TENN.

	REVISIONS	NUMBER
Drawn L. NELSON		
Traced L. NELSON SCHUBERT		19-5
Sect. Chf. [illegible]		
Date 3/31/38		SHEET 5 OF 6
Sub-division Chief [illegible]		Proj. No. 1410

6960

RETURN TRACINGS TO PLAN FILES

FILE FOLDER NO. 3