LEGEND:

ASBESTOS PIPE INSULATION AND DEBRIS

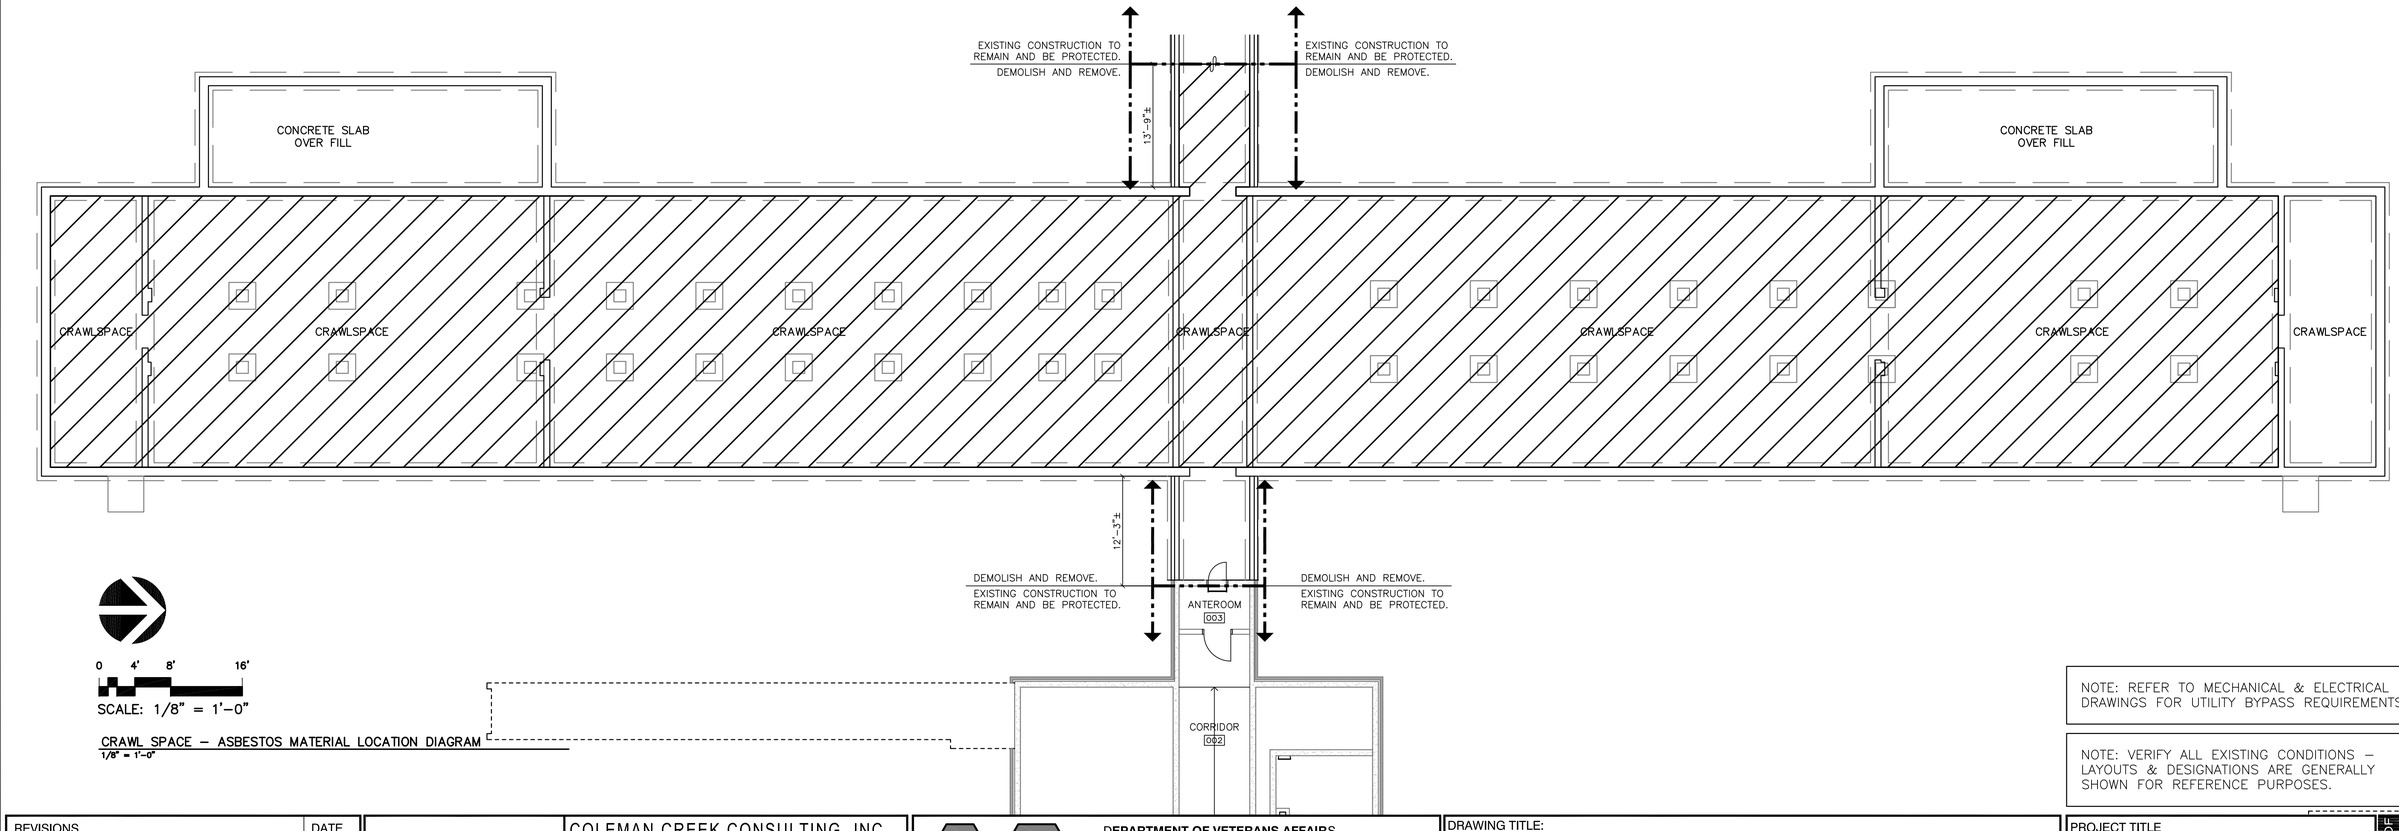

0 4' 8' 16'

SCALE: 1/8" = 1'-0"

CRAWL SPACE – ASBESTOS MATERIAL LOCATION DIAGRAM
1/8" = 1'-0"

NOTE: REFER TO MECHANICAL & ELECTRICAL DRAWINGS FOR UTILITY BYPASS REQUIREMENTS.

NOTE: VERIFY ALL EXISTING CONDITIONS – LAYOUTS & DESIGNATIONS ARE GENERALLY SHOWN FOR REFERENCE PURPOSES.

REVISIONS	DATE

COLEMAN CREEK CONSULTING, INC.
DAVID FAWCETT
6900 COLEMAN CREEK ROAD
MEDFORD, OREGON 97501
TEL (541) 535-7108
Email: fawbro@ccountry.net

DEPARTMENT OF VETERANS AFFAIRS

SOUTHERN OREGON REHABILITATION CENTER & CLINICS

8495 CRATER LAKE HIGHWAY
WHITE CITY, OREGON

DRAWING TITLE:

CRAWL SPACE
ASBESTOS MATERIAL LOCATION DIAGRAM

FULLY SPRINKLERED FACILITY

PROJECT TITLE
REPLACE SEISMICALLY DEFICIENT DOM B206 & DEMO PORTION B250

DRAWN BY:	DATE:	DRAWING NO.:
MOR	24 JULY 2015	ASB.206A
CHECK BY:	VA PROJECT NO.:	DWG.1 OF 6
DWF	692-344	

US DEPARTMENT OF VETERANS AFFAIRS

LEGEND:

AREA OF ASBESTOS VINYL FLOOR

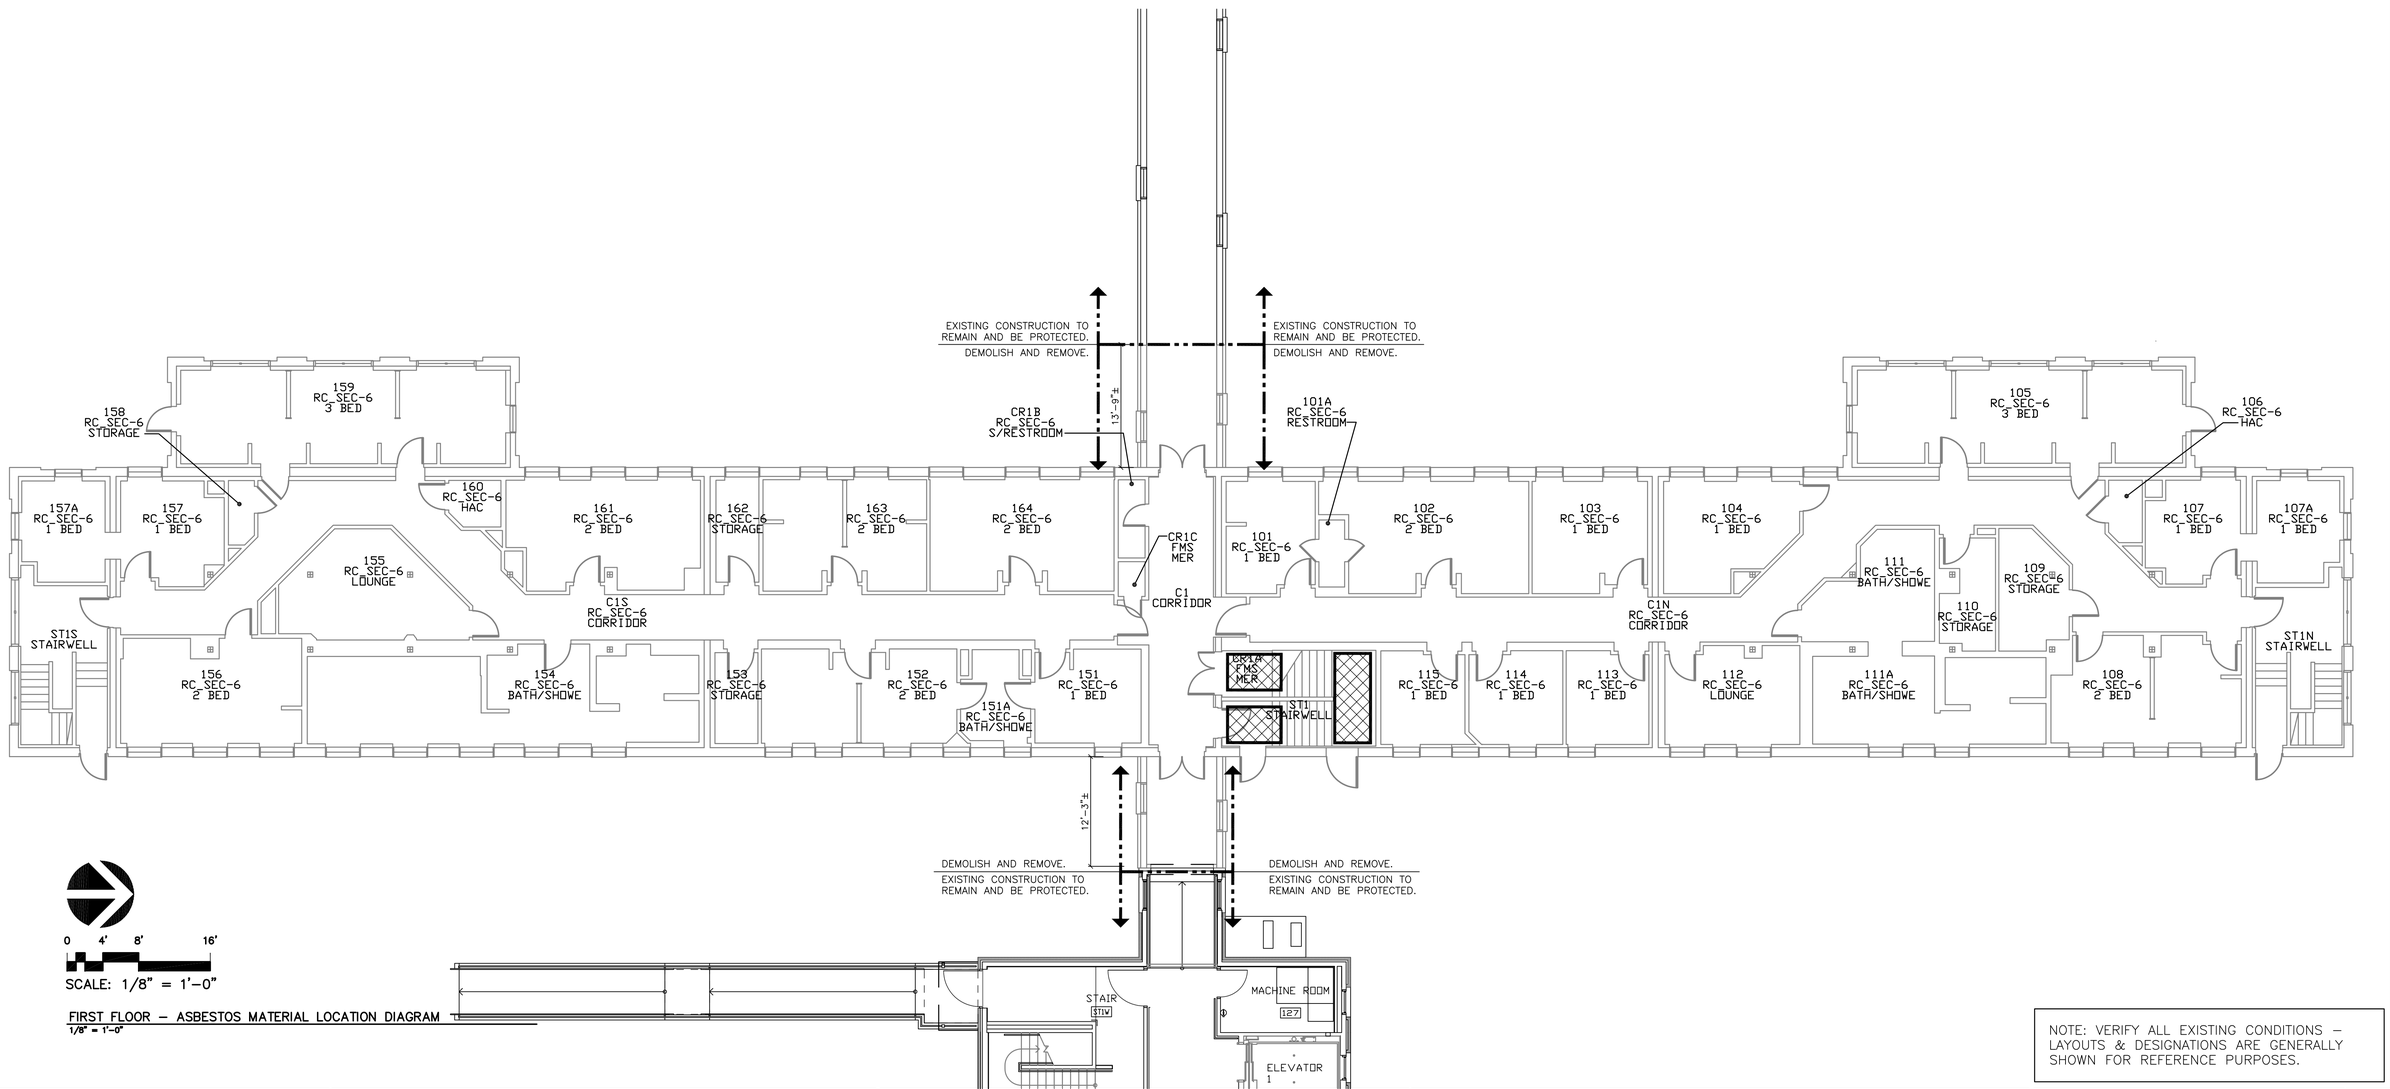

0 4' 8' 16'

SCALE: 1/8" = 1'-0"

FIRST FLOOR – ASBESTOS MATERIAL LOCATION DIAGRAM
1/8" = 1'-0"

NOTE: VERIFY ALL EXISTING CONDITIONS – LAYOUTS & DESIGNATIONS ARE GENERALLY SHOWN FOR REFERENCE PURPOSES.

REVISIONS	DATE

COLEMAN CREEK CONSULTING, INC.
DAVID FAWCETT
6900 COLEMAN CREEK ROAD
MEDFORD, OREGON 97501
TEL (541) 535-7108
Email: fawbro@ccountry.net

DEPARTMENT OF VETERANS AFFAIRS
SOUTHERN OREGON REHABILITATION CENTER & CLINICS
8495 CRATER LAKE HIGHWAY
WHITE CITY, OREGON

DRAWING TITLE:
FIRST FLOOR
ASBESTOS MATERIAL LOCATION DIAGRAM
FULLY SPRINKLERED FACILITY

PROJECT TITLE
REPLACE SEISMICALLY DEFICIENT DOM B206 & DEMO PORTION B250

DRAWN BY:	DATE:	DRAWING NO.:
MOR	24 JULY 2015	ASB.206B
CHECK BY:	VA PROJECT NO.:	DWG. 2 OF 6
DWF	692-344	

US DEPARTMENT OF VETERANS AFFAIRS

LEGEND:

- AREA OF ASBESTOS VINYL FLOOR
- ASBESTOS ROOF SEALANT

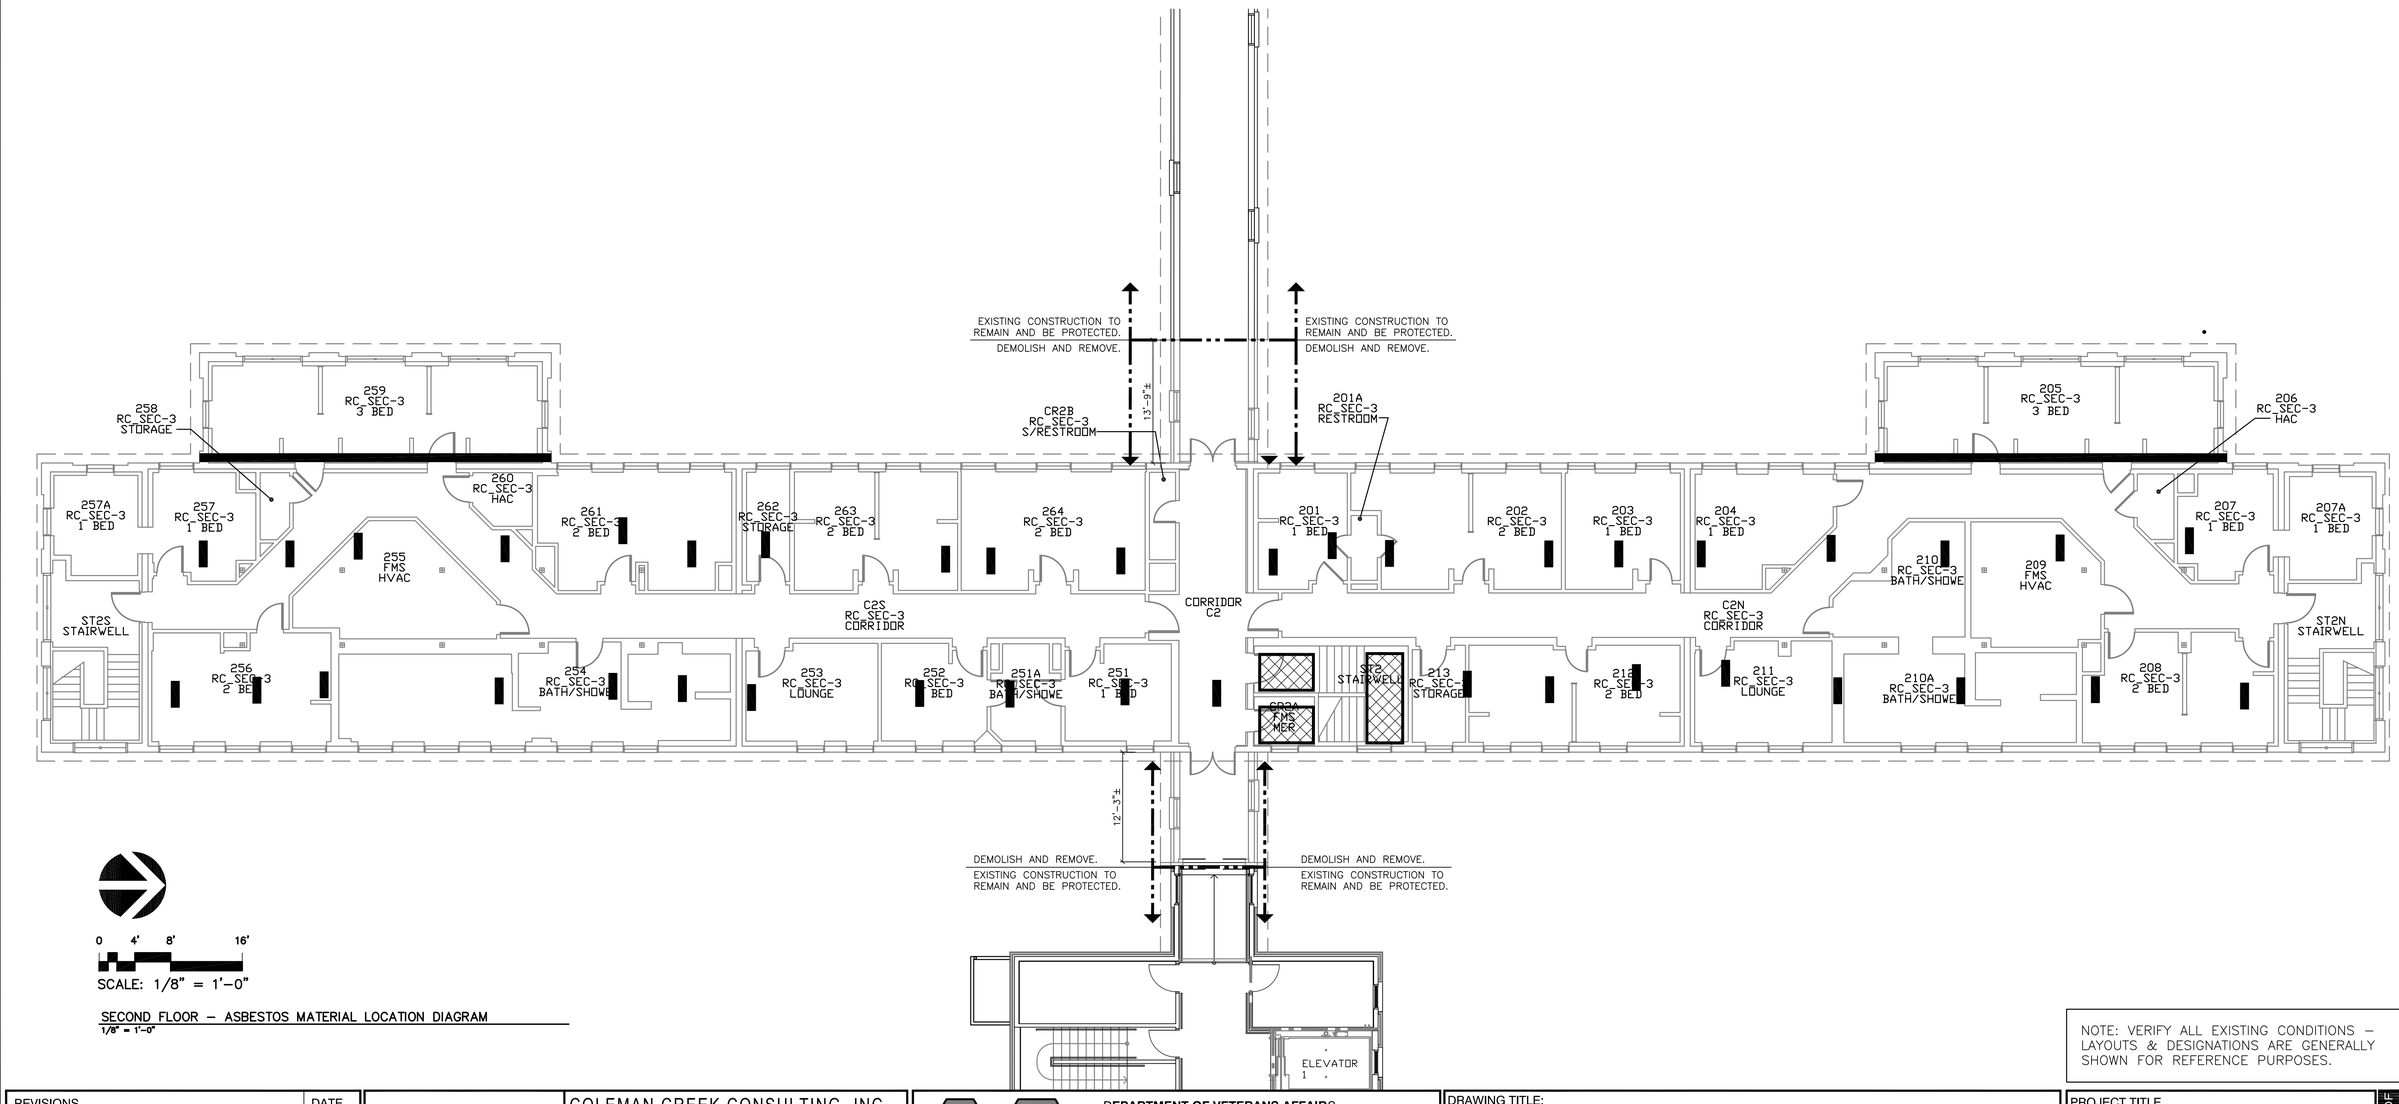

0 4' 8' 16'

SCALE: 1/8" = 1'-0"

SECOND FLOOR – ASBESTOS MATERIAL LOCATION DIAGRAM
1/8" = 1'-0"

NOTE: VERIFY ALL EXISTING CONDITIONS – LAYOUTS & DESIGNATIONS ARE GENERALLY SHOWN FOR REFERENCE PURPOSES.

REVISIONS	DATE

COLEMAN CREEK CONSULTING, INC.
DAVID FAWCETT
6900 COLEMAN CREEK ROAD
MEDFORD, OREGON 97501
TEL (541) 535-7108
Email: fawbro@ccountry.net

DEPARTMENT OF VETERANS AFFAIRS

SOUTHERN OREGON REHABILITATION CENTER & CLINICS

8495 CRATER LAKE HIGHWAY
WHITE CITY, OREGON

DRAWING TITLE:

SECOND FLOOR & ROOF
ASBESTOS MATERIAL LOCATION DIAGRAM

FULLY SPRINKLERED FACILITY

PROJECT TITLE		
REPLACE SEISMICALLY DEFICIENT DOM B206 & DEMO PORTION B250		
DRAWN BY: MOR	DATE: 24 JULY 2015	DRAWING NO.: ASB.206C
CHECK BY: DWF	VA PROJECT NO.: 692-344	DWG. 3 OF 6

US DEPARTMENT OF VETERANS AFFAIRS

LEGEND:

ASBESTOS PIPE INSULATION & DEBRIS

ASBESTOS TANK INSULATION

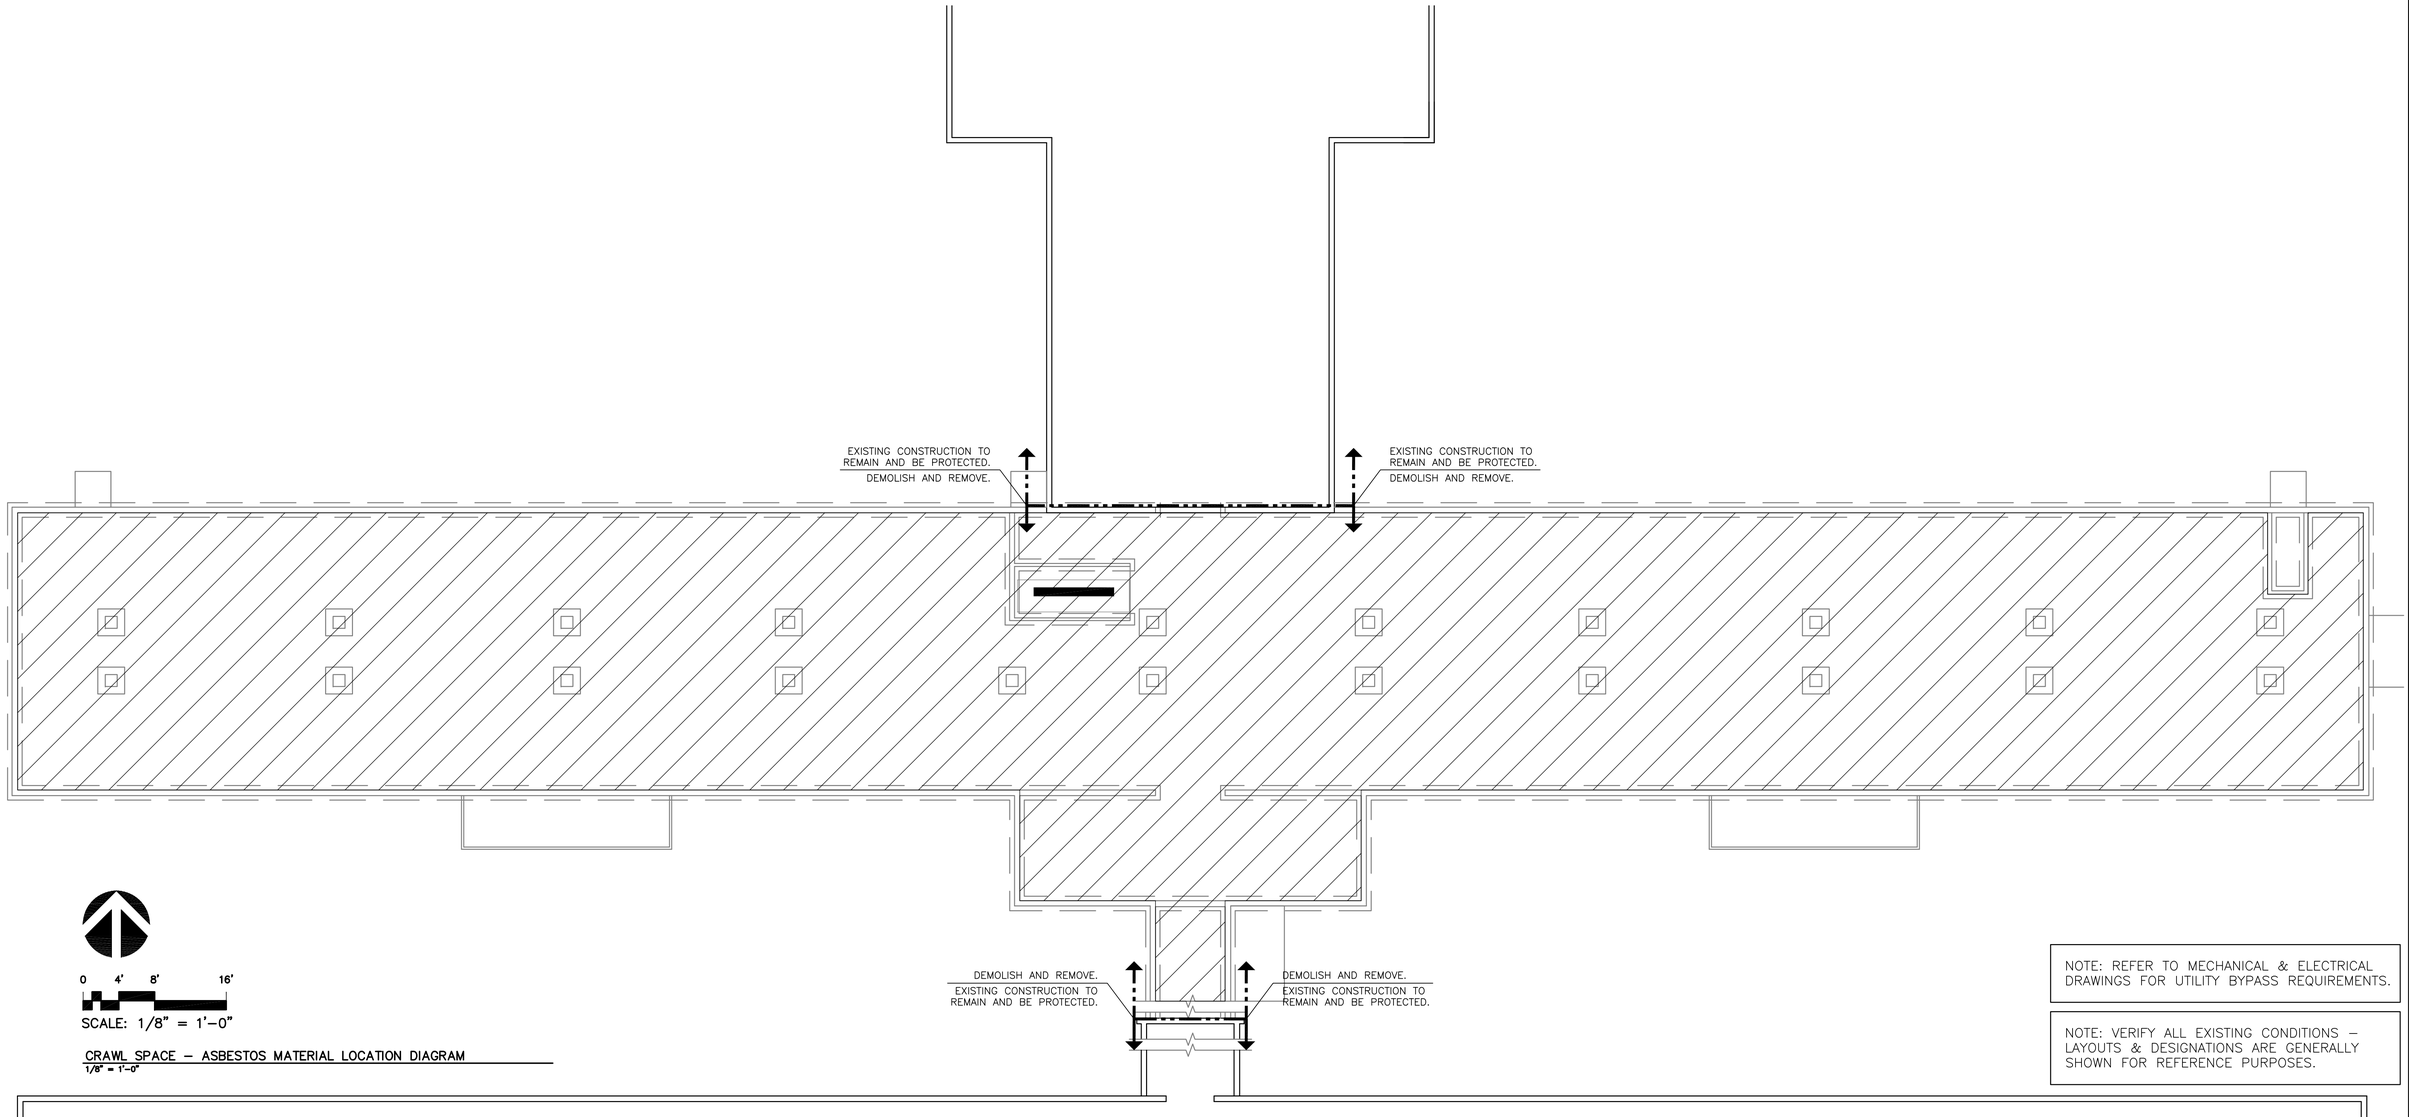

0 4' 8' 16'

SCALE: 1/8" = 1'–0"

CRAWL SPACE – ASBESTOS MATERIAL LOCATION DIAGRAM
1/8" = 1'–0"

NOTE: REFER TO MECHANICAL & ELECTRICAL DRAWINGS FOR UTILITY BYPASS REQUIREMENTS.

NOTE: VERIFY ALL EXISTING CONDITIONS – LAYOUTS & DESIGNATIONS ARE GENERALLY SHOWN FOR REFERENCE PURPOSES.

REVISIONS	DATE

COLEMAN CREEK CONSULTING, INC.
DAVID FAWCETT
6900 COLEMAN CREEK ROAD
MEDFORD, OREGON 97501
TEL (541) 535-7108
Email: fawbro@ccountry.net

DEPARTMENT OF VETERANS AFFAIRS

SOUTHERN OREGON REHABILITATION CENTER & CLINICS

8495 CRATER LAKE HIGHWAY
WHITE CITY, OREGON

DRAWING TITLE:

CRAWL SPACE
ASBESTOS MATERIAL LOCATION DIAGRAM

FULLY SPRINKLERED FACILITY

PROJECT TITLE

DRAWN BY:	DATE:	DRAWING NO.:
MOR	24 JULY 2015	ASB.250A
CHECK BY:	VA PROJECT NO.:	DWG. 4 OF 6
DWF	692-344	

US DEPARTMENT OF VETERANS AFFAIRS

LEGEND:

- ASBESTOS CARPET GLUE
- ASBESTOS VINYL FLOOR
- ASBESTOS FLOOR TILE
- ASBESTOS CEILING TILE & CARPET GLUE
- ASBESTOS TAR PAPER/SEALANT
- ASBESTOS CEMENT SHINGLE

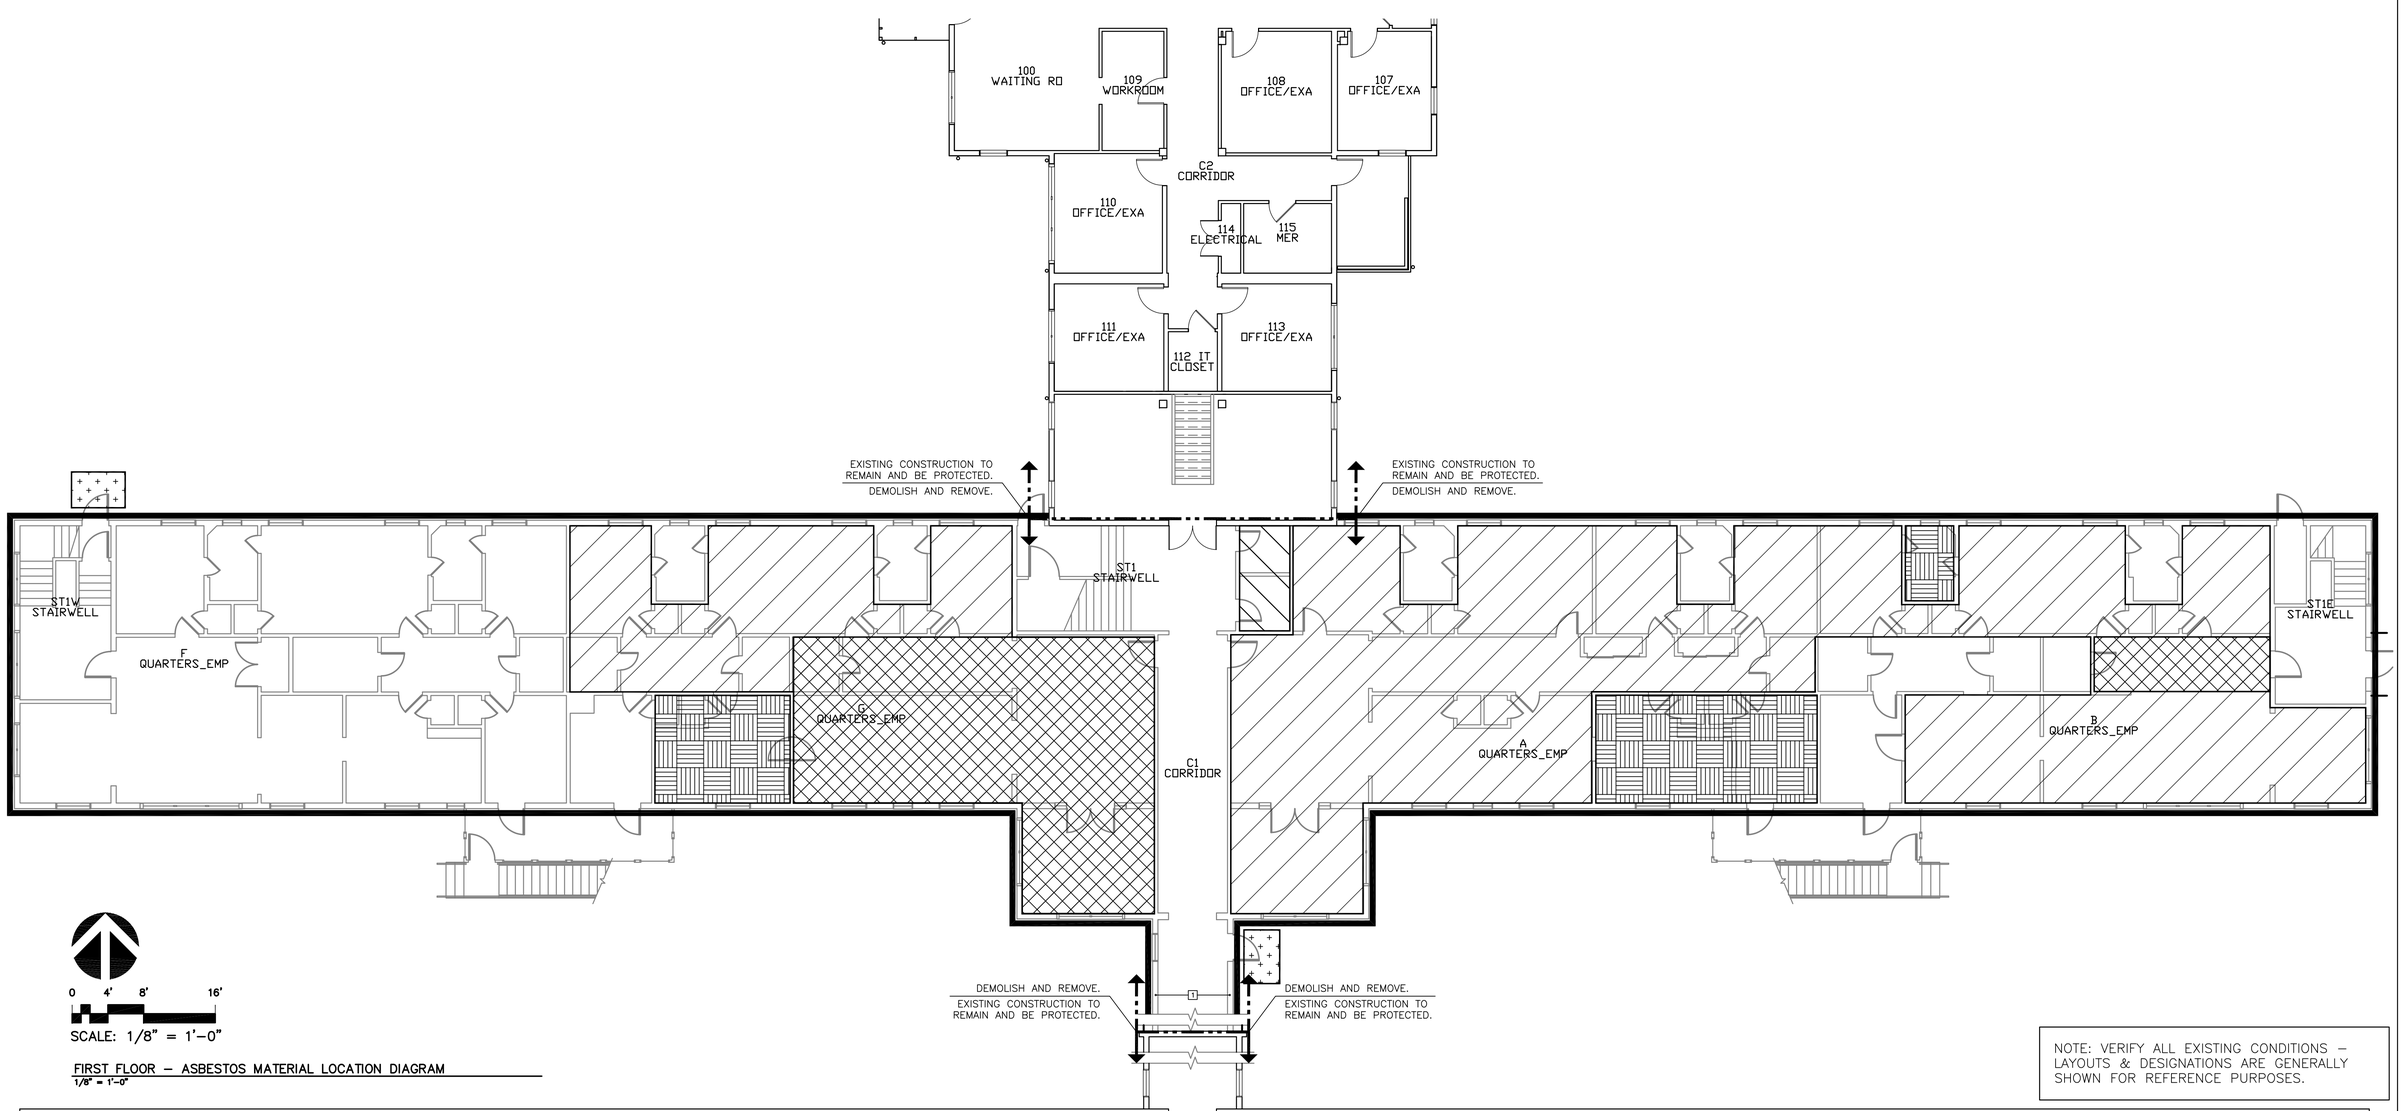

0 4' 8' 16'

SCALE: 1/8" = 1'-0"

FIRST FLOOR – ASBESTOS MATERIAL LOCATION DIAGRAM
1/8" = 1'-0"

NOTE: VERIFY ALL EXISTING CONDITIONS – LAYOUTS & DESIGNATIONS ARE GENERALLY SHOWN FOR REFERENCE PURPOSES.

REVISIONS	DATE

COLEMAN CREEK CONSULTING, INC.
DAVID FAWCETT
6900 COLEMAN CREEK ROAD
MEDFORD, OREGON 97501
TEL (541) 535-7108
Email: fawbro@ccountry.net

DEPARTMENT OF VETERANS AFFAIRS

SOUTHERN OREGON REHABILITATION CENTER & CLINICS

8495 CRATER LAKE HIGHWAY
WHITE CITY, OREGON

DRAWING TITLE:

FIRST FLOOR ASBESTOS MATERIAL LOCATION DIAGRAM

FULLY SPRINKLERED FACILITY

PROJECT TITLE		
DRAWN BY: MOR	DATE: 24 JULY 2015	DRAWING NO.: ASB.250B
CHECK BY: DWF	VA PROJECT NO.: 692-344	DWG. 5 OF 6

US DEPARTMENT OF VETERANS AFFAIRS

LEGEND:

- ASBESTOS CARPET GLUE
- ASBESTOS VINYL FLOOR
- ASBESTOS FLOOR TILE
- ASBESTOS CEMENT SHINGLE

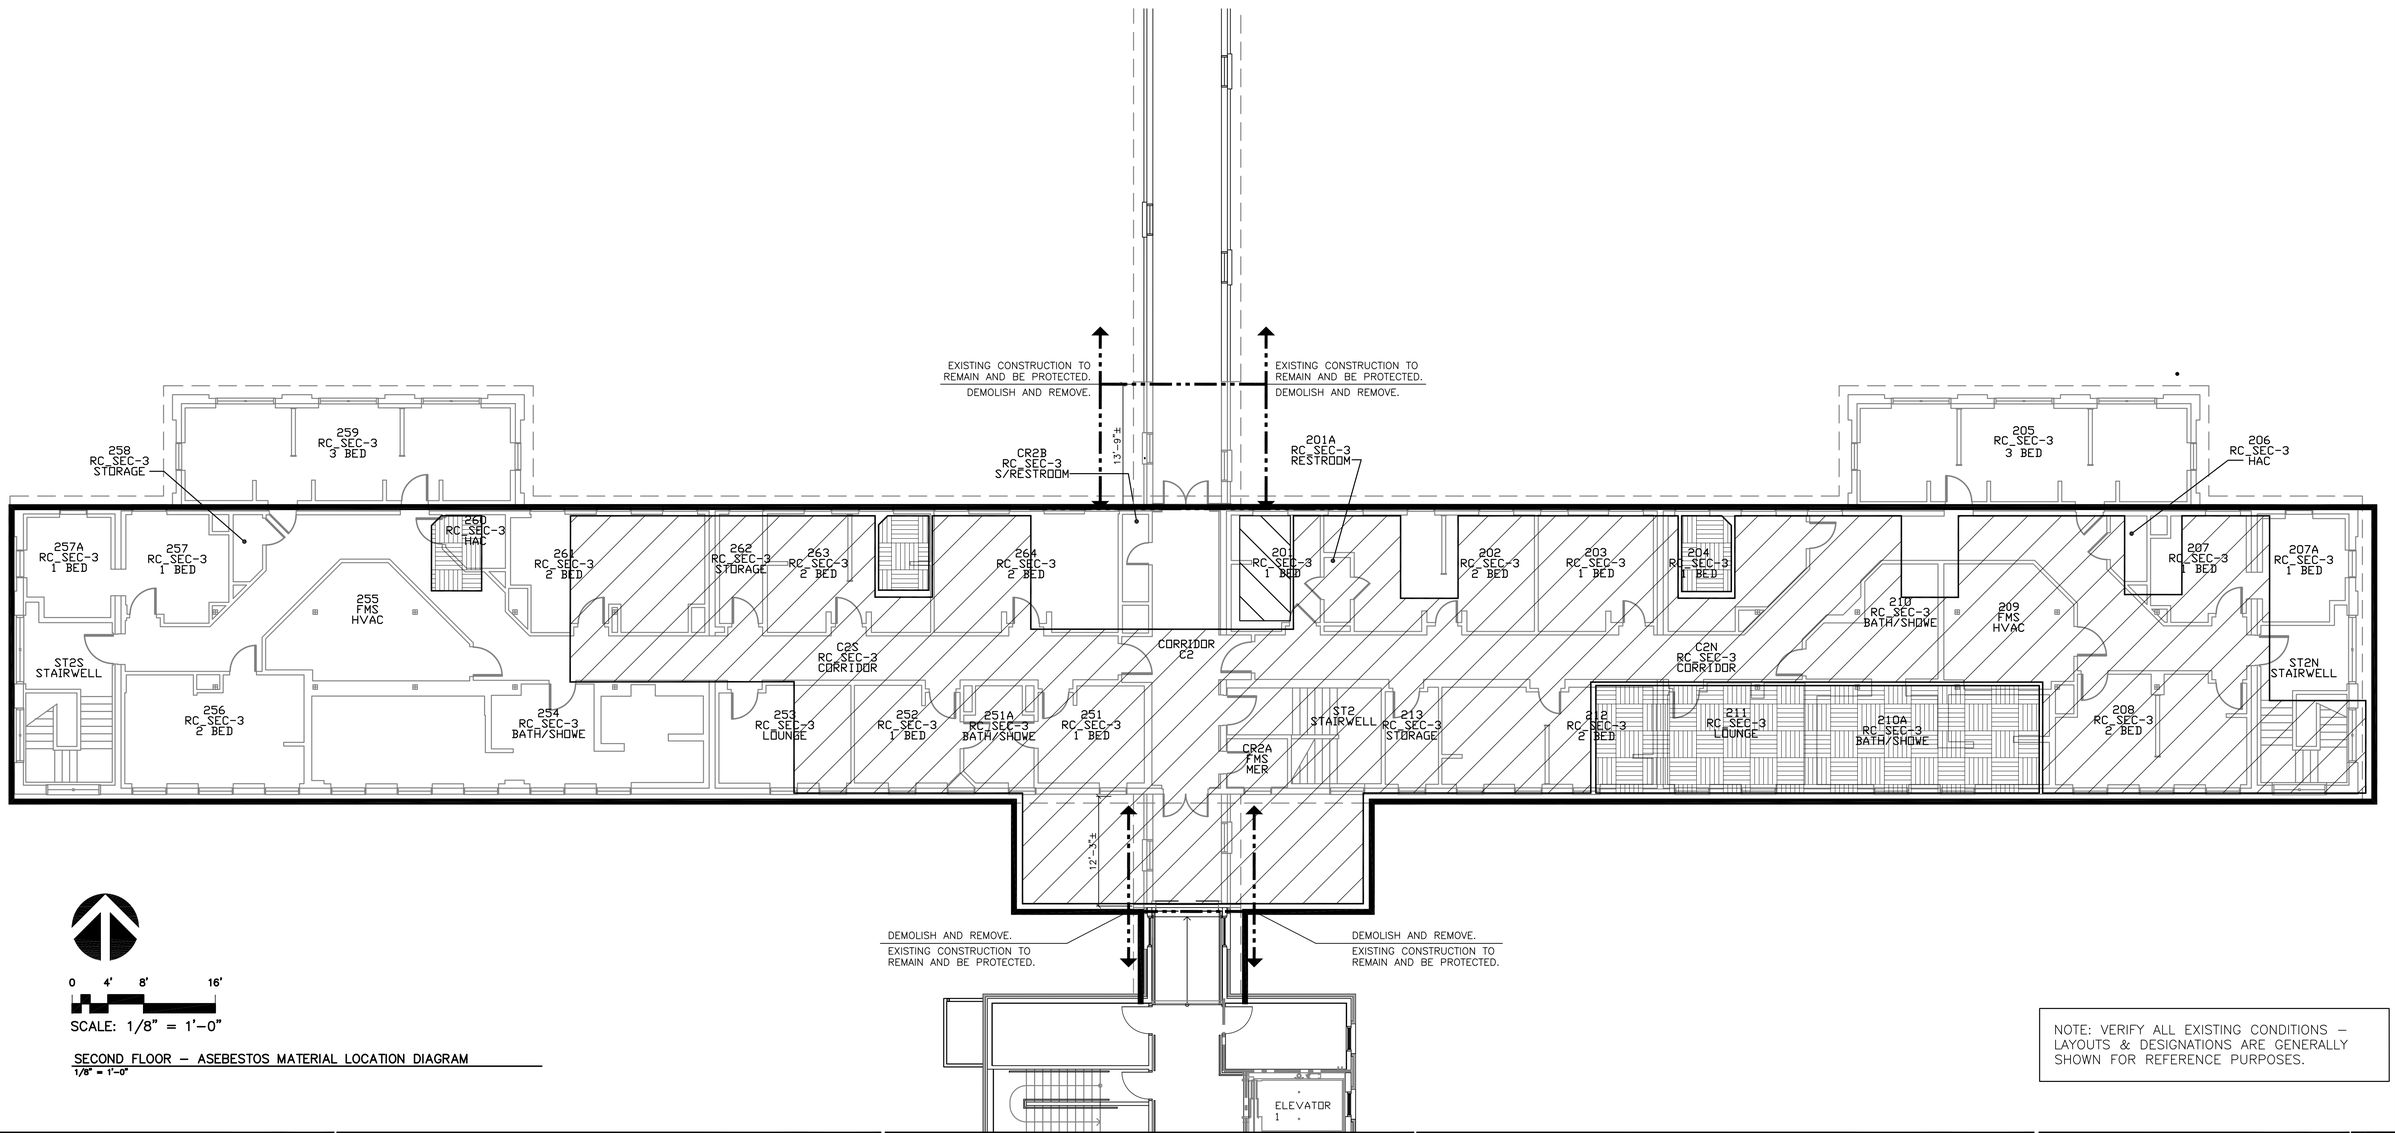

0 4' 8' 16'

SCALE: 1/8" = 1'–0"

SECOND FLOOR – ASEBESTOS MATERIAL LOCATION DIAGRAM
1/8" = 1'-0"

NOTE: VERIFY ALL EXISTING CONDITIONS – LAYOUTS & DESIGNATIONS ARE GENERALLY SHOWN FOR REFERENCE PURPOSES.

REVISIONS	DATE

COLEMAN CREEK CONSULTING, INC.
DAVID FAWCETT
6900 COLEMAN CREEK ROAD
MEDFORD, OREGON 97501
TEL (541) 535-7108
Email: fawbro@ccountry.net

DEPARTMENT OF VETERANS AFFAIRS

SOUTHERN OREGON REHABILITATION CENTER & CLINICS

8495 CRATER LAKE HIGHWAY
WHITE CITY, OREGON

DRAWING TITLE:

SECOND FLOOR
ASBESTOS MATERIAL LOCATION DIAGRAM

FULLY SPRINKLERED FACILITY

PROJECT TITLE		
DRAWN BY: MOR	DATE: 24 JULY 2015	DRAWING NO.: ASB.250C
CHECK BY: DWF	VA PROJECT NO.: 692-344	DWG.6 OF 6

US DEPARTMENT OF VETERANS AFFAIRS