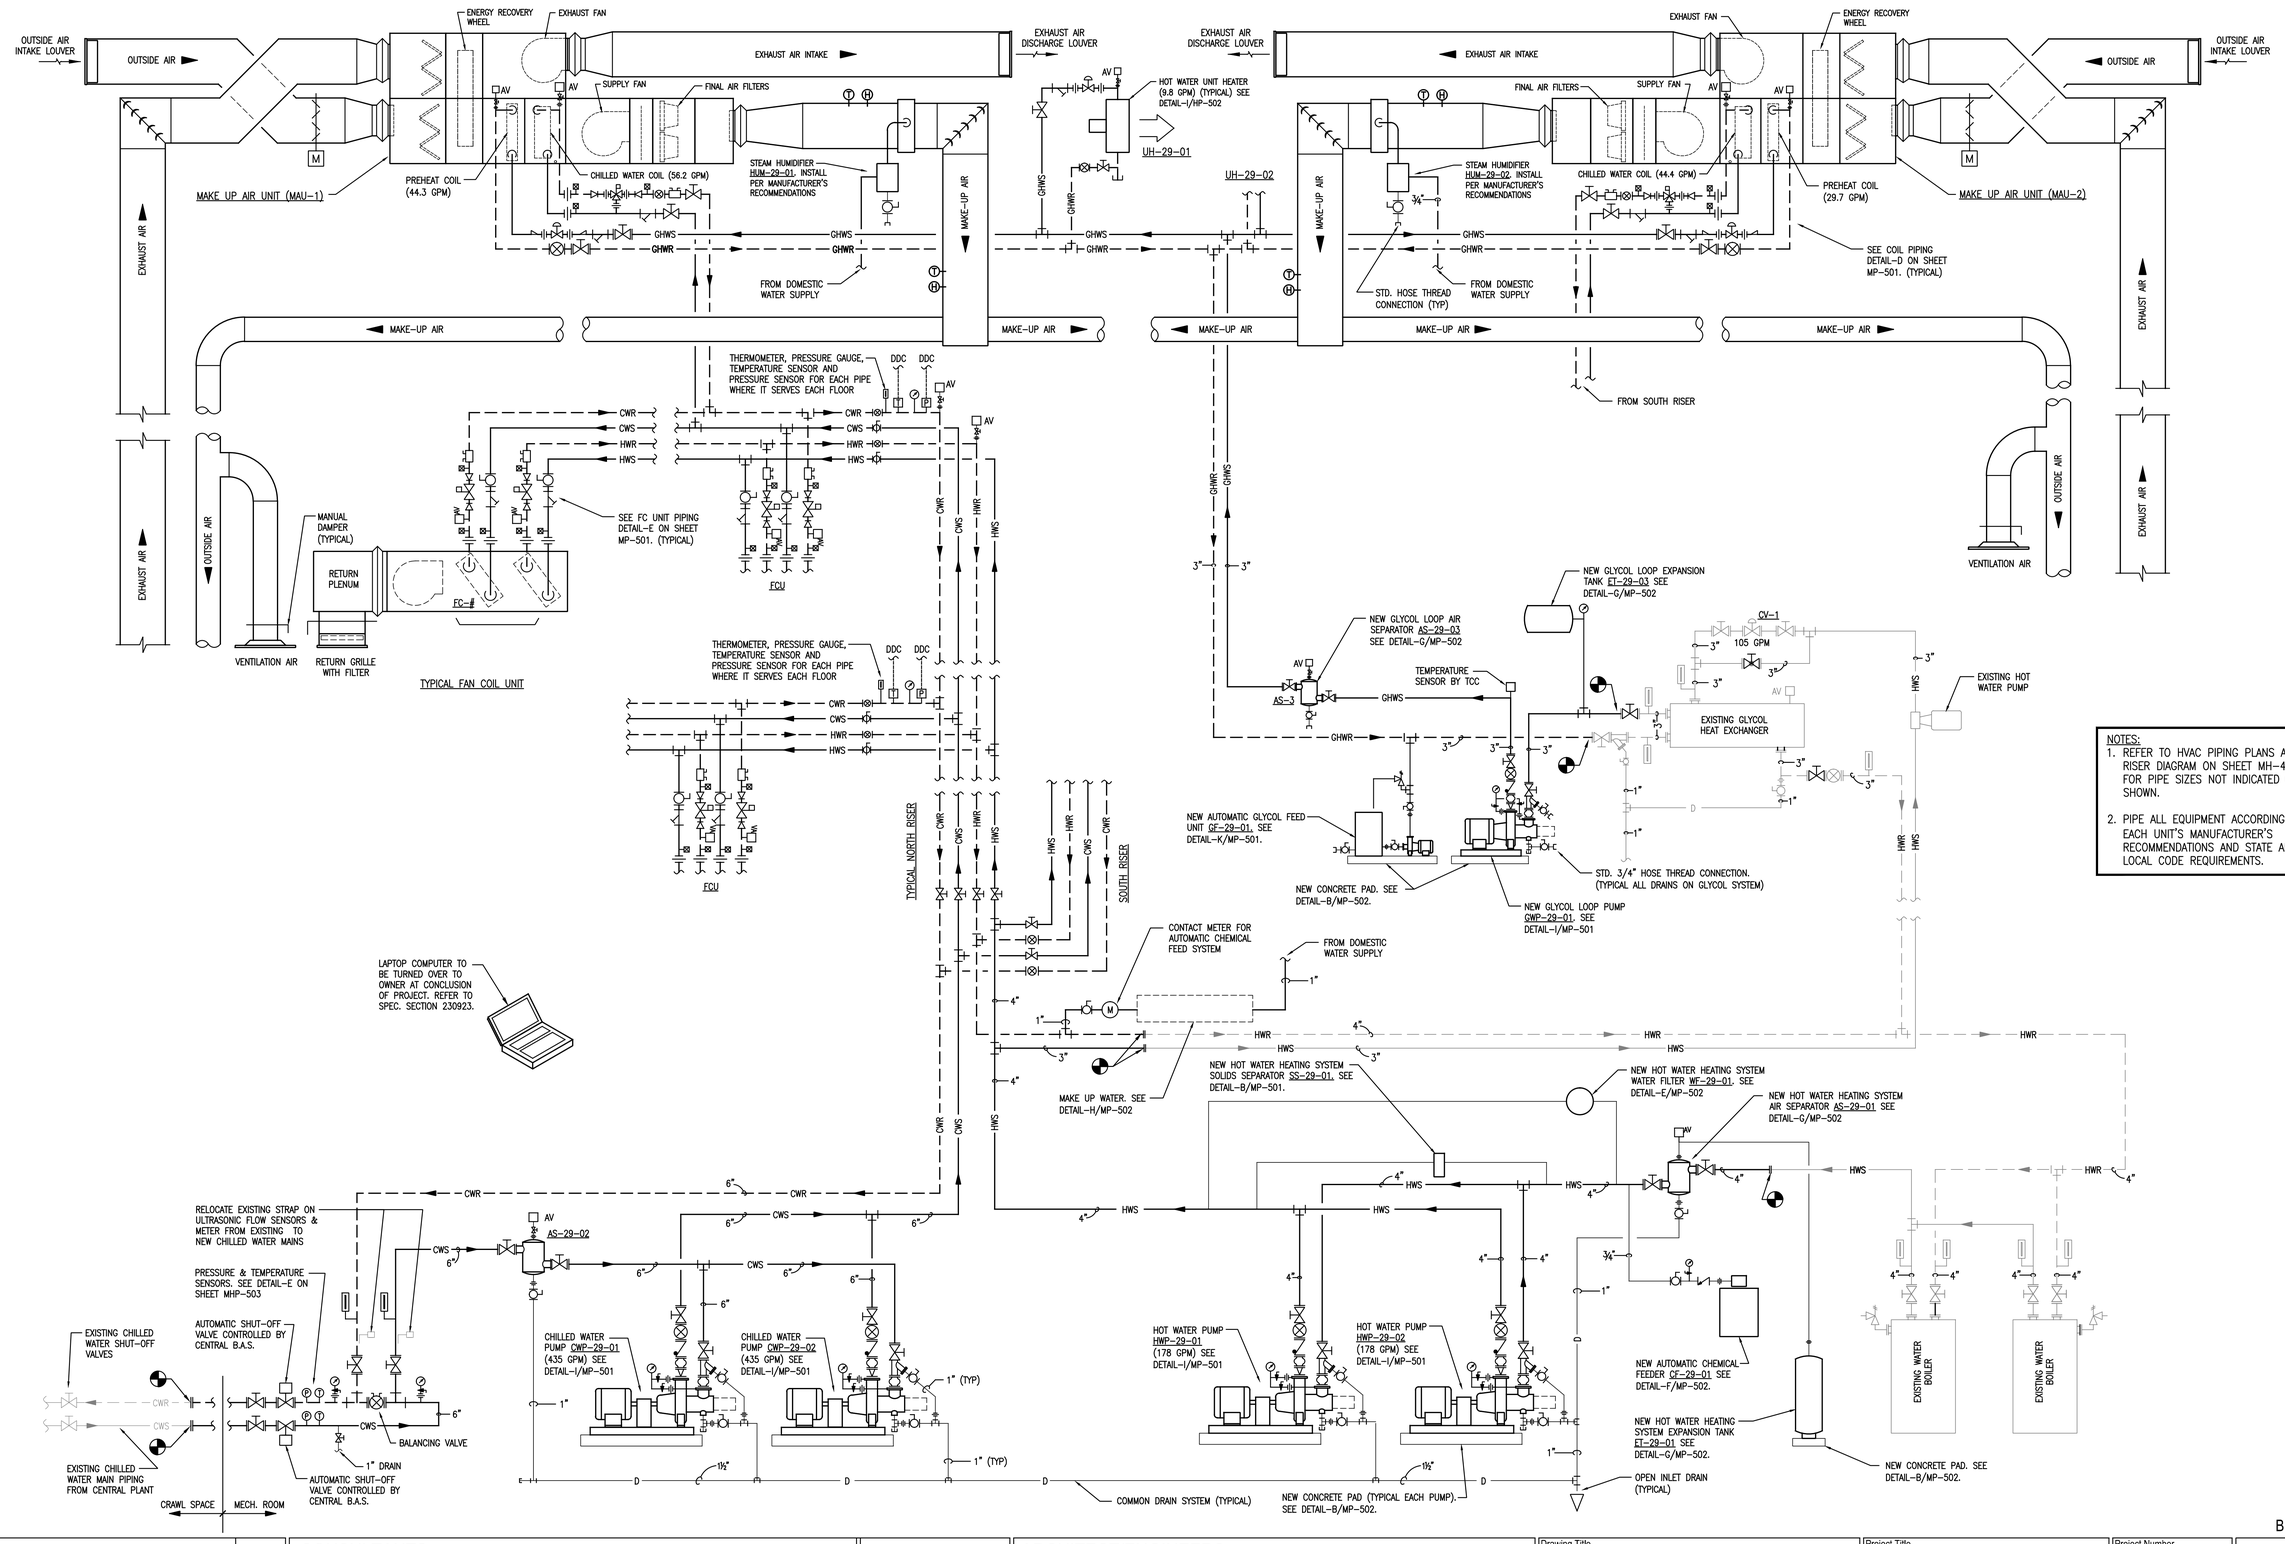

NOTES:
1. REFER TO HVAC PIPING PLANS AND RISER DIAGRAM ON SHEET MH-401 FOR PIPE SIZES NOT INDICATED OR SHOWN.
2. PIPE ALL EQUIPMENT ACCORDING TO EACH UNIT'S MANUFACTURER'S RECOMMENDATIONS AND STATE AND LOCAL CODE REQUIREMENTS.

BID DOCUMENTS

Revisions:	Date

CONSULTANTS:

STATE OF KENTUCKY — NICHOLAS C. MORGAN 21480 LICENSED PROFESSIONAL ENGINEER — 2/8/12

ARCHITECT/ENGINEERS:

CMW inc.
400 E. Vine, Ste 400, Lexington, KY 40507 859.254.6623 Fax 859.259.1877

Drawing Title: BUILDING - 29 MECHANICAL FLOW DIAGRAM

Review For Design Concept Only — COTR-DESIGN-B-09 02-2012

Project Title: REPLACE HVAC B-29

Location: VA MEDICAL CENTER, LEX. , KY

Date: February 08, 2012 | Checked: NCM | Drawn: GI

Project Number: 596-09-105

Building Number: B-29 (LD)

Drawing Number: MHP-502

Dwg. 39 of 61

Office of Construction and Facilities Management

Department of Veterans Affairs

VA FORM 08-6231

Thursday, February 09, 2012 12:03:35 PM