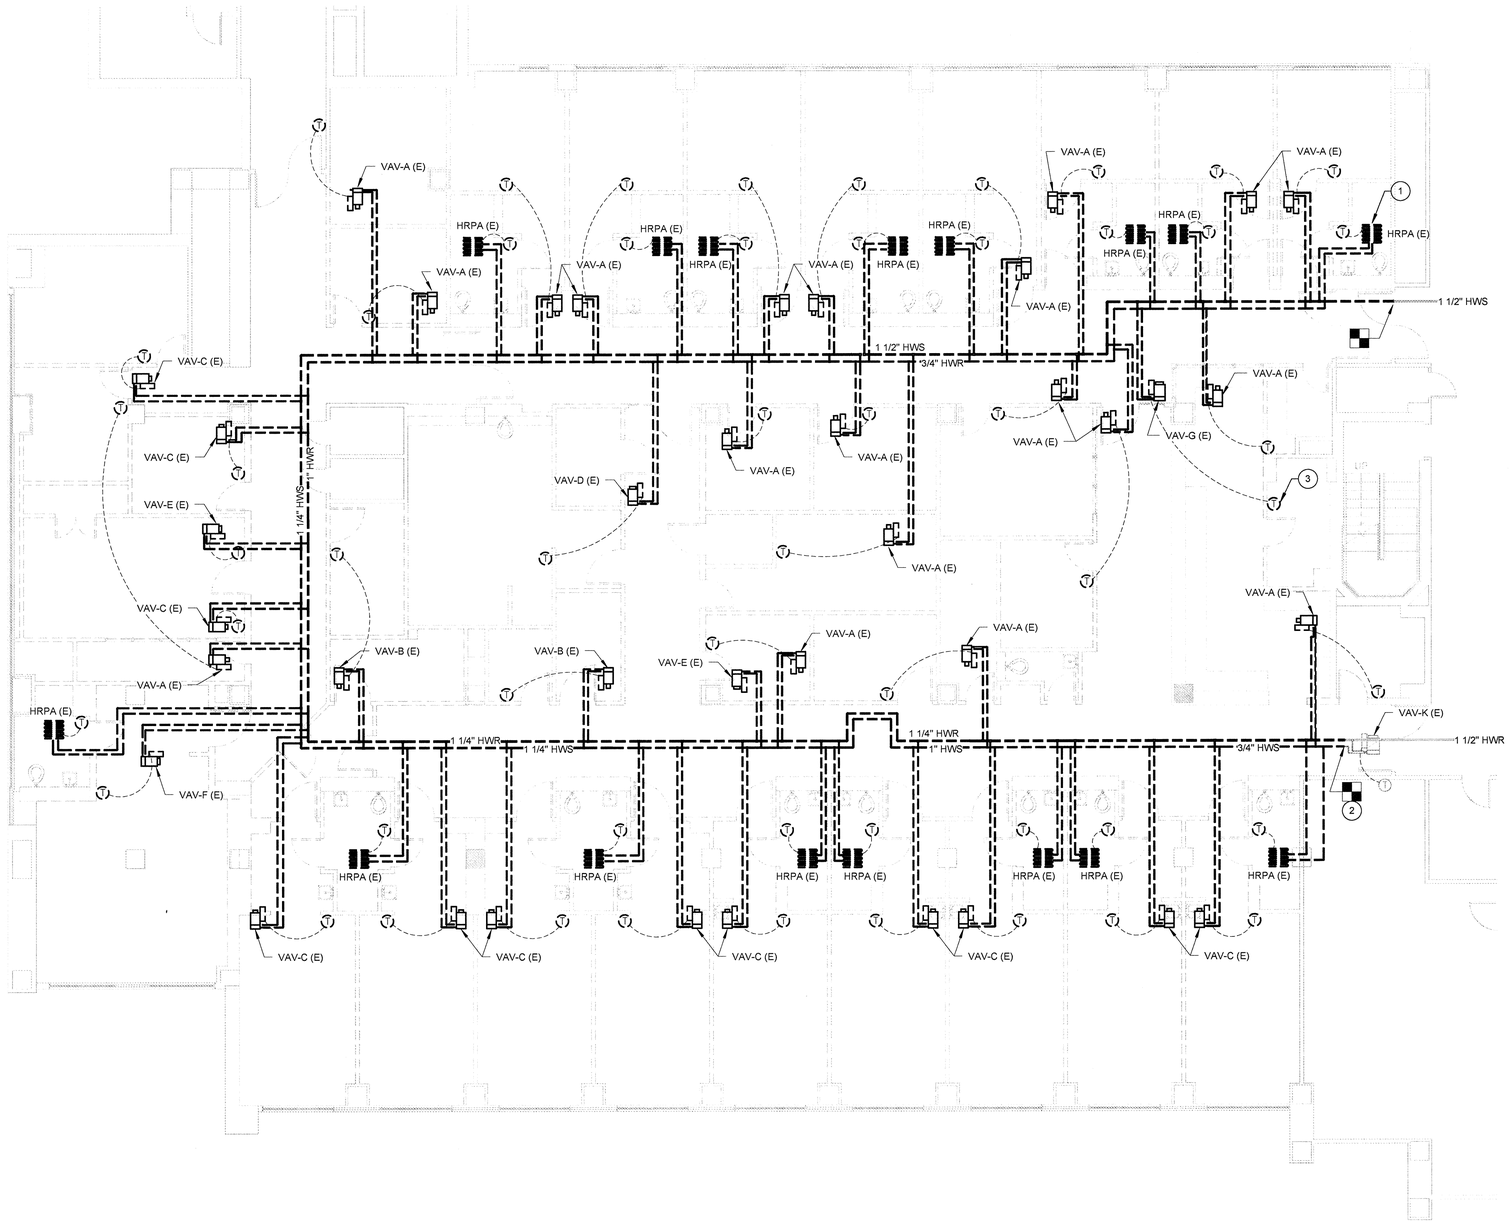

1 Third Floor Plan - Mechanical Demolition
1/8" = 1'-0"

PLAN KEYED NOTES

1	DEMO ALL EXISTING RADIANT PANELS AND TERMINAL UNITS IN PROJECT AREA.
2	DEMO EXISTING HW PIPING AS REQUIRED FOR NEW HEATING WATER LOOP. PRIOR TO DEMOLITION, MEASURE AND RECORD GPM TO REHEAT COIL AT TERMINAL UNIT "VAV-K".
3	REMOVE ALL EXISTING TEMPERATURE SENSORS AND CONTROLS TO TERMINAL UNITS AND OTHER DEMOLISHED HVAC EQUIP. (TYP.)

DEMOLITION LEGEND

SYMBOL	DESCRIPTION
————	EXISTING TO REMAIN
- - - - - - - -	EXISTING TO BE REMOVED
■	DEMO TO THIS POINT

Revision	Date

CONSULTANTS:

Smith Seckman Reid, Inc.
11460 Tomahawk Creek Pkwy Suite 320
Leawood, Kansas 66211
p. (913) 319-3562
f. (913) 319-3579
www.ssr-inc.com

3/9/12

ARCHITECT:

TOMPKINS ARCHITECTS
507 Walnut Street, Suite 200, Kansas City, MO 64106
p. 816 472 5656 f. 816 472 5657 www.tom-arch.com

COPYRIGHT 2011 BY TOMPKINS ARCHITECTS, INC. ALL RIGHTS RESERVED. NO PART OF THESE DOCUMENTS MAY BE REPRODUCED, STORED IN A RETRIEVAL SYSTEM, OR TRANSMITTED IN ANY FORM OR BY ANY MEANS, ELECTRONIC, MECHANICAL, PHOTOCOPYING, RECORDING, OR OTHERWISE, WITHOUT THE PRIOR WRITTEN PERMISSION OF TOMPKINS ARCHITECTS INC.

Drawing Title: Mechanical Piping Demolition

Approved:

Project Title: RENOVATE 3K FOR MENTAL HEALTH O/P CLINICS

Location: G.V. (SONNY) MONTGOMERY VA MEDICAL CENTER

Date: 03/09/2012

100% SUBMISSION

Project Number: 586-09-114

Building Number: 3K

Drawing Number: MH-05

G.V. (SONNY) MONTGOMERY VA MEDICAL CENTER
1500 E WOODROW WILSON
JACKSON, MS
39216

Department of Veterans Affairs