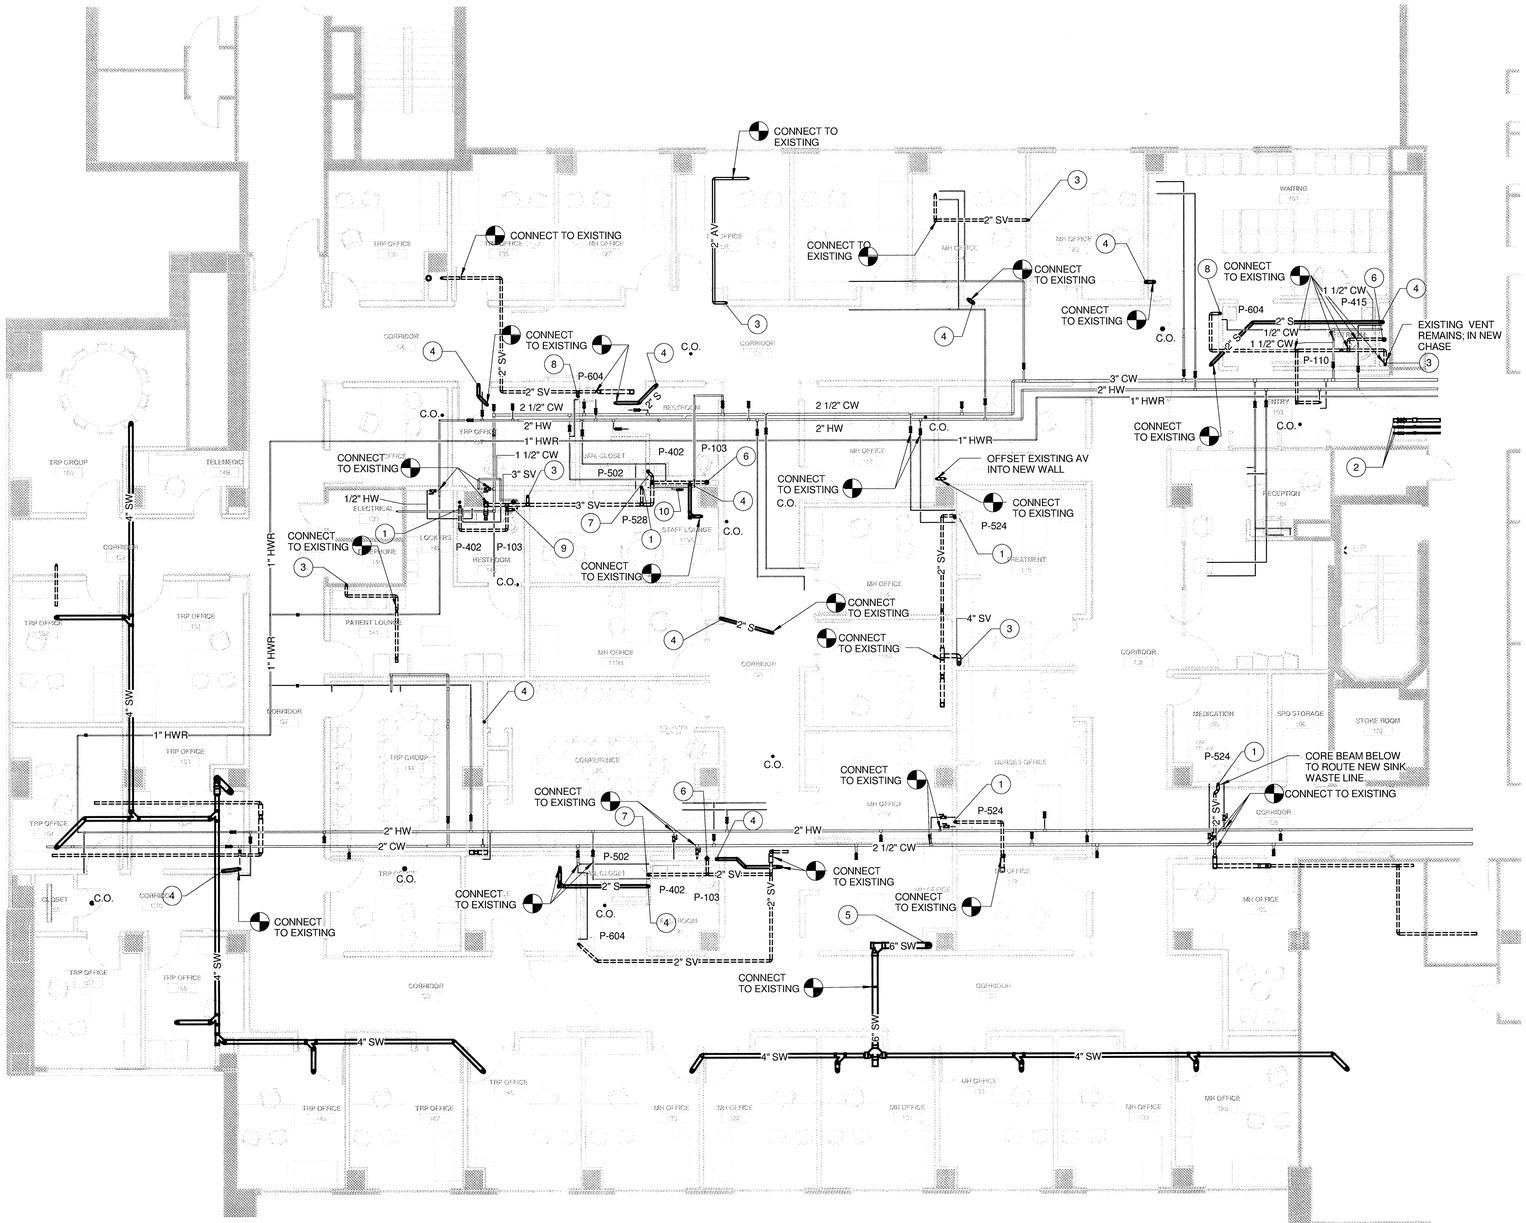

1 Third Floor Plan - Plumbing
1/8" = 1'-0"

Keynote Legend

1	ROUTE 2" WASTE UP, 2"VENT, 1/2" CW, 1/2" HW DOWN TO FIXTURE(S).
2	VALVE AND CAP 1 1/2" OXYGEN, 1 1/2" MEDICAL AIR AND 4" VACUUM PIPING.
3	OFFSET VENT PIPING TO DROP WITHIN NEW WALL/CHASE TO CEILING BELOW AND RECONNECT TO EXISTING PIPING IN CEILING BELOW.
4	OFFSET SANITARY WASTE PIPING TO DROP WITHIN NEW WALL/CHASE TO CEILING BELOW AND RECONNECT TO EXISTING PIPING IN CEILING BELOW.
5	OFFSET STORM PIPING TO DROP WITHIN NEW WALL/CHASE TO CEILING BELOW AND RECONNECT TO EXISTING PIPING IN CEILING BELOW.
6	ROUTE 4" WASTE UP, 2" VENT, 1 1/2" CW, 1/2" HW DOWN TO FIXTURE(S).
7	ROUTE 3" WASTE UP, 2" VENT, 3/4" CW, 3/4" HW DOWN TO FIXTURE(S).
8	ROUTE 2" WASTE UP, 2" VENT, 1/2" CW DOWN TO FIXTURE(S).
9	ROUTE 4" WASTE UP, 2" VENT, 1" CW DOWN TO FIXTURE(S).
10	PROVIDE 1/2" VALVED CW FOR REFRIGERATOR ICEMAKER.

RENOVATION LEGEND	
SYMBOL	DESCRIPTION
	EXISTING TO REMAIN
	NEW CONSTRUCTION
	CONNECT TO EXISTING AT THIS POINT

FULLY SPRINKLERED

Revision	Date

CONSULTANTS:

Smith Seckman Reid, Inc.
11460 Tomahawk Creek Pkwy Suite 320
Leawood, Kansas 66211
p. (913) 319-3562
f. (913) 319-3579
www.ssr-inc.com

3/9/12

ARCHITECT:

TOMPKINS ARCHITECTS
507 Walnut Street, Suite 200, Kansas City, MO 64106
p. 816 472 5656 f. 816 472 5657 www.tom-arch.com

COPYRIGHT 2011 BY TOMPKINS ARCHITECTS, INC. ALL RIGHTS RESERVED. NO PART OF THESE DOCUMENTS MAY BE REPRODUCED, STORED IN A RETRIEVAL SYSTEM, OR TRANSMITTED IN ANY FORM OR BY ANY MEANS, ELECTRONIC, MECHANICAL, PHOTOCOPYING, RECORDING, OR OTHERWISE, WITHOUT THE PRIOR WRITTEN PERMISSION OF TOMPKINS ARCHITECTS INC.

Drawing Title: Third Floor Plumbing Plan

Approved:

Project Title: RENOVATE 3K FOR MENTAL KEALTH O/P CLINICS

Location: G.V. (SONNY) MONTGOMERY VA MEDICAL CENTER

Date: 03/09/2012

100% SUBMISSION

Project Number: 586-09-114

Building Number: 3K

Drawing Number: PL-05

G.V. (SONNY) MONTGOMERY VA MEDICAL CENTER
1500 E WOODROW WILSON
JACKSON, MS
39216

Department of Veterans Affairs