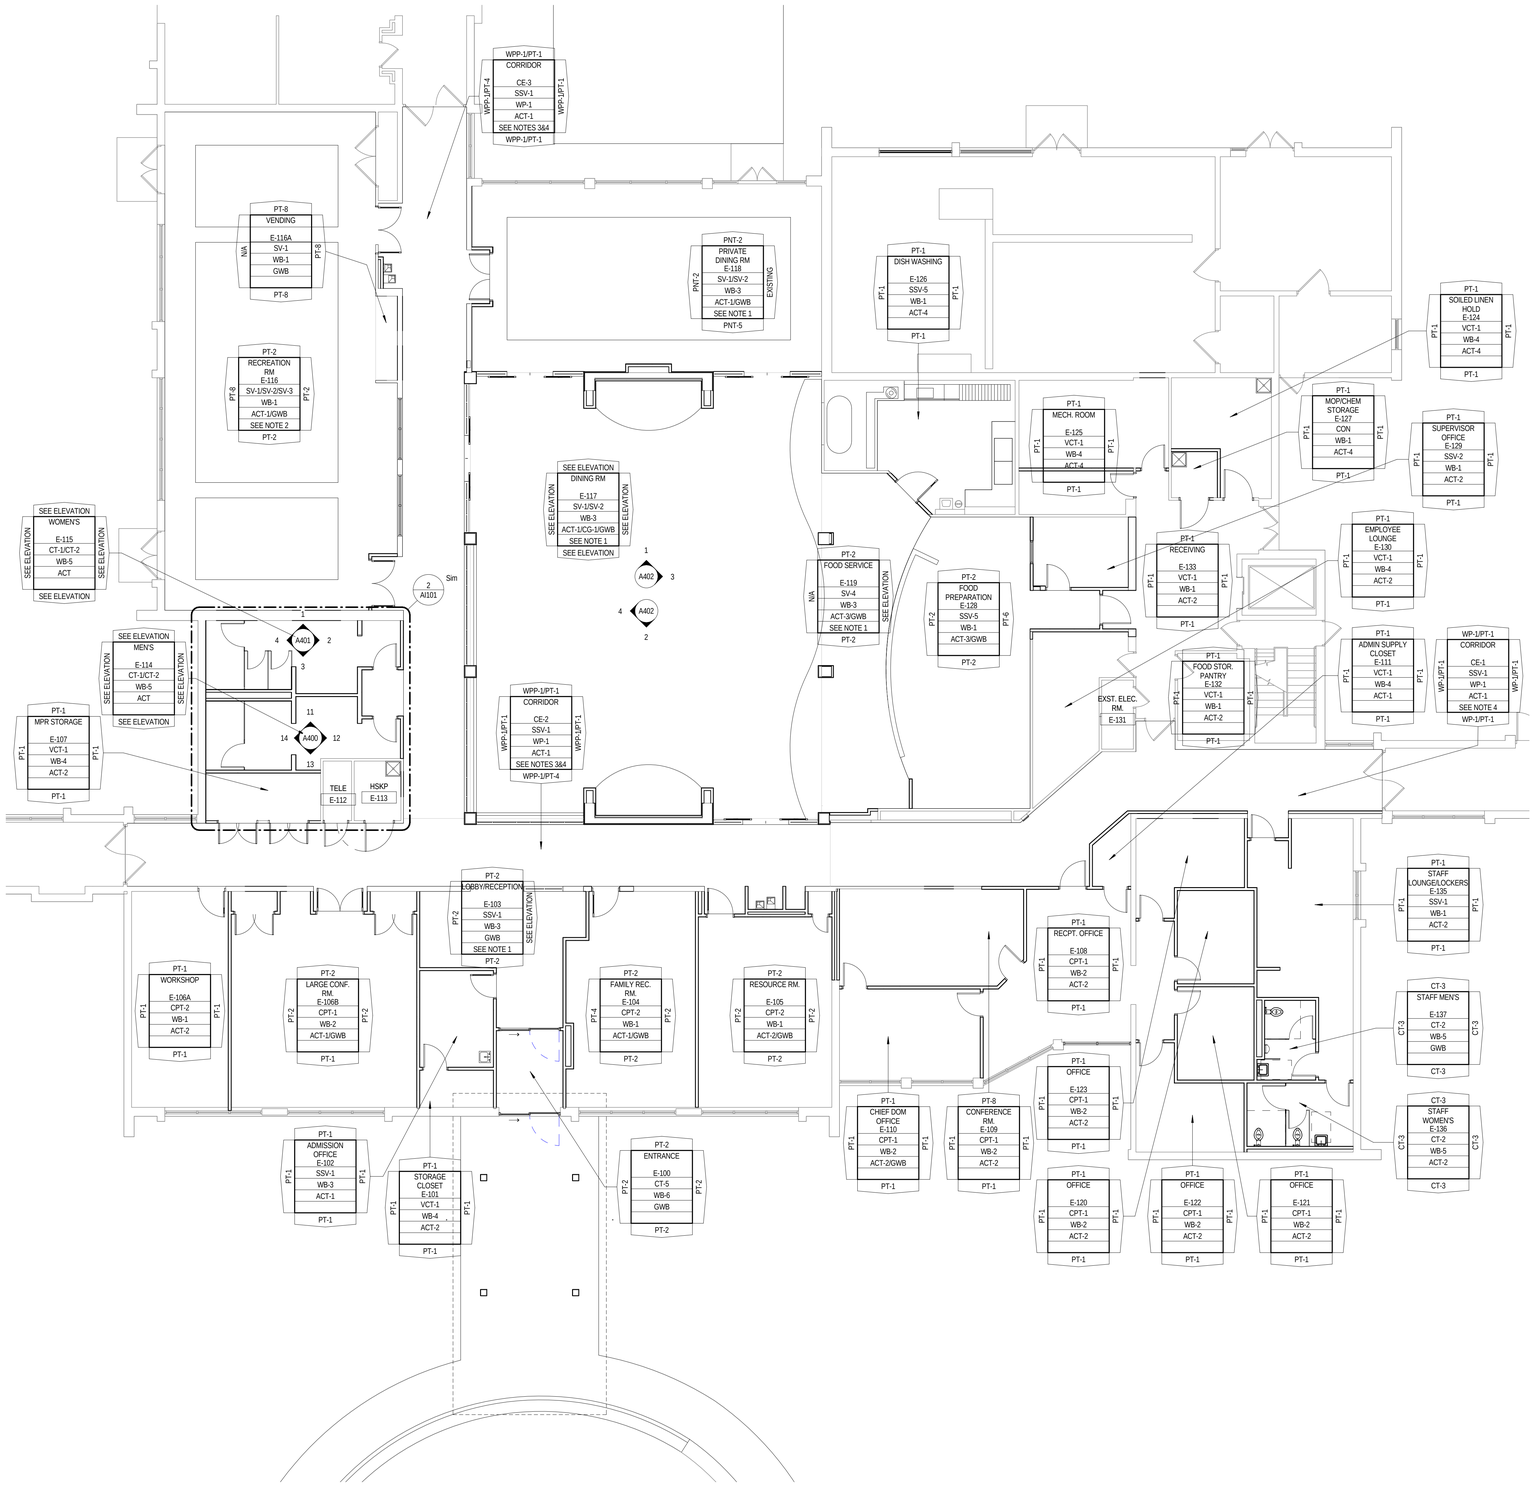

1 GROUND FLOOR - FINISH PLAN
1/8" = 1'-0"

SYMBOL	DESCRIPTION	MANUFACTURER	STYLE/COLOR	REMARKS
ACT-1	ACOUSTICAL TILE	USG	MARS CLIMAPLUS 2' X 2'	GENERAL
ACT-2	ACOUSTICAL TILE	USG	ASTRO CLIMAPLUS ILLUSIONS 2/24 2' X 4'	
ACT-3	ACOUSTICAL TILE	USG	CLEAN ROOM CLIMAPLUS 2' X 2'	
ACT-4	ACOUSTICAL TILE	USG	CLEAN ROOM CLIMAPLUS 2' X 4'	
C-1	CEILING GRID	USG	GRIDWARE OPEN CELL	
CG-1	CORNER GUARD	CONSTRUCTION SPECIALTIES	MODEL CO-8	
CPT-1	CARPET TILE	BENTLEY PRINCE STREET	FUNCTIONAL EXPRESSION, HISTORICAL REVIVAL LOOP 8LH240630R, SCHEMATIC 880231	OFFICE AREA
CPT-2	CARPET TILE	SHAW	KNIT TILE, 59492/ MIXED METAL, 91585	PUBLIC RMS.
CT-1	FLOOR TILE	DALTILE	PLAZA NOVA/ PN9712121P (18"X18")	
CT-2	ACCENT FLOOR TILE	DALTILE	FABRIQUE (PTS)/ P6901212P (12"X24")	
CT-3	WALL TILE	CROSSVILLE	COLOR BLOX/SANDBOX A1101	
CT-4	ACCENT WALL TILE	CROSSVILLE	COLOR BLOX/SEA MONKEY A1110	
CT-5	FLOOR TILE	STONE SOURCE	LINEAR/LIGHT BROWN	
GT-1	GLASS MOSAIC TILE	STONE SOURCE	RAINBOW LASER METALLIC GLASS TILE/CHOC RB06 POLISHED	DINING AREA
PL-1	PLASTIC LAMINATE	LAMINART	MINERAL GOLD, TEXTURED W/ OYSTER SHIELD/ 2420-T	DINING
PL-2	PLASTIC LAMINATE	WILSONART	BURNISHED CHESTNUT, 4796-60	GENERAL
PT-1	PAINT	SHERWIN WILLIAMS	CREAMY SW7012	GENERAL PAINT
PT-2	PAINT	SHERWIN WILLIAMS	WHITE HYACINTH SW0046	GENERAL PAINT
PT-3	PAINT	SHERWIN WILLIAMS	LEMON VERBENA SW7726	DINING AREA
PT-4	PAINT	SHERWIN WILLIAMS	SUNRISE SW6668	DINING AREA
PT-5	PAINT	SHERWIN WILLIAMS	BOLD BRICK SW6327	DINING AREA
PT-6	PAINT	SHERWIN WILLIAMS	HARMONIC TAN SW6136	RECREATION/DINING
PT-7	CEILING PAINT	SHERWIN WILLIAMS	CEILING WHITE; FINISH: FLAT	
PT-8	PAINT	SHERWIN WILLIAMS	OYSTER BAY SW6206	RESTROOM
SSC-1	SOLID SURFACE	DUPONT	ZODIAC/ BLACK FOREST	DINING/ FOOD SERVICE AREA
SSC-2	SOLID SURFACE	DUPONT	ZODIAC/ LAVA ROCK	LARGE CONFERENCE
SSC-3	SOLID SURFACE	DUPONT	ZODIAC/ LUNAR PEARL	RESTROOM
SV-1	SHEET VINYL	ARMSTRONG	TIMBERLINE/ MEDIUM WENGE 37022	
SV-2	SHEET VINYL	ARMSTRONG	TIMBERLINE/ LIGHT WENGE 37023	
SV-3	SHEET VINYL	ARMSTRONG	REJUVENATIONS STONE RUN/ SIDECAR 34357 CENTRAL PARK	
SV-4	SLIP RETARDANT SHEET VINYL	ARMSTRONG	SAFEGUARD LIGHT BEIGE 39041	
VCT-1	VINYL COMPOSITION TILE	MANNINGTON	PREMIUM TILE/ BRUSHWORK/ VENETIAN SILK, 717	
WB-1	RUBBER WALL BASE	JOHNSONITE	COLOR MATCH, 29 MOON ROCK WG, 4" BASE	
WB-2	RUBBER WALL BASE	JOHNSONITE	COLOR MATCH/ 47 BROWN, 4" BASE	
WB-3	RUBBER WALL BASE	JOHNSONITE	MILLWORK CONTOURED WALLBASE, AMBASSADOR MW-XX-K/ 286 FORTUNE COOKIE WB	
WB-4	RUBBER WALL BASE	JOHNSONITE	121 CEMENT CB, 4" BASE	
WB-5	TILE WALL BASE	CROSSVILLE	COLOR BLOX/SANDBOX A1101/COLOR BLOX/SEA MONKEY A1110	SEE ELEVATIONS
WB-6	TILE WALL BASE	STONESOURCE	LINEAR/LIGHT BROWN/6" COVE BASE	
WP-1	RESIN PANEL	3 FORM	VIRIA/ TRAIL, SANDSTONE FINISH	
WP-2	WALL PROTECTION	CONSTRUCTION SPECIALTIES	ACROVYN SARATOGA WALL SYSTEM/#310 YOSEMITE SAND/SHADOWGRAIN TEXTURE (PANELS, VERTICAL MOLDINGS, OUTSIDE & INSIDE CORNERS) //#480 TOFFEE/SHADOWGRAIN TEXTURE (BASE AND TOP/HORIZONTAL MOLDING)	CORRIDORS; WALL PROTECTION PANEL HIGHT OF 3' U.N.O.
WP-3	WALL PROTECTION	CONSTRUCTION SPECIALTIES	CS ELDERCARE RENAISSANCE COLLECTION REAL METAL/ 004 GRAY HAMMERTONE	DISH WASH/KITCHEN AREA
WT-1	WINDOW SHADE	COMFORTEX	HORIZONTAL BLINDS	OFFICE

FINISH PLAN NOTES:

1. SEE FLOOR PATTERN PLAN FOR SSV-2/SSV-3 LOCATIONS
2. SEE FLOOR PATTERN PLAN FOR ST-2 LOCATION
3. SEE FLOOR PATTERN PLAN FOR SSV-1/SSV-4 LOCATIONS
4. WP-3 TO WRAP COLUMNS
5. SEE ELEVATIONS FOR PT-4 LOCATIONS
6. WALL PROTECTION PANEL HIGHT OF 3' U.N.O.
7. APPLY EXPOXY COATING WHERE REQUIRED BY SPECIFICATION.
8. ALIGN ALL WALL TILE JOINTS TO MATCH FLOOR TILE JOINTS.

FINISH TAG LEGEND:

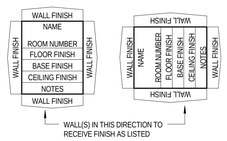

FINISH TAG LEGEND
1/4" = 1'-0"

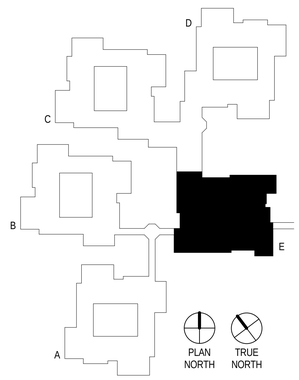

KEY PLAN
1" = 100'-0"

100% Construction Documents Submission	02/24/12
95% Construction Documents	02/10/12
60% Design Development	01/20/12
Schematic Design	11/30/11
Issuances:	Date

ARCHITECT / ENGINEERS:

Oudens Knoop Knoop + Sachs Architects
2 Wisconsin Circle / Suite 820
Chevy Chase, MD 20815-7003
Tel: (301) 718-0080
Fax: (301) 718-9520

HENRY ADAMS
Consulting Engineers
Mechanical Electrical & Plumbing Engineers

Henry Adams, LLC
Consulting Engineers
600 Baltimore Avenue
Baltimore, MD 21204
Tel: (410)296-6500
Fax: (410)296-3156

Woods Peacock Engineering Consultants
Halifax Office Park
5250 Cherokee Avenue, Suite 420
Alexandria, VA 22312-2052
Tel: (703) 658-4400
Fax: (703) 658-4404

Patton Harris Rust & Associates
A Pennoni Company
117 East Piccadilly Street, Suite 308
Winchester, VA 22601-5002
Tel: (540) 667-2139
Fax: (540) 665-0493

Stamp/Seal

Drawing Title: GROUND FLOOR - FINISH PLAN

Approved: Project Director

Project Title: BUILDING 502 E WING RENOVATION

Location: MARTINSBURG, WV

Date: 01/20/12 | Checked: TOS, ROS | Drawn: ROS

VA Project Number: 613-12-101

Building Number: 502

Drawing Number: AI100

Office of Construction and Facilities Management

Department of Veterans Affairs