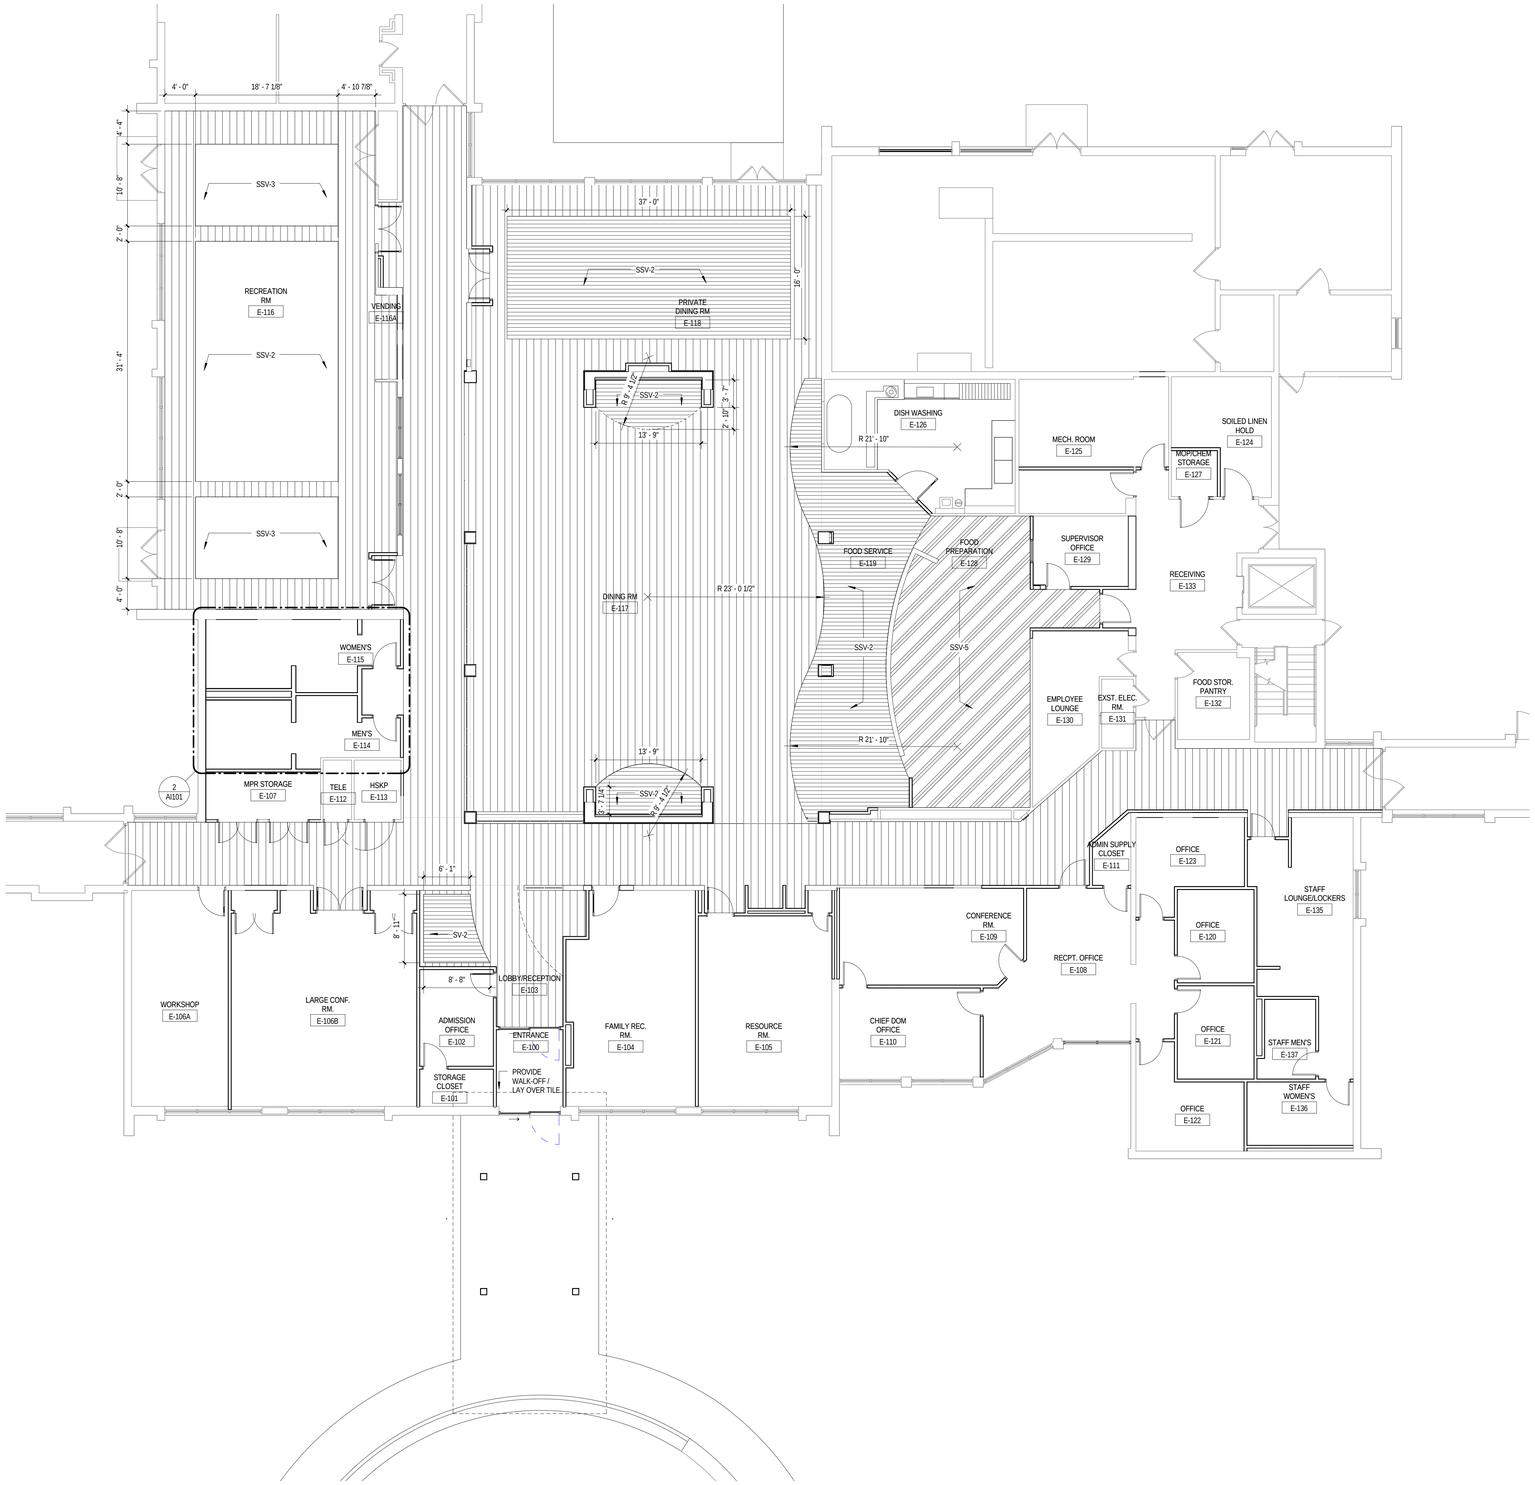

1 GROUND FLOOR - FL. PATTERN PLAN
1/8" = 1'-0"

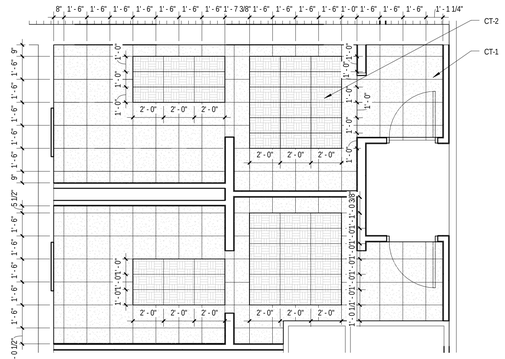

2 ENLARGED RESTROOMS FLOOR PATTERN PLAN
1/4" = 1'-0"

100% Construction Documents Submission	02/24/12
95% Construction Documents	02/10/12
60% Design Development	01/20/12
Schematic Design	11/30/11
Issuances:	Date

ARCHITECT / ENGINEERS:

Oudens Knoop Knoop + Sachs Architects
2 Wisconsin Circle / Suite 820
Chevy Chase, MD 20815-7003
Tel: (301) 718-0080
Fax: (301) 718-9520

HENRY ADAMS
Consulting Engineers
Mechanical Electrical & Plumbing Engineers

Henry Adams, LLC Consulting Engineers
600 Baltimore Avenue
Baltimore, MD 21204
Tel: (410)296-6500
Fax: (410)296-3156

Woods Peacock Engineering Consultants
Halifax Office Park
5250 Cherokee Avenue, Suite 420
Alexandria, VA 22312-2052
Tel: (703) 658-4400
Fax: (703) 658-4404

Patton Harris Rust & Associates
A Pennoni Company
117 East Piccadilly Street, Suite 308
Winchester, VA 22601-5002
Tel: (540) 667-2139
Fax: (540) 665-0493

Stamp/Seal

Drawing Title: GROUND FLOOR PATTERN PLAN

Approved: Project Director

Project Title: BUILDING 502 E WING RENOVATION

Location: MARTINSBURG, WV

Date: 01/20/12 | Checked: Checker | Drawn: Author

VA Project Number: 613-12-101

Building Number: 502

Drawing Number: AI101

Office of Construction and Facilities Management

Department of Veterans Affairs