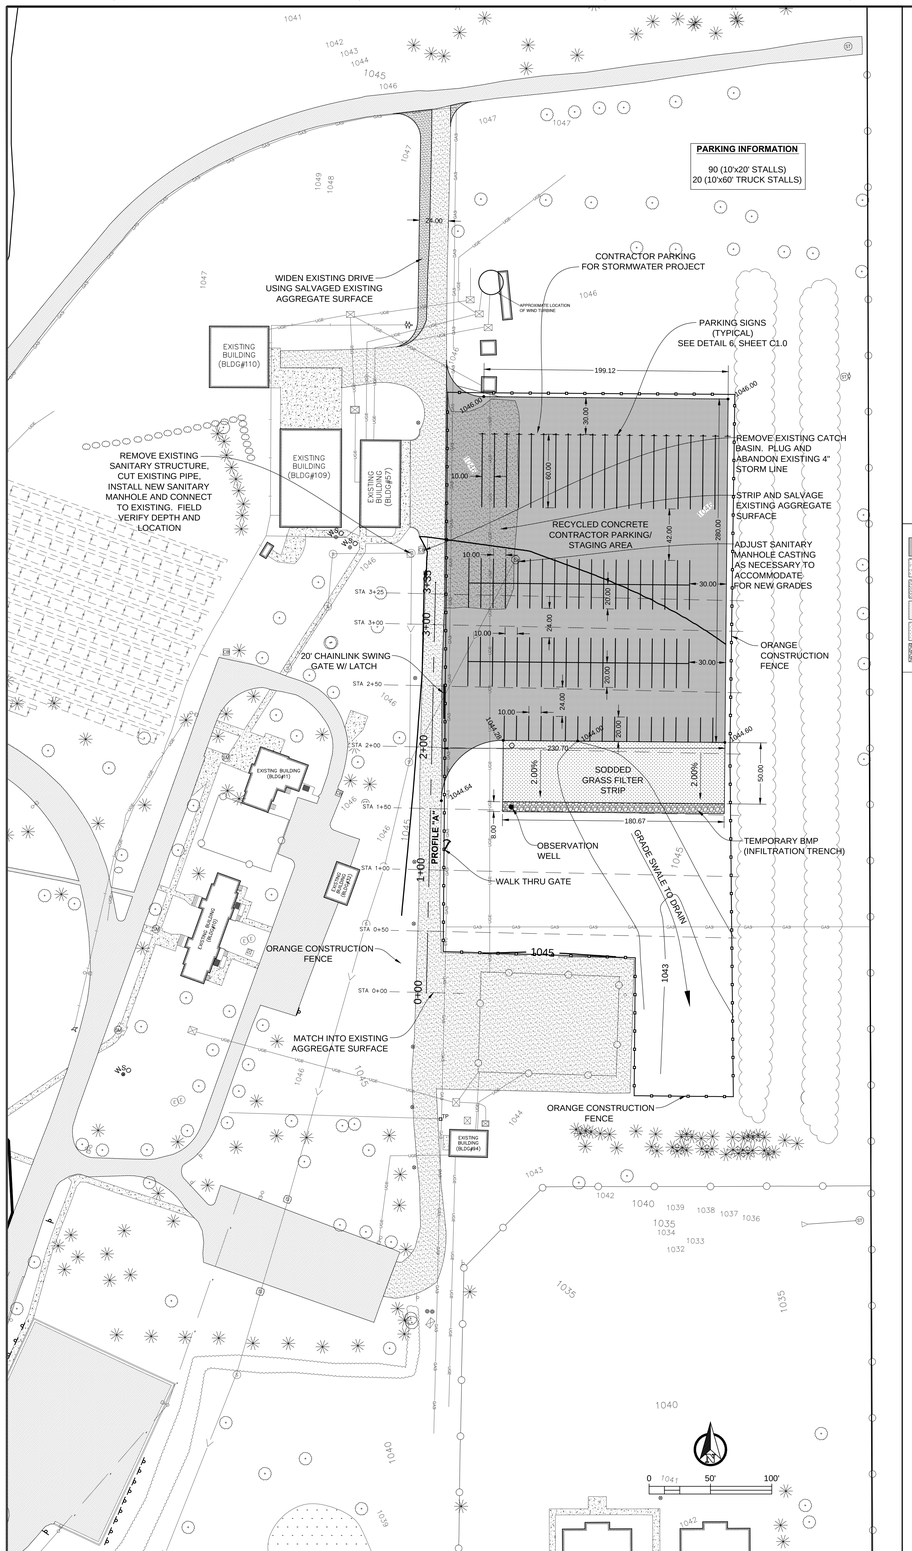

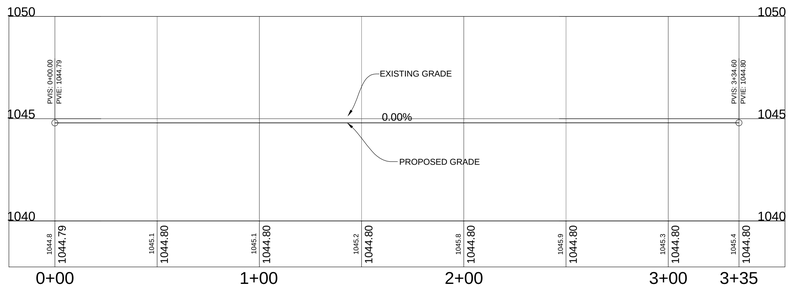

PROFILE "A" - 1"=30'

NOTES:

1. SALVAGE AND REPLACE EXISTING CLASS 5 AGGREGATE.
2. SALVAGE AND REPLACE EXISTING TOPSOIL. SCREEN PRIOR TO PLACEMENT, AND FERTILIZE UPON STABILIZATION.
3. PROVIDE SILT FENCE PERIMETER CONTROL AROUND CONSTRUCTION AREA, AND ALL STOCKPILES.
4. ORANGE CONSTRUCTION FENCE SHALL BE PROVIDED AROUND ENTIRE PERIMETER OF CONSTRUCTION AREA. SEE DETAIL 4, SHEET C1.0. CONTRACTOR SHALL COORDINATE ACCESS THROUGH CONSTRUCTION FENCE WITH DAILY CONSTRUCTION ACTIVITY. ALL ENTRANCES/ OPENINGS IN FENCE SHALL BE ENCLOSED AT THE END OF EACH WORKING DAY.
5. ALL OPEN TRENCHES SHALL BE BACKFILLED AT THE END OF EACH WORKING DAY. NO OPEN TRENCHES ALLOWED OVERNIGHT.
6. ALL EXCESS SOILS SHALL BE REMOVED FROM SITE. COORDINATE WITH V.A. FOR LOCATION OF REMOVED SOILS.
7. ALL CONSTRUCTION VEHICLES SHALL ENTER THE STAGING AREA FROM THE NORTH ACCESS. NO CONSTRUCTION VEHICLES ALLOWED THROUGH SOUTH ACCESS.

= RECYCLED CRUSHED CONCRETE
= EXISTING AGGREGATE SURFACE
= SALVAGED AND REPLACED AGGREGATE SURFACE
= BITUMINOUS PAVEMENT
= GRASS FILTER STRIP
= INFILTRATION TRENCH

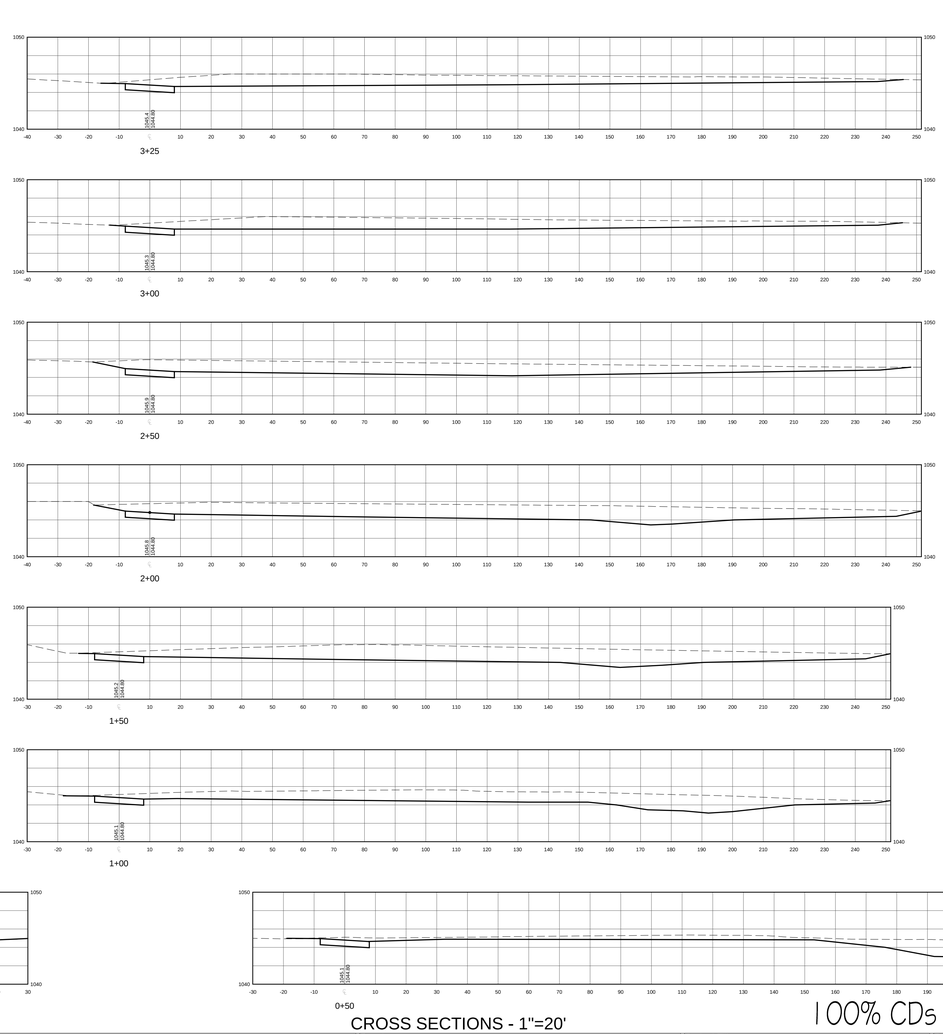

CROSS SECTIONS - 1"=20'

100% CDs - FOR CONSTRUCTION

CONSULTANTS:

Revisions: | Date

ARCHITECT/ENGINEERS:

JLG architects
Alexandria
525 Broadway Street
Alexandria, MN 56308
phone 320.759.9030
facsimile 320.759.9062
www.jlgarchitects.com
copyright © 2011

Design Tree ENGINEERING AND LAND SURVEYING
2510 Broadway Street South, Alexandria, MN 56308, (320) 762-1290 (Phone), (320) 762-8054 (Fax)
3339 W. St. Germain St., Suite 250, St. Cloud, MN 56301, (320) 217-5557 (Phone), (320) 217-5597 (Fax)

Drawing Title: Stormwater Grading Plan Building 57 Watershed
Approved: Project Director: Daniel Folsom, License# 23897, March 16, 2012 Date
Project Title: Upgrade Stormwater Systems
Location: St. Cloud VA Health Care System
Date: March 16, 2012 | Checked: DJF | Drawn: RJK
Project Number: 656-12-805
Building Number:
Drawing Number: C4.0
Dwg. 5 of 8

VAMC SAINT CLOUD MN

VA FORM 08-6231