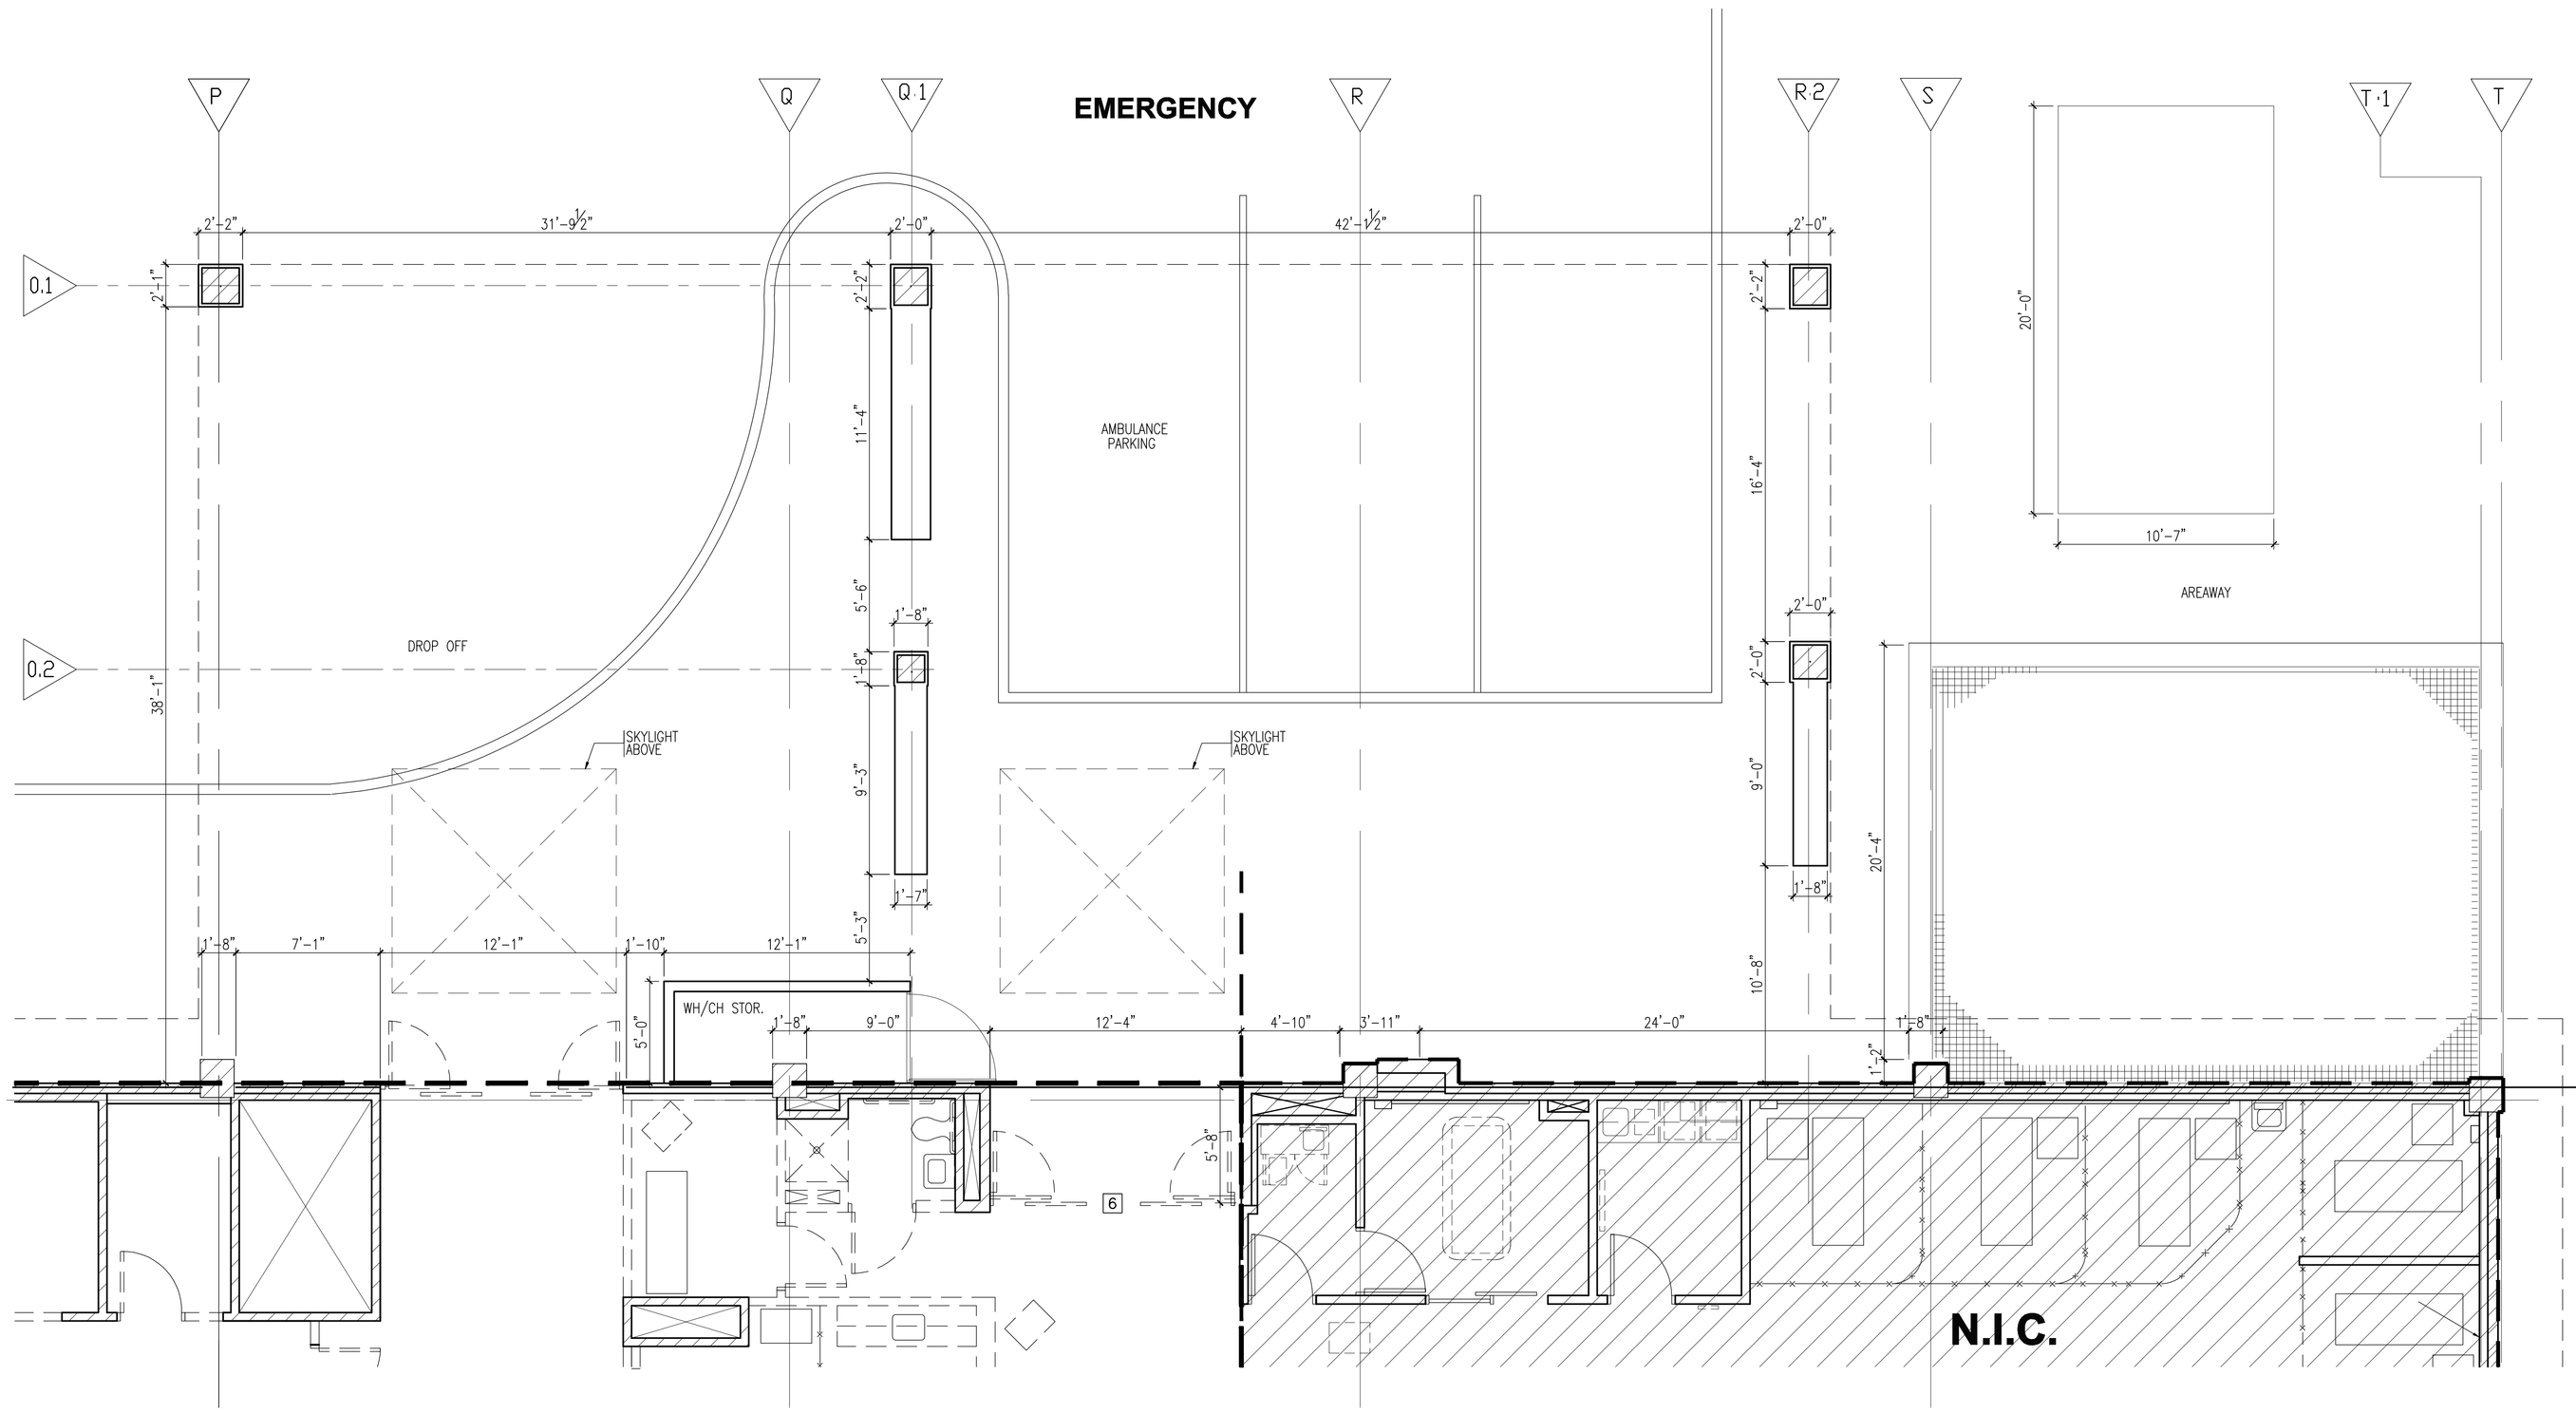

LEGEND

- ROOM IDENTIFICATION
- COLUMN GRIDS
- WAITING AREA CHAIRS TO BE REMOVED
- EXISTING WALLS TO REMAIN
- COLUMN TO REMAIN
- EXISTING CONCRETE, CMU OR GYP. BD. WALL TO BE DEMOLISHED AS SHOWN IN DRAWINGS
- SLIDING CURTAIN
- WALL HANDRAIL (HANDICAPPED) TO BE REMOVED
- DETAIL (A / A# A#)
- BUILDING SECTION (# / A# A#)

PARTIAL DEMOLITION FLOOR PLAN 5

SC: 1/4" = 1'-0"

KEY PLAN

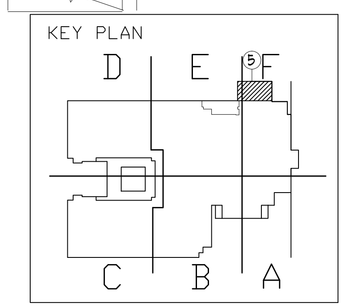

COORDINATES FOR WALL FINISHES

GRAPHIC SCALE

0 1' 2' 4' 6' 8' 10' 12'

SC: 1/4"=1'-0"

CONSTRUCTION BID DOCUMENTS

Revisions:	Date

CONSULTANTS:

PF&A DESIGN
ARCHITECTURE, PLANNING, INTERIORS
Healthcare Design Consultant
www.pfa-architect.com

BABILONIA ENGINEERING GROUP / CONSULTING ENGINEERS
1223 PONCE DE LEON, SAN JUAN, PR. 00926-1305
(787) 751-0003 / WWW.BABILONIAGROUP.COM

RICARDO RODRIGUEZ DEL VALLE / CONSULTING ENGINEERS
P.O. BOX 9448, SAN JUAN, PUERTO RICO, 00908

ARCHITECT/ENGINEERS:

MENDEZ BRUNNER BADILLO
architects & engineers
SINCE 1946
CONDADO ASTOR BLDG. 1018 ASHFORD AVE. SAN JUAN, P.R. 00907

Drawing Title	DEMOLITION PARTIAL FLOOR PLAN 5
Approved	HIRAM LOPEZ, Project Manager Miguel A. Cordero, Chief Project Section Wilfredo Quiñones, Chief FMS
Project Title	EXPAND EMERGENCY DEPARTMENT & OBSERVATION UNIT
Location	VAMC SAN JUAN, PUERTO RICO
Date	AUGUST-11-2016
Checked	R. G. M.
Drawn	
Project Number	672-12-101
Building Number	
Drawing Number	D6
Dwg. of	

Office of Construction and Facilities Management
Department of Veterans Affairs

VA FORM 08-6231