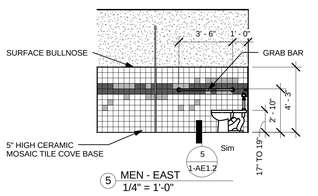

5 MEN - EAST
1/4" = 1'-0"

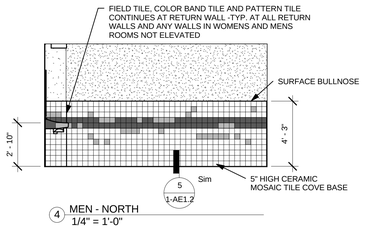

4 MEN - NORTH
1/4" = 1'-0"

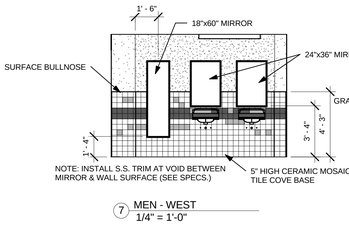

7 MEN - WEST
1/4" = 1'-0"

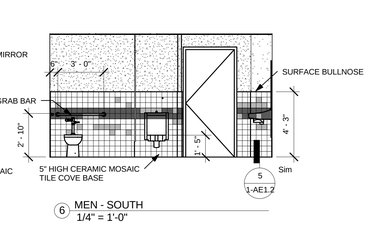

6 MEN - SOUTH
1/4" = 1'-0"

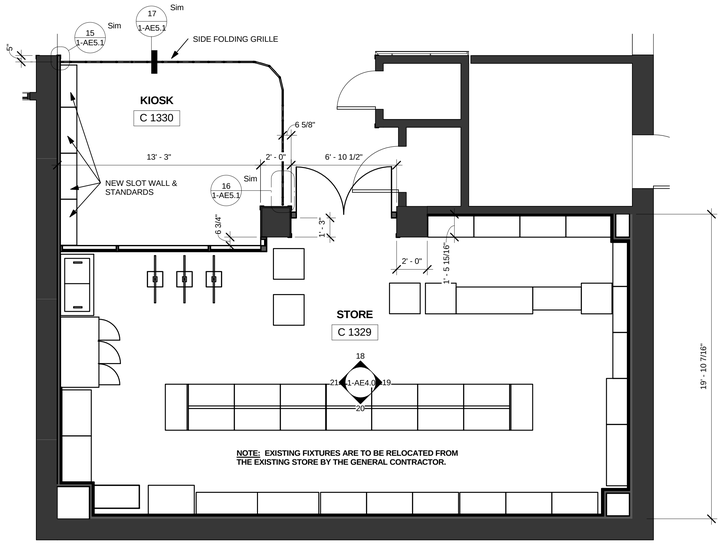

3 ENLARGED FLOOR PLAN- KIOSK and STORE
1/4" = 1'-0"

NORTH

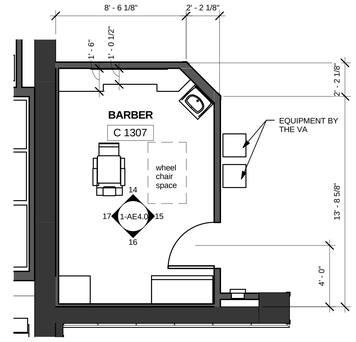

BARBER SHOP C 1307 IS DEDUCT ALTERNATE NO. 1

2 ENLARGED FLOOR PLAN- BARBER
1/4" = 1'-0"

NORTH

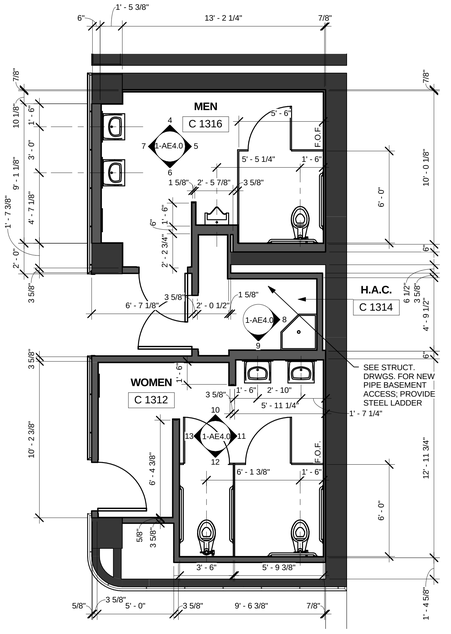

1 ENLARGED FLOOR PLAN- MEN, H.A.C. and WOMEN
1/4" = 1'-0"

NORTH

BATHROOM TILE PATTERN LEGEND

- CT1 - 4 1/4"x4 1/4" CERAMIC TILE: DALTILE 0161 URBAN PUTTY
- CT2 - 4 1/4"x4 1/4" CERAMIC TILE: DALTILE 1469 GALAXY
- CT3 - 4 1/4"x4 1/4" CERAMIC TILE: DALTILE Q467 WOOD VIOLET

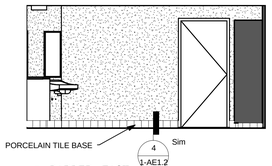

15 BARBER - EAST
1/4" = 1'-0"

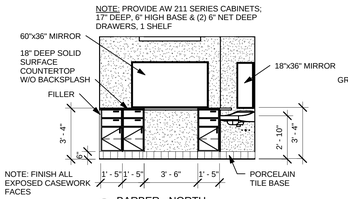

14 BARBER - NORTH
1/4" = 1'-0"

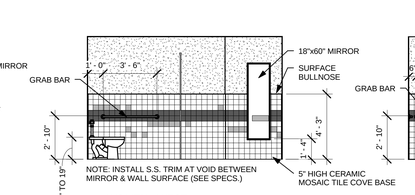

13 WOMEN - WEST
1/4" = 1'-0"

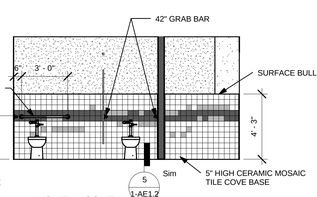

12 WOMEN - SOUTH
1/4" = 1'-0"

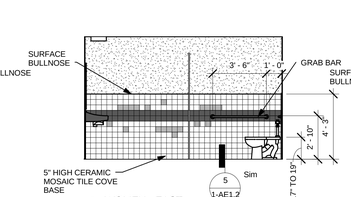

11 WOMEN - EAST
1/4" = 1'-0"

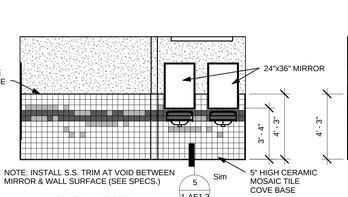

10 WOMEN - NORTH
1/4" = 1'-0"

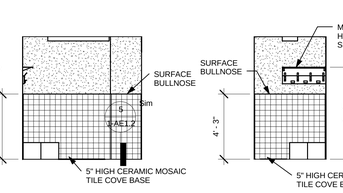

9 H.A.C. - SOUTH
1/4" = 1'-0"

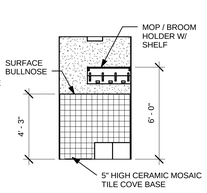

8 H.A.C. - EAST
1/4" = 1'-0"

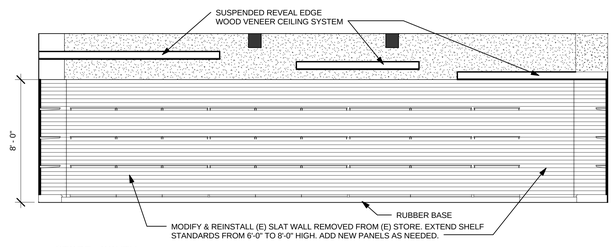

20 STORE - SOUTH
1/4" = 1'-0"

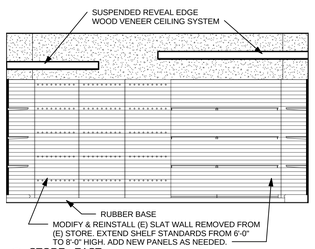

19 STORE - EAST
1/4" = 1'-0"

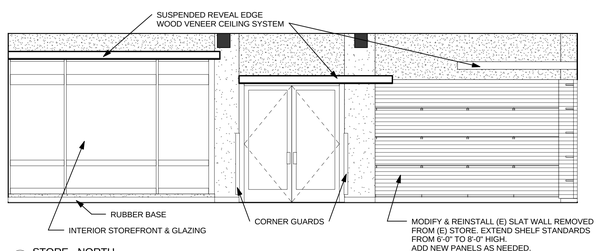

18 STORE - NORTH
1/4" = 1'-0"

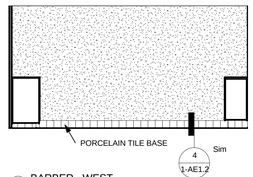

17 BARBER - WEST
1/4" = 1'-0"

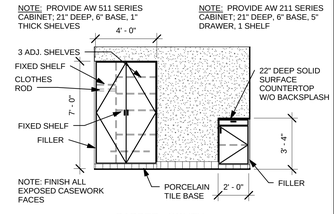

16 BARBER - SOUTH
1/4" = 1'-0"

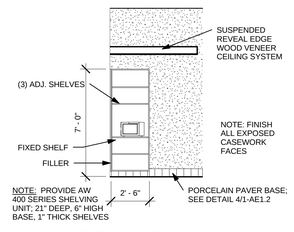

23 SEATING - NORTH
1/4" = 1'-0"

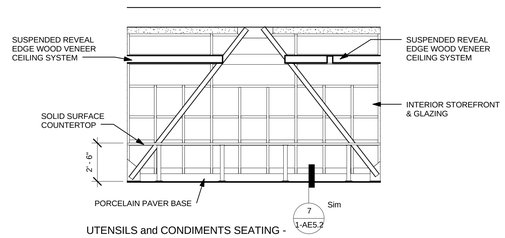

UTENSILS and CONDIMENTS SEATING - WEST
1/4" = 1'-0"

22

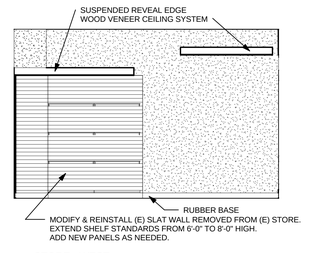

21 STORE - WEST
1/4" = 1'-0"

FULLY SPRINKLERED

REVISED	2/02/12
Revisions:	Date

CONSULTANTS:

ARCHITECT/ENGINEERS:

KENNETH B. VAN WOERT REGISTERED 985 STATE OF NEVADA

VanWoert Bigotti architects
1400 s. virginia st suite c
reno, nevada 89502
p: 775.328.1010
f: 775.328.1020
info@vwbarchitects.com

Drawing Title: ENLARGED PLANS and INTERIOR ELEVATIONS

Approved: Project Director

Project Title: VA SIERRA NEVADA HEALTH CARE SYSTEM - CANTEEN RELOCATION DESIGN - RENO, NEVADA

Location: 975 KIRMAN AVE., RENO, NEVADA 89502

Date: 06 JAN. 2012 | Checked: JMT | Drawn: JMT, HDF

Project Number: 654-11-227

Building Number: 1

Drawing Number: 1-AE4.0

Dwg. 16 of 22

Office of Construction and Facilities Management

Department of Veterans Affairs

VA FORM 08-6231