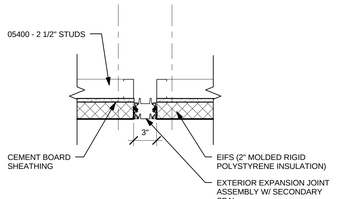

23 SEISMIC JOINT AT EIFS SOFFIT
1 1/2" = 1'-0"

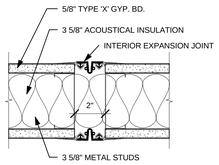

18 INTERIOR WALL SEISMIC JOINT
3" = 1'-0"

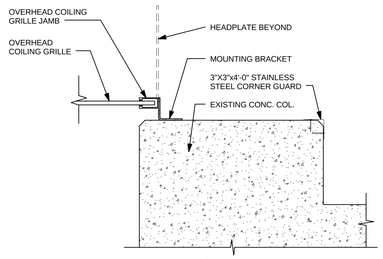

14 OVERHEAD COILING GRILLE JAMB @ CONC. COL.
1 1/2" = 1'-0"

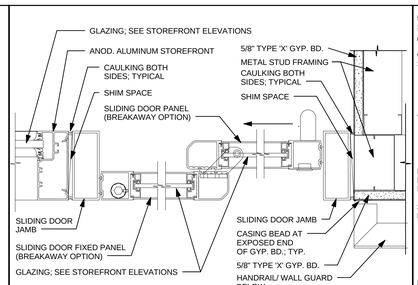

9 SLIDING DOOR JAMBS
3" = 1'-0"

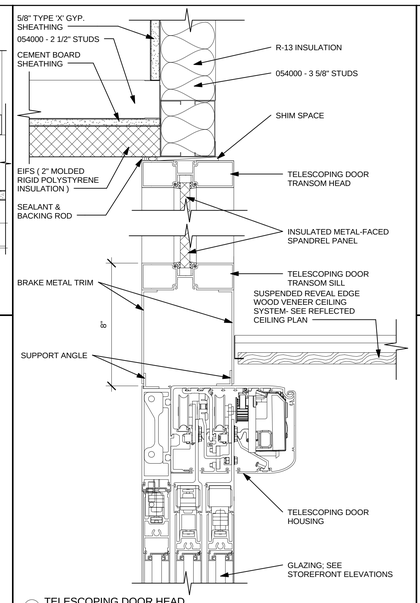

5 TELESCOPING DOOR HEAD
3" = 1'-0"

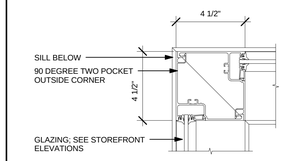

1 INTERIOR STOREFRONT 90 DEGREE OUTSIDE CORNER
3" = 1'-0"

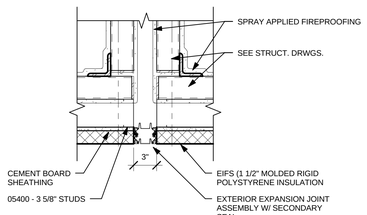

24 SEISMIC JOINT AT EIFS FASCIA
1 1/2" = 1'-0"

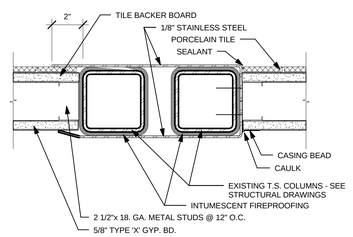

19 INTERIOR WALL SEISMIC JOINT AT T.S. COLUMNS
3" = 1'-0"

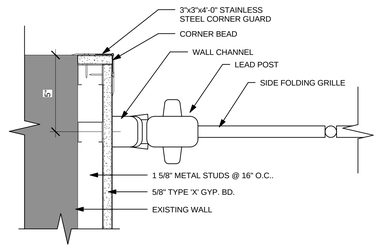

15 SIDE FOLDING GRILLE WALL CHANNEL
3" = 1'-0"

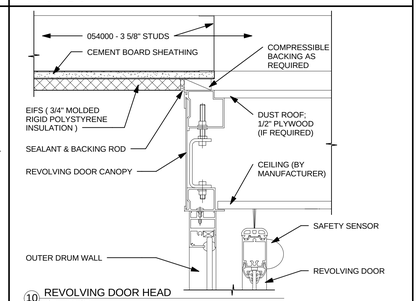

10 REVOLVING DOOR HEAD
3" = 1'-0"

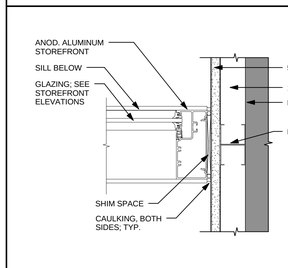

2 INTERIOR STOREFRONT JAMB AT WALL
3" = 1'-0"

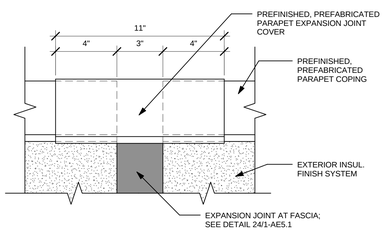

25 PARAPET COPING EXPANSION JOINT
3" = 1'-0"

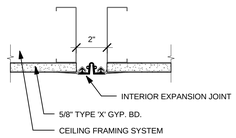

SEISMIC JOINT AT GYPSUM BOARD CEILING
3" = 1'-0"

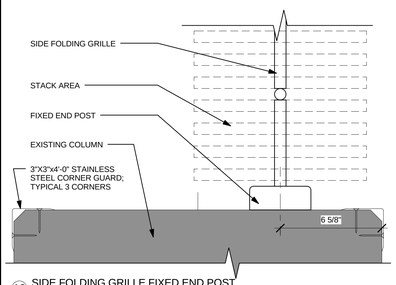

16 SIDE FOLDING GRILLE FIXED END POST
3" = 1'-0"

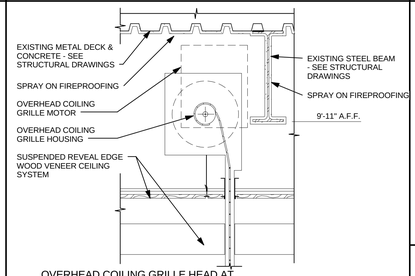

11 OVERHEAD COILING GRILLE HEAD AT GYP. BD.
1" = 1'-0"

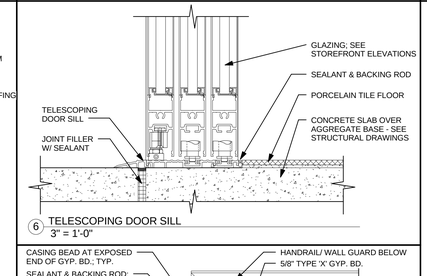

6 TELESCOPING DOOR SILL
3" = 1'-0"

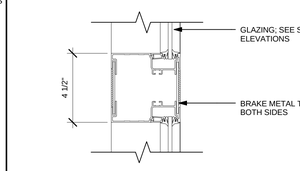

3 INTERIOR STOREFRONT HORIZONTAL MULLION 4 1/2"
3" = 1'-0"

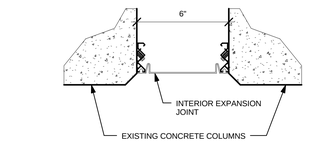

26 SEISMIC JOINT AT EXISTING COLUMNS
3" = 1'-0"

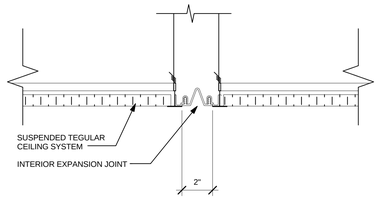

21 SEISMIC JOINT AT ACOUSTICAL CEILING
3" = 1'-0"

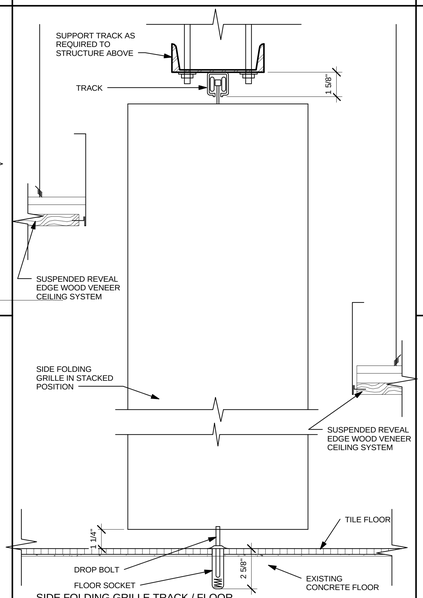

17 SIDE FOLDING GRILLE TRACK / FLOOR SOCKET
3" = 1'-0"

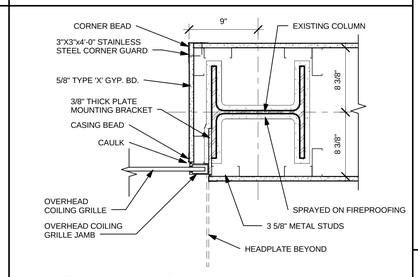

12 OVERHEAD COILING GRILLE JAMB @ GYP. BD.
1 1/2" = 1'-0"

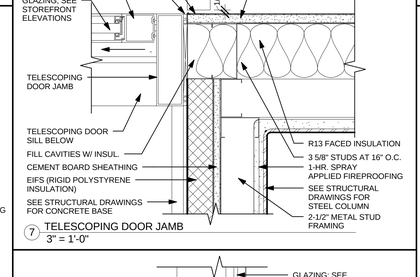

7 TELESCOPING DOOR JAMB
3" = 1'-0"

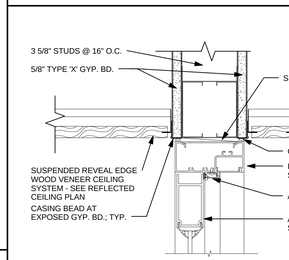

4 INTERIOR STOREFRONT DOOR HEAD AT WALL
3" = 1'-0"

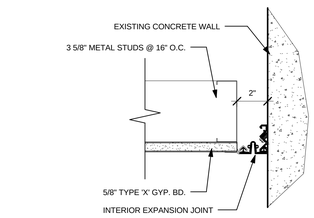

27 SEISMIC JOINT AT EXISTING WALL
3" = 1'-0"

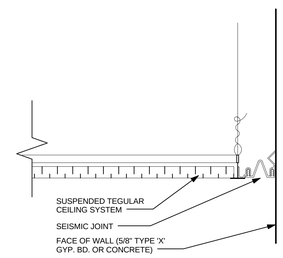

22 SEISMIC JOINT AT ACOUSTICAL CEILING / WALL
3" = 1'-0"

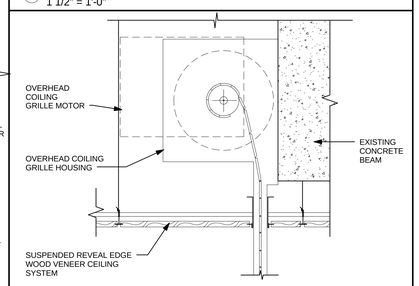

13 OVERHEAD COILING GRILLE HEAD AT CONC. BEAM
1 1/2" = 1'-0"

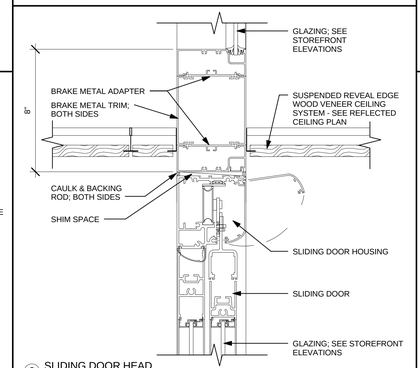

8 SLIDING DOOR HEAD
3" = 1'-0"

FULLY SPRINKLERED

REVISED	2/02/12
Revisions:	Date

CONSULTANTS:

ARCHITECT/ENGINEERS:

KENNETH B. VAN WOERT REGISTERED 988 STATE OF NEVADA

VanWoert Bigotti architects
1400 s. virginia st suite c
reno, nevada 89502
p: 775.328.1010
f: 775.328.1020
info@vwbarchitects.com

Drawing Title: EXTERIOR & INTERIOR STOREFRONT WINDOW & DOOR DETAILS & MISCELLANEOUS DETAILS

Approved: Project Director

Project Title: VA SIERRA NEVADA HEALTH CARE SYSTEM - CANTEEN RELOCATION DESIGN - RENO, NEVADA

Location: 975 KIRMAN AVE., RENO, NEVADA 89502

Date: 06 JAN. 2012 | Checked: JMT | Drawn: BGS, HDF

Project Number: 654-11-227

Building Number: 1

Drawing Number: 1-AE5.1

Dwg. 20 of 22

Office of Construction and Facilities Management

Department of Veterans Affairs

VA FORM 08-6231