J:\PROJECT CADD FILES\2009\56-09C VA IDIQ - Canteen Relocation\CADD Files\56-09C_SS 2.1.dwg, 1/24/2012 1:40:42 PM, ARCH E1

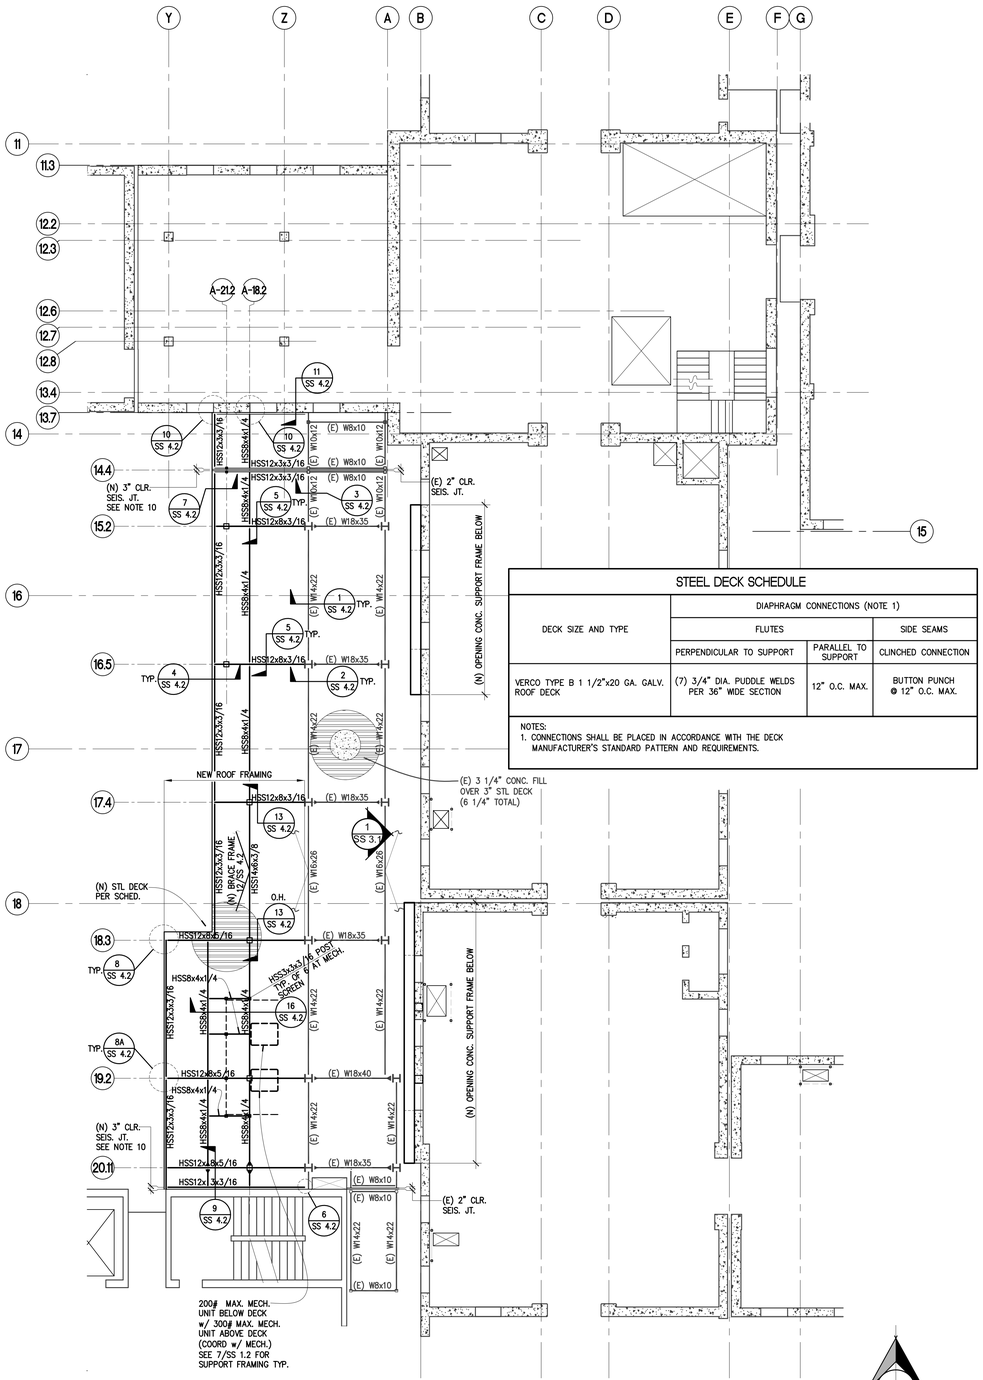

SECOND FLOOR/LOW ROOF FRAMING PLAN

1/8" = 1'-0"

STEEL DECK SCHEDULE

DECK SIZE AND TYPE	DIAPHRAGM CONNECTIONS (NOTE 1)		
	FLUTES		SIDE SEAMS
	PERPENDICULAR TO SUPPORT	PARALLEL TO SUPPORT	CLINCHED CONNECTION
VERCO TYPE B 1 1/2"x20 GA. GALV. ROOF DECK	(7) 3/4" DIA. PUDDLE WELDS PER 36" WIDE SECTION	12" O.C. MAX.	BUTTON PUNCH @ 12" O.C. MAX.

NOTES:
1. CONNECTIONS SHALL BE PLACED IN ACCORDANCE WITH THE DECK MANUFACTURER'S STANDARD PATTERN AND REQUIREMENTS.

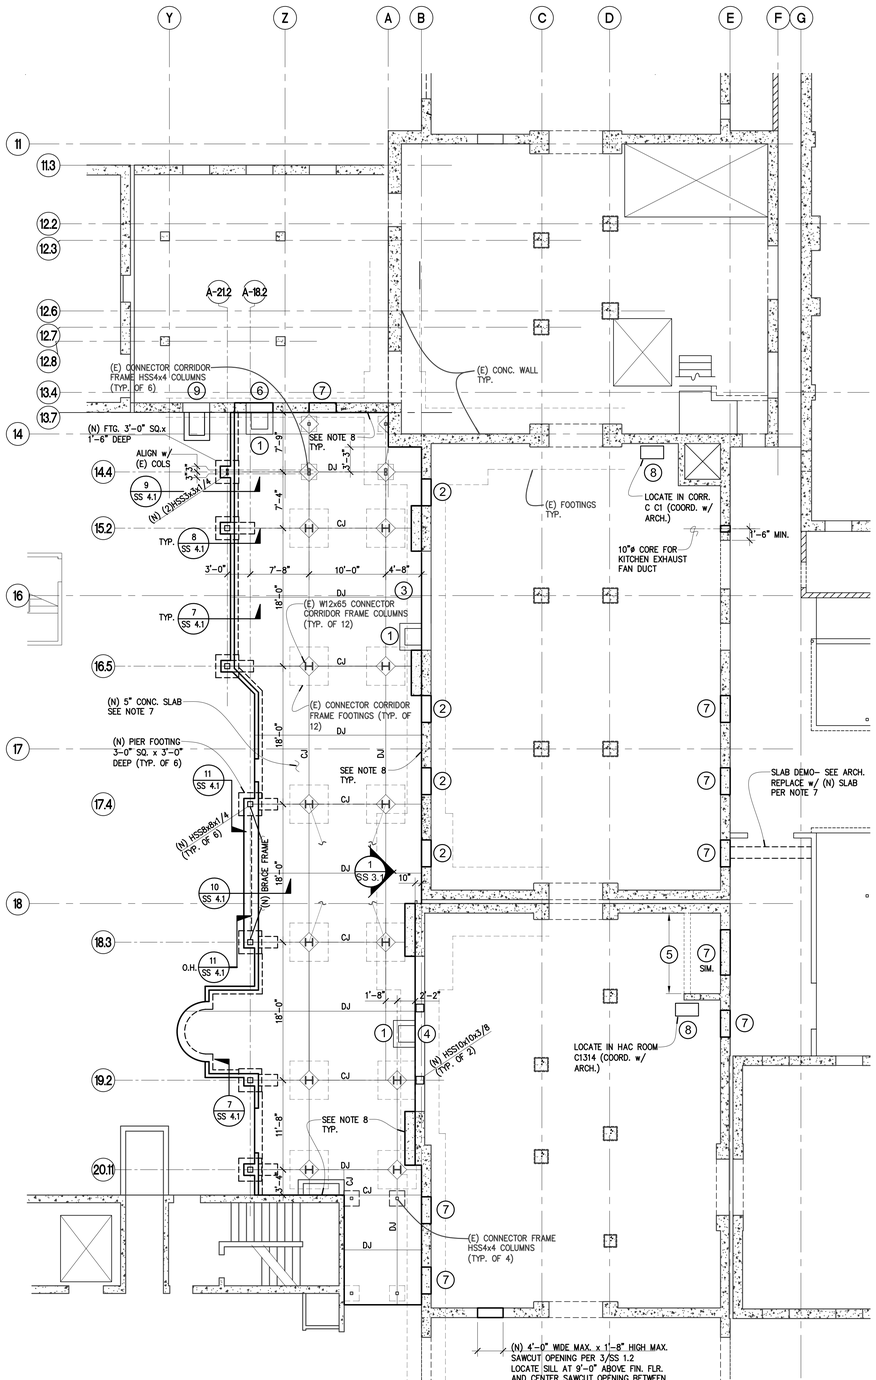

FOUNDATION/FIRST FLOOR PLAN

1/8" = 1'-0"

NOTES:

1. IT SHALL BE THE CONTRACTOR'S DIRECT RESPONSIBILITY TO COMPLY WITH TYPICAL DETAILS AND GENERAL NOTES AS OUTLINED WITHIN THESE CONTRACT DOCUMENTS.
2. DRAWINGS ARE DIAGRAMATIC IN NATURE AND ARE NOT INTENDED TO INDICATE PRECISE LOCATION OR SIZE OF EXISTING FRAMING, WHICH SHALL BE FIELD DETERMINED BY THE CONTRACTOR. THE CONTRACTOR SHALL VERIFY ALL FIELD CONDITIONS SO AS TO PROPERLY COORDINATE FOR THE NEW FRAMING REQUIREMENTS OUTLINED IN THESE CONTRACT DOCUMENTS, AND SHALL BRING ANY DISCREPANCY TO THE IMMEDIATE ATTENTION OF THE ARCHITECT, WHO SHALL ISSUE FINAL INSTRUCTIONS FOLLOWING REVIEW.
3. FOR AREAS WHERE EXISTING STRUCTURAL FRAMING WILL BE REMOVED, MODIFIED, OR ATTACHED TO, THE STRUCTURAL ENGINEER SHALL BE NOTIFIED AFTER SUCH ITEMS ARE EXPOSED TO REVIEW EXISTING CONDITIONS, VERIFY DESIGN ASSUMPTIONS, AND MAKE REVISIONS AS NECESSARY.
4. WHERE NEW FRAMING CONFLICTS WITH EXISTING MECHANICAL, ELECTRICAL OR PLUMBING WORK, THE ARCHITECT SHALL BE NOTIFIED PRIOR TO THE START OF ANY WORK.
5. WHERE EXISTING SUPPORTING STRUCTURE IS REMOVED, IT SHALL BE THE CONTRACTOR'S RESPONSIBILITY TO PROVIDE TEMPORARY SHORING AND BRACING AS REQUIRED UNTIL THE NEW SUPPORTING ELEMENTS ARE IN PLACE. ENGINEERING FOR SHORING AND BRACING SHALL ALSO BE PROVIDED BY THE CONTRACTOR.
6. EXISTING DIMENSIONS, WHERE SHOWN, ARE APPROXIMATE AND INTENDED FOR REFERENCE AND COORDINATION ONLY. THE CONTRACTOR SHALL FIELD–VERIFY ALL BUILDING DIMENSIONS AS REQUIRED FOR SHOP DRAWINGS AND NEW CONSTRUCTION.
7. NEW FLOOR SLAB SHALL BE 5" CONCRETE SLAB ON GRADE WITH 1.5 LB./C.Y. POLYPROPYLENE FIBERS AND #4 @ 18" O.C. EACH WAY 2" CLEAR FROM TOP OVER 6" AGGREGATE BASE (SEE ARCHITECTURAL DEMOLITION PLANS FOR EXISTING CONCRETE SLABS TO BE REMOVED).
8. INSTALL DRILLED AND EPOXIED SLAB DOWELS PER 6/SS 4.1, TYP. THROUGHOUT.
9. FINISH FLOOR REFERENCE EL. 0'-0" AS SHOWN ON STRUCTURAL DRAWINGS EQUALS FINISH FLOOR AT FIRST (GROUND) FLOOR LEVEL.
10. THE FOLLOWING MOVEMENT SHALL BE ASSUMED FOR DESIGN PURPOSES OF ALL SEISMIC EXPANSION JOINTS: JOINT WIDTH INDICATED ± 2" MOVEMENT.

LEGEND

1. EXISTING VENT WELL DEMOLITION. SEE 1/SS 3.1
2. NEW SAW CUT OPENING. SEE 1/SS 3.1.
3. NEW OPENING AND REINFORCING FRAME. SEE 1/SS 3.1.
4. NEW OPENING AND REINFORCING FRAME. SEE 1/SS 3.1.
5. REMOVE CONCRETE WALL FROM FINISH FLOOR TO 10'–0"± ABOVE FINISH FLOOR. COORDINATE WITH ARCHITECTURAL.
6. SAW CUT AND INSTALL REINFORCING FRAME FOR NEW OPENING PER 4/SS 1.2.
7. INFILL EXISTING 3'–6"x6'–6"± WINDOW OPENING PER 1/SS 1.2.
8. NEW 20"x36" SAW–CUT FLOOR ACCESS OPENING. COORDINATE WITH ARCHITECTURAL. LOCATE AS REQUIRED TO CENTER BETWEEN SLAB RIBS AND TO WORK WITH EXISTING CONDITIONS. SEE 8/SS 1.2.
9. NEW 24" WIDE x 24" HIGH SAW–CUT ACCESS OPENING WITH NEW 24" WIDE x 36" DEEP VENT WELL CENTERED BELOW EXISTING WINDOW. SEE 14/SS 4.2.

CJ SLAB CONTROL JOINT PER 7/SS 1.1

DJ SLAB DOWELED JOINT PER 7/SS 1.1

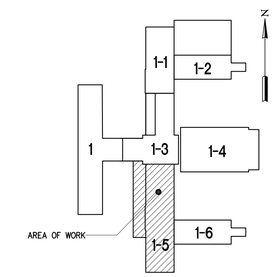

KEY PLAN

FULLY SPRINKLERED

Revisions:	Date
REVISED 25 JAN., 2012	

CONSULTANTS:

HYYTINEN ENGINEERING
5458 Longley Lane, Suite B
Reno, Nevada 89511
Phone (775) 826-3019
Fax (775) 826-3076

H&E 56–09C

CHRISTOPHER M. ROPER — CIVIL & STRUCTURAL — No. 15032 — EXP. 12/31/13 — 1/24/12

ARCHITECT/ENGINEERS:

VanWoert Bigotti architects
1400 s. virginia st suite c
reno, nevada 89502
p: 775.328.1010
f: 775.328.1020
info@vwbarchitects.com

Drawing Title: FOUNDATION/FIRST FLOOR PLAN; SECOND FLOOR/LOW ROOF FRAMING PLAN

Approved Project Director:

Project Title: VA SIERRA NEVADA HEALTH CARE SYSTEM – CANTEEN RELOCATION DESIGN – , RENO, NEVADA

Location: 975 KIRMAN AVE., RENO, NEVADA 89502

Date: 06 JAN. 2012 | Checked: C.R. | Drawn: A.M.

Project Number: 654-11-227

Building Number: 1

Drawing Number: 1-SS2.1

Dwg. of

Office of Construction and Facilities Management

Department of Veterans Affairs

VA FORM 08–6231