J:\PROJECT CADD FILES\2009\56-09C VA IDIQ - Canteen Relocation\CADD Files\BID SET_NO STAMP_1-6-12\56-09C_SS 2.2.dwg, 1/6/2012 3:07:11 PM, ARCH E1

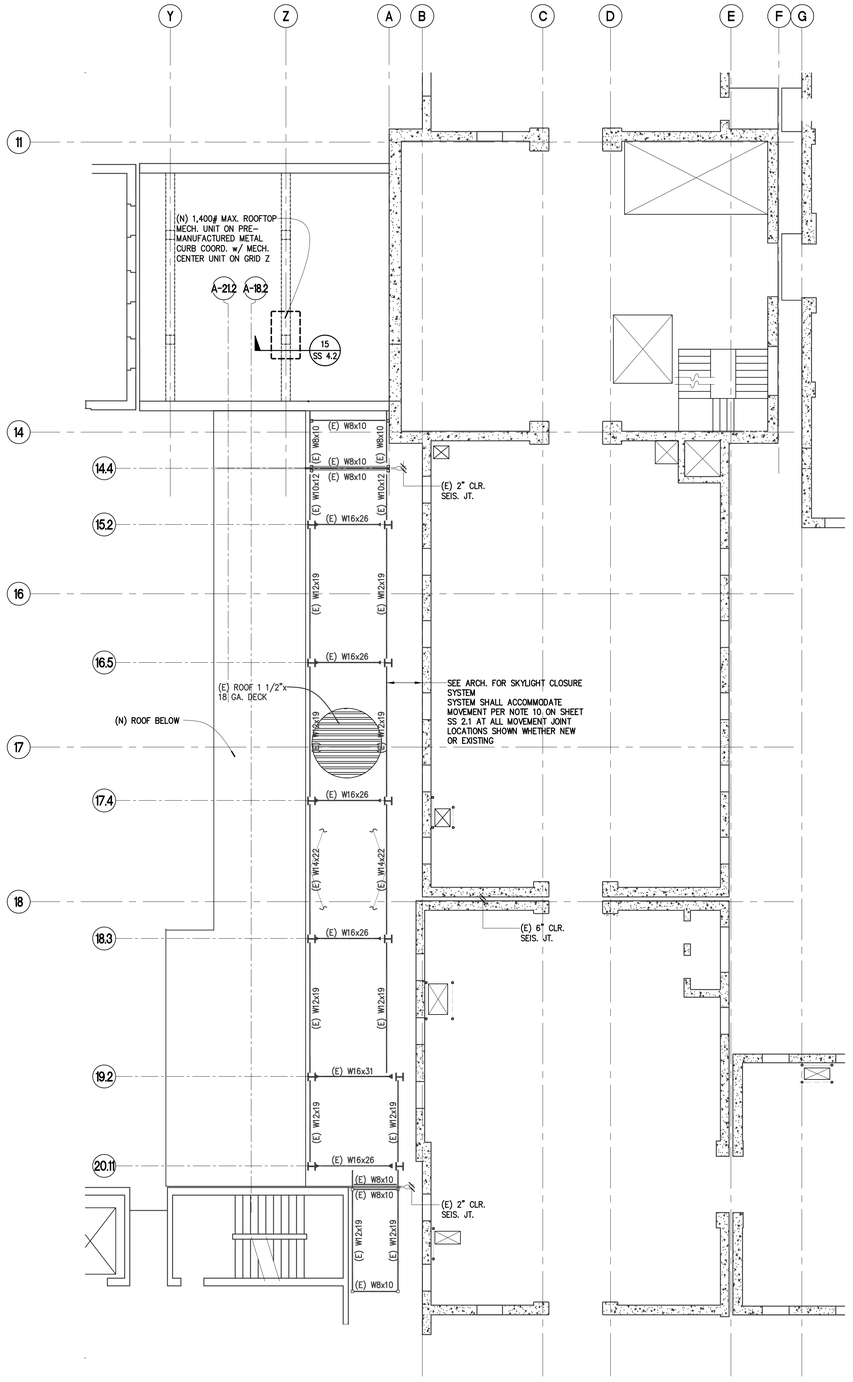

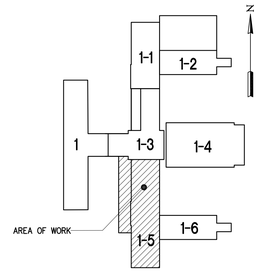

KEY PLAN

THIRD FLOOR/HIGH ROOF FRAMING PLAN

1/8" = 1'-0"

FULLY SPRINKLERED

Revisions:	Date

CONSULTANTS:

HYYTINEN ENGINEERING
5458 Longley Lane, Suite B
Reno, Nevada 89511
Phone (775) 826-3019
Fax (775) 826-3076

HE # 56-09C

PROFESSIONAL ENGINEER STATE OF NEVADA
CHRISTOPHER M. ROPER
CIVIL & STRUCTURAL
No. 15032
EXP. 12/31/13
1/6/12

ARCHITECT/ENGINEERS:

VanWoert Bigotti architects
1400 s. virginia st suite c
reno, nevada 89502
p: 775.328.1010
f: 775.328.1020
info@vwbarchitects.com

Drawing Title	THIRD FLOOR/HIGH ROOF FRAMING PLAN
Approved Project Director	
Project Title	VA SIERRA NEVADA HEALTH CARE SYSTEM - CANTEEN RELOCATION DESIGN - , RENO, NEVADA
Location	975 KIRMAN AVE, RENO, NEVADA 89502
Date	06 JAN, 2012
Checked	C.R.
Drawn	A.M.
Project Number	654-11-227
Building Number	1
Drawing Number	1-SS2.2
Dwg. of	

Office of Construction and Facilities Management

Department of Veterans Affairs

VA FORM 08-6231