J:\PROJECT CADD FILES\2009\56-09C VA IDIQ - Canteen Relocation\CADD Files\BID SET_NO STAMP_1-6-12\56-09C_SS 3.1.DWG, 1/6/2012 3:08:13 PM, ARCH E1

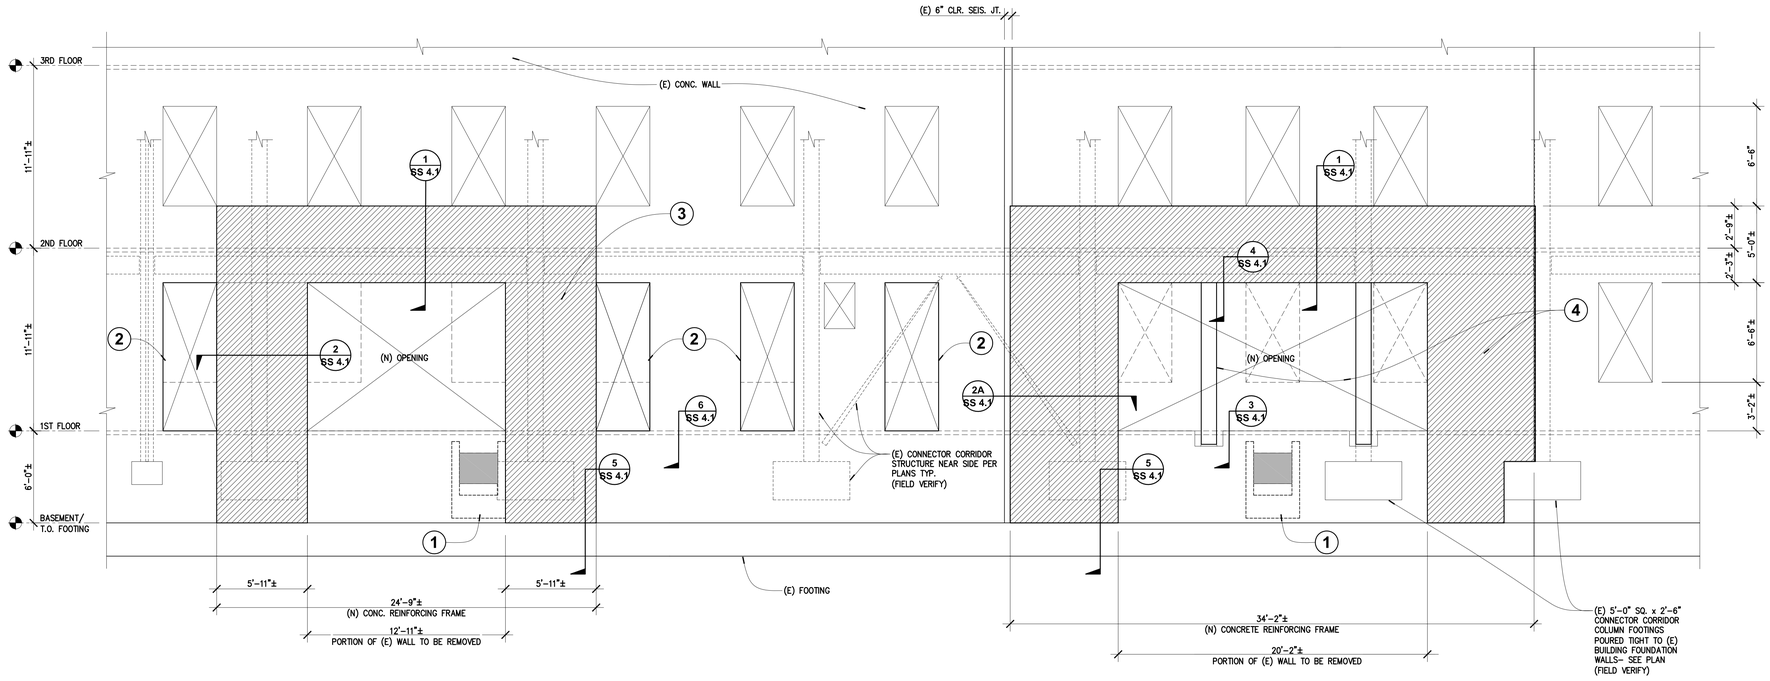

KEYNOTES

1. DEMOLISH EXISTING CONCRETE FOUNDATION VENT WELL AND INFILL EXISTING 2'x2' VENT OPENING PER 1/SS 1.2.
2. SAW CUT AND REMOVE EXISTING 3'-6"x6'-6"± CONCRETE INFILLED WINDOW OPENING AND REMAINING PORTION OF EXISTING WALL FROM SILL TO FINISH FLOOR PER 2/SS 1.2.
3. INSTALL NEW CONCRETE REINFORCING FRAME AS SHOWN. AFTER 28-DAY MINIMUM CURE TIME, SAW-CUT AND REMOVE PORTION OF EXISTING WALL WITHIN LIMITS OF NEW OPENING FROM HEAD TO FINISH FLOOR AS SHOWN.
4. INSTALL CONCRETE REINFORCING FRAME AS SHOWN. PROVIDE TEMPORARY SHORING AS REQUIRED AND SAW-CUT AND REMOVE EXISTING WALL MINIMALLY AS REQUIRED TO INSTALL PERMANENT STEEL SUPPORT COLUMNS AS SHOWN. AFTER PERMANENT STEEL SUPPORT COLUMNS ARE INSTALLED AND 28-DAY MINIMUM CURE TIME HAS BEEN ACHIEVED, REMAINING PORTIONS OF EXISTING WALL WITHIN LIMITS OF NEW OPENING MAY BE SAW-CUT AND REMOVED FROM HEAD TO FINISH FLOOR AS SHOWN.

PARTIAL EXISTING WALL ELEVATION (SHOWING NEW SAW-CUT OPENINGS) 1 / SS 3.1

1/4"=1'-0"

FULLY SPRINKLERED

Revisions:	Date

CONSULTANTS:

HYYTINEN ENGINEERING
5458 Longley Lane, Suite B
Reno, Nevada 89511
Phone (775) 826-3019
Fax (775) 826-3076

HE# 56-09C

PROFESSIONAL ENGINEER - STATE OF NEVADA
CHRISTOPHER M. ROPER
CIVIL & STRUCTURAL
No. 15032
EXP. 12/31/13 1/6/12

ARCHITECT/ENGINEERS:

VanWoert Bigotti architects
1400 s. virginia st suite c
reno, nevada 89502
p: 775.328.1010
f: 775.328.1020
info@vwbarchitects.com

Drawing Title: WALL ELEVATION	Project Title: VA SIERRA NEVADA HEALTH CARE SYSTEM - CANTEEN RELOCATION DESIGN - , RENO, NEVADA	Project Number: 654-11-227	Office of Construction and Facilities Management
Approved: Project Director	Location: 975 KIRMAN AVE., RENO, NEVADA 89502	Building Number: 1	
	Date: 06 JAN, 2012 / Checked: C.R. / Drawn: A.M.	Drawing Number: 1-SS3.1	Department of Veterans Affairs
		Dwg. of	

VA FORM 08-6231