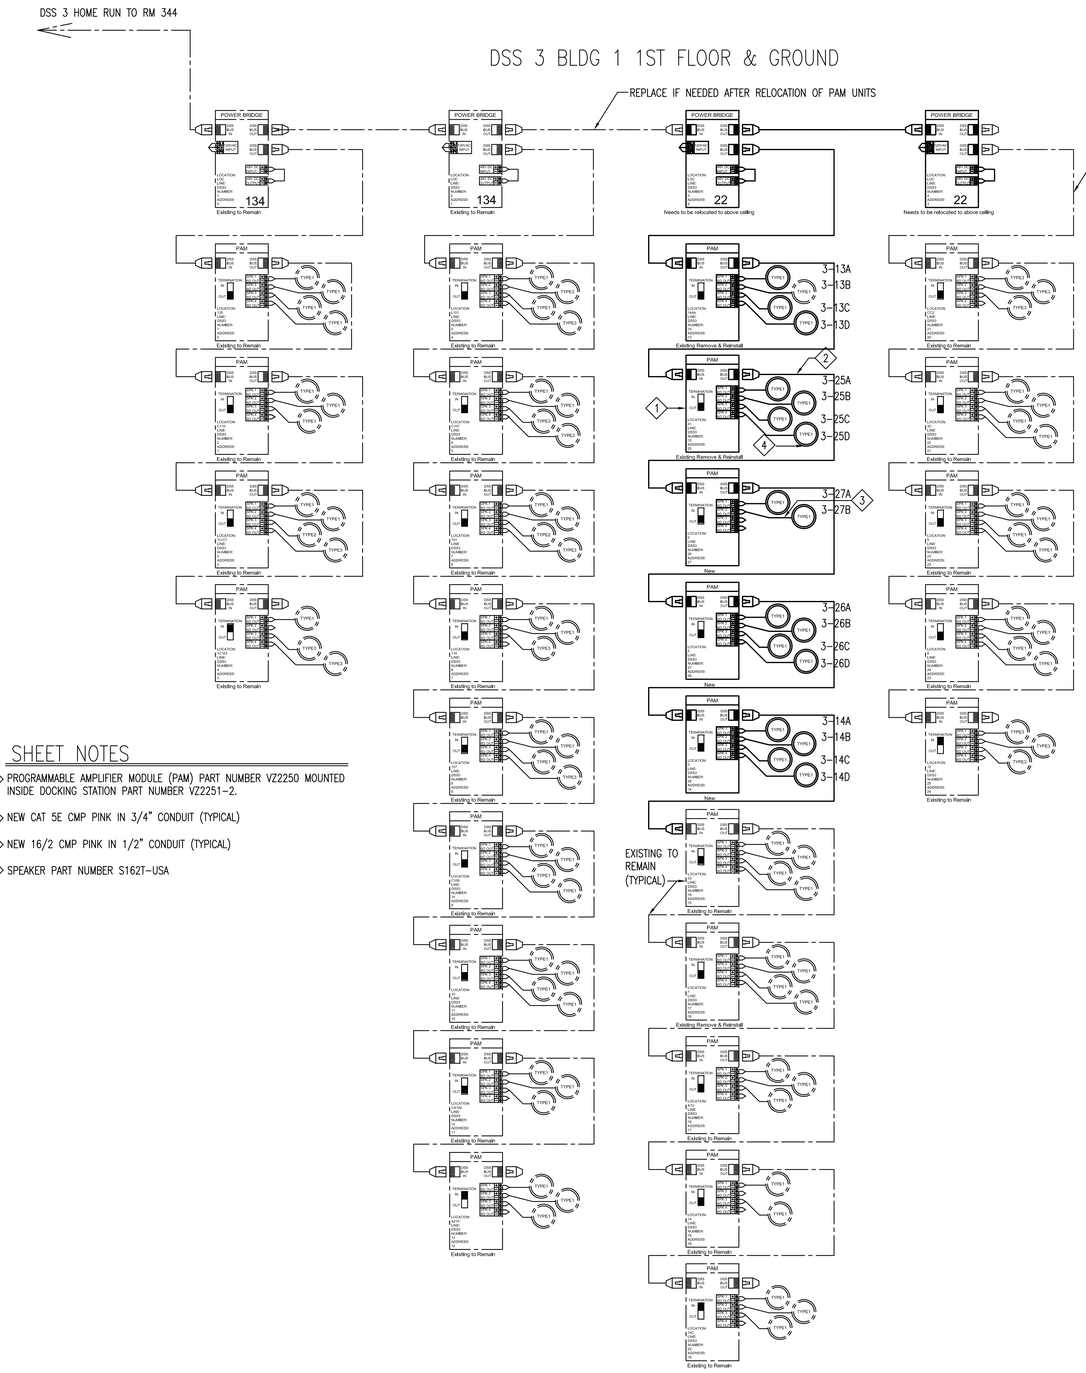

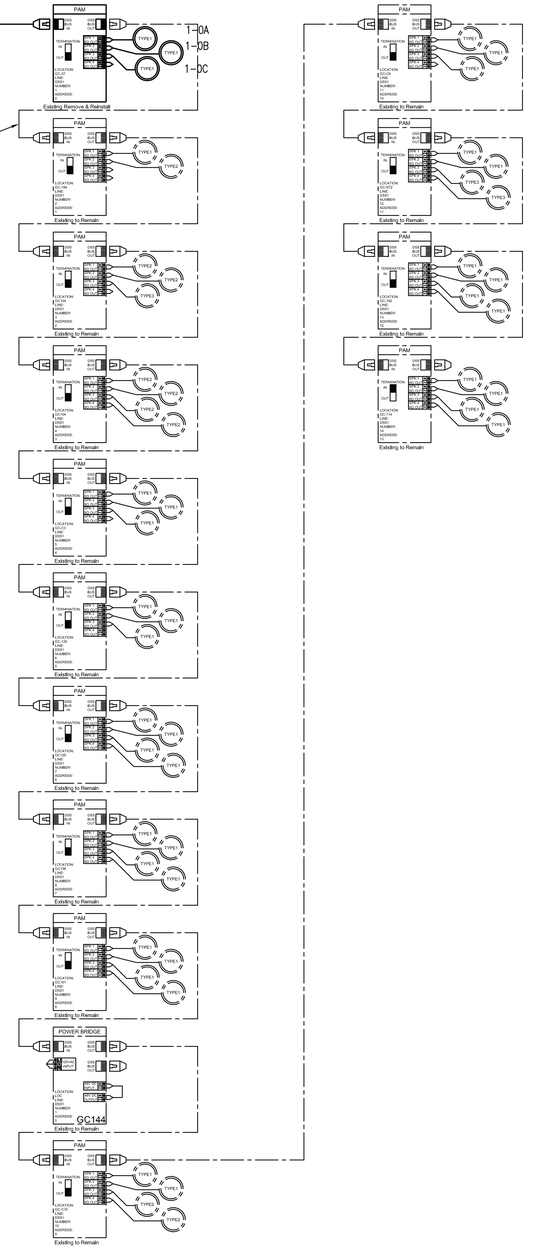

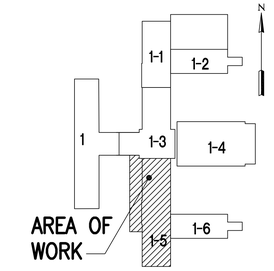

SHEET NOTES

1. PROGRAMMABLE AMPLIFIER MODULE (PAM) PART NUMBER VZ2250 MOUNTED INSIDE DOCKING STATION PART NUMBER VZ2251-2.
2. NEW CAT 5E CMP PINK IN 3/4" CONDUIT (TYPICAL)
3. NEW 16/2 CMP PINK IN 1/2" CONDUIT (TYPICAL)
4. SPEAKER PART NUMBER S162T-USA

A ET-1.0.2 SPEAKER SYSTEM SINGLE LINE AREA 1-5

SCALE: NTS

FULLY SPRINKLERED

Revisions:	Date
1	25 JAN 2012

CONSULTANTS:

DINTER
ENGINEERING CONFIDENCE
Airfield Electrical Mechanical
385 Gentry Way
Reno, NV 89502
Ph: 775.826.4044
Fax: 775.826.4190
www.dinter.com J-4217.6

KELLER C. HOLTKOTTE — PROFESSIONAL ENGINEER — ELECTRICAL — No. 018570 — 06/30/13 — 1/6/12

ARCHITECT/ENGINEERS:

VMDA
vern martin design associates
(a Nevada Corporation)
Food Facilities Design
760 Robin St., Reno, Nevada 89509
P: (775) 240-2637 F: (775) 201-0066
E:vern@martinreno.com

VanWoert Bigotti architects
1400 s. virginia st suite c
reno, nevada 89502
p: 775.328.1010
f: 775.328.1020
info@vwbarchitects.com

Drawing Title: SPEAKER SYSTEM SINGLE LINE

Approved: Project Director

Project Title: VA SIERRA NEVADA HEALTH CARE SYSTEM - CANTEEN RELOCATION DESIGN - , RENO, NEVADA

Location: 975 KIRMAN AVE, RENO, NEVADA 89502

Date: 06 JAN, 2012 | Checked: ERG | Drawn: MWB

Project Number: 654-11-227

Building Number: 1

Drawing Number: ET 1.0.2

Dwg. X of X

Office of Construction and Facilities Management

Department of Veterans Affairs

VA FORM 08-6231