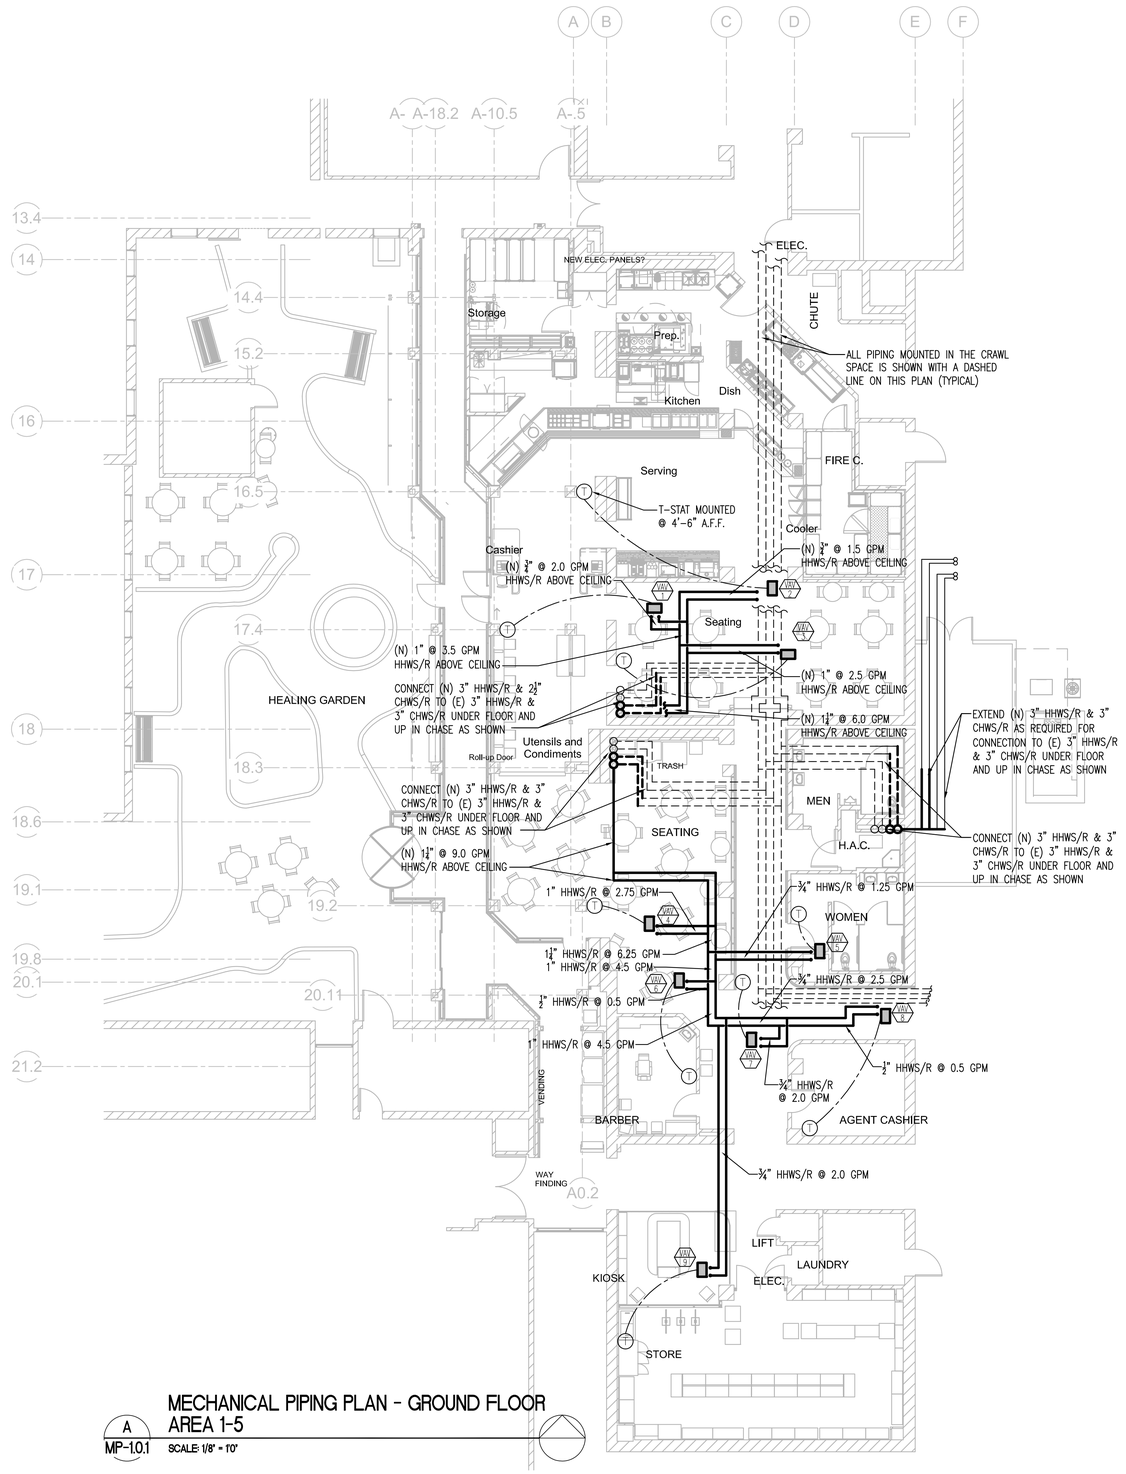

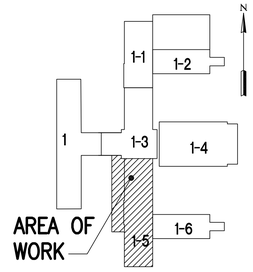

A
MP-1.0.1

MECHANICAL PIPING PLAN - GROUND FLOOR AREA 1-5

SCALE: 1/8" = 1'0"

FULLY SPRINKLERED

Revisions:	Date

CONSULTANTS:

DINTER
ENGINEERING CONFIDENCE
Airfield Electrical Mechanical
385 Gentry Way
Reno, NV 89502
Ph: 775.826.4044
Fax: 775.826.4190
www.dinter.com J-4217.6

REGISTERED PROFESSIONAL ENGINEER STATE OF NEVADA
THOMAS P. FEDERICI
Exp. 6/30/12
No. 4926

ARCHITECT/ENGINEERS:

vmda
vern martin design associates
(a Nevada Corporation)
Food Facilities Design
760 Robin St., Reno, Nevada 89509
P:(775) 240-2637 F:(775) 201-0066
E:vern@martinreno.com

VanWoert Bigotti architects
1400 s. virginia st suite c
reno, nevada 89502
p: 775.328.1010
f: 775.328.1020
info@vwbarchitects.com

Drawing Title: MECHANICAL PIPING FLOOR PLAN	Project Title: VA SIERRA NEVADA HEALTH CARE SYSTEM - CANTEEN RELOCATION DESIGN - , RENO, NEVADA	Project Number: 654-11-227	Office of Construction and Facilities Management
Approved: Project Director	Location: 975 KIRMAN AVE, RENO, NEVADA 89502	Building Number: 1	
	Date: 06 JAN, 2012 / Checked: TPF / Drawn: EBW	Drawing Number: MP1.0.1	Department of Veterans Affairs
		Dwg. - of -	

VA FORM 08-6231