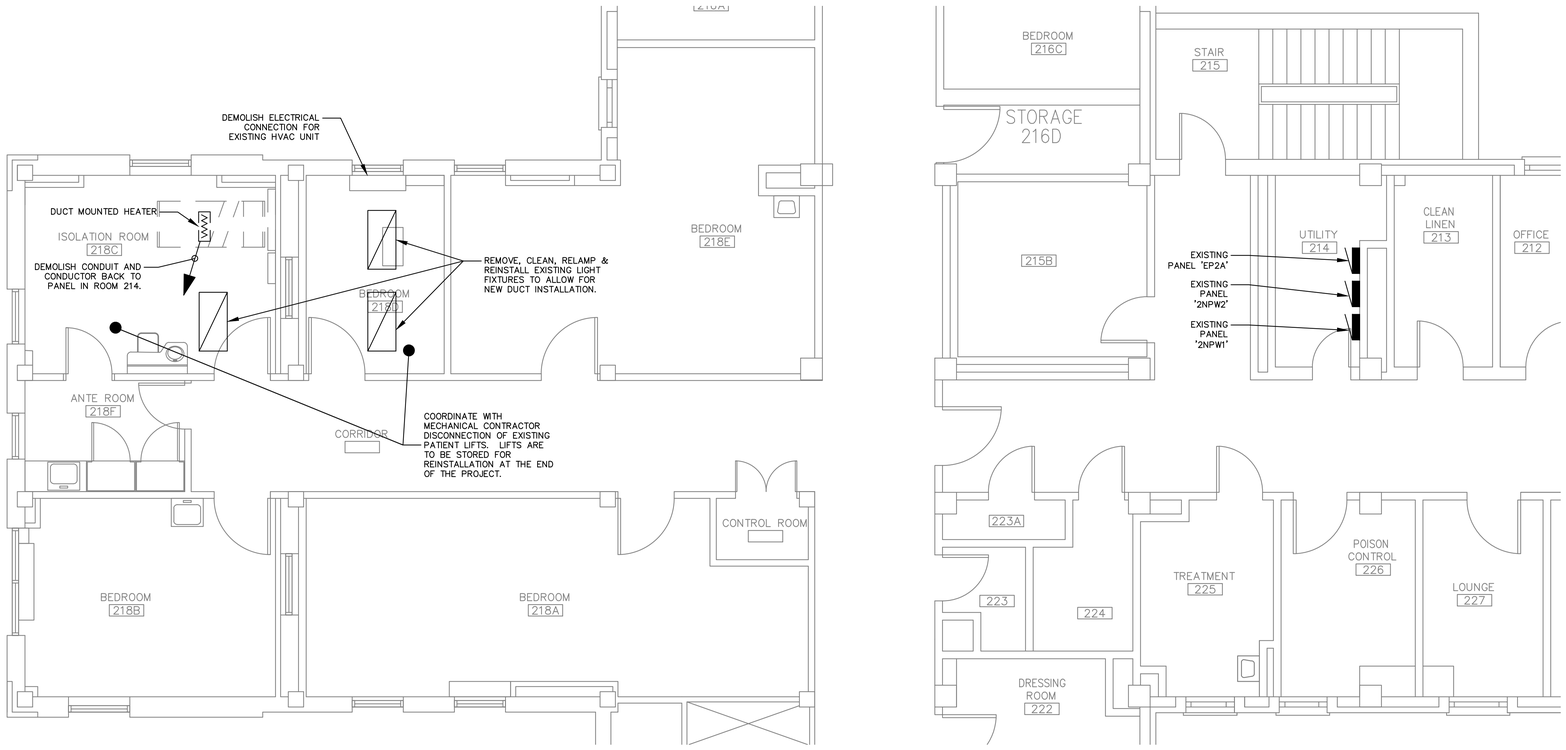

1 E-101 2ND FLOOR ELECTRICAL DEMOLITION PLAN
SCALE: 1/4" = 1'-0"

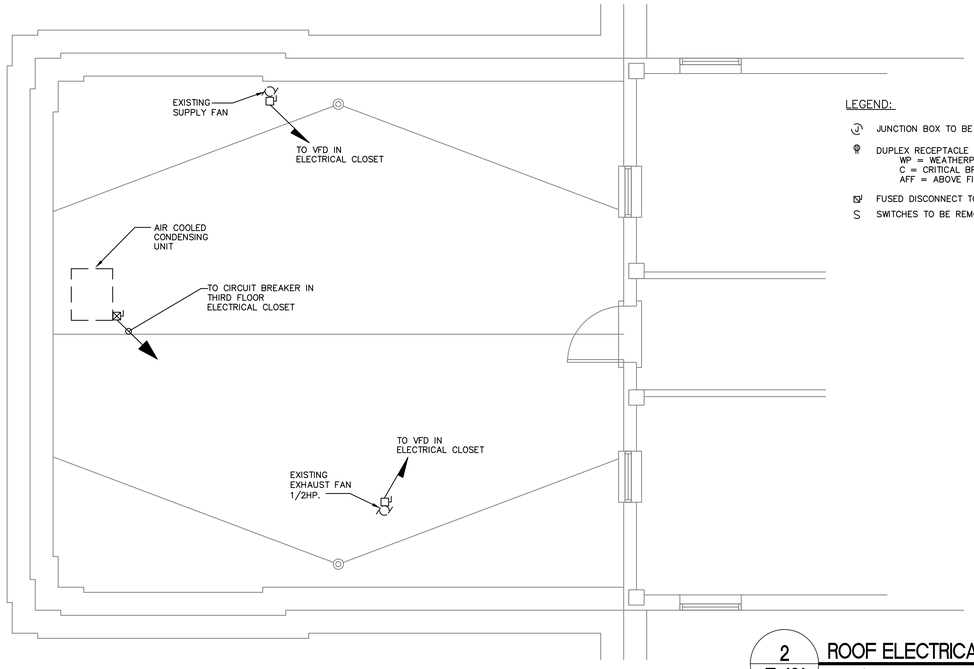

LEGEND:

- JUNCTION BOX TO BE REMOVED (ABOVE CEILING)
- DUPLEX RECEPTACLE TO BE REMOVED
  - WP = WEATHERPROOF
  - C = CRITICAL BRANCH
  - AFF = ABOVE FINISHED FLOOR
- FUSED DISCONNECT TO BE REMOVED
- S SWITCHES TO BE REMOVED

2 E-101 ROOF ELECTRICAL DEMOLITION PLAN
SCALE: 1/4" = 1'-0"

DEMOLITION NOTES:

1. ALL ELECTRICAL DEVICES SHOWN IN THIS PLAN SHALL BE REMOVED.
2. ALL CONDUCTORS AND CONDUIT SERVING DEVICES TO BE REMOVED SHALL ALSO BE REMOVED BACK TO TERMINATION POINT.
3. JUNCTION BOXES, PANELS, AND ENCLOSURES SHALL HAVE ALL UNUSED OPENINGS BLOCKED OFF.
4. CONTRACTOR SHALL FIELD VERIFY EXISTING CIRCUITS BEFORE DEMOLISHING OR REUSING.
5. ALL WORK MUST BE DONE IN ACCORDANCE WITH THE COATESVILLE VA MEDICAL CENTER'S INFECTION CONTROL PROGRAM. SEE SPECIFICATION 01 00 00, SECTION 1.7.
6. CONSTRUCTION DEBRIS SHALL BE HANDLED AS NOTED IN THE APPLICABLE SPECIFICATION SECTIONS. IN ADDITION CONTRACTOR SHALL INSURE THAT DURING REMOVAL DEBRIS IS PROPERLY SECURED, COMPLETELY ENCASED IN A CART, AND WRAPPED IN PLASTIC TO PREVENT SPILLAGE.
7. CONTRACTOR SHALL DEMO THE ELECTRICAL CONNECTIONS AS SHOWN OF THE EXISTING UNIT IN SUCH A MANNER THAT THE UNIT CAN BE REINSTALLED IN ANOTHER LOCATION. CONTRACTOR SHALL COORDINATE FUTURE LOCATION AND REINSTALLATION REQUIREMENTS WITH THE COTR.

3 E-101 KEY PLAN
SCALE: NTS

N

FINAL CONSTRUCTION DOCUMENTS

Revisions:	Date

ARCHITECT/ENGINEERS:

APOGEE Consulting Group, PA
Raleigh, NC
Indianapolis, IN
Columbia, MD
www.acg-pa.com
Apogee Project # 2010 185

Professional Stamp/Seal

COMMONWEALTH OF PENNSYLVANIA
REGISTERED PROFESSIONAL
CHARLES G. SOWDERS III
ENGINEER
PE-7[illegible]
6/14/11

Drawing Title: ELECTRICAL DEMOLITION PLAN

Approved: Project Director

Project Title: Department of Veterans Affairs
Replace HVAC System Building One - TB Unit

Location: Coatesville, PA

Date: June 14th, 2011

Checked: JWM

Project Number: 542-11-106

Building Number: Building 1

Drawing Number: E-101

Dwg. 9 of 12

Office of Construction and Facilities Management

Coatesville VA Medical Center

VA FORM 08-6231