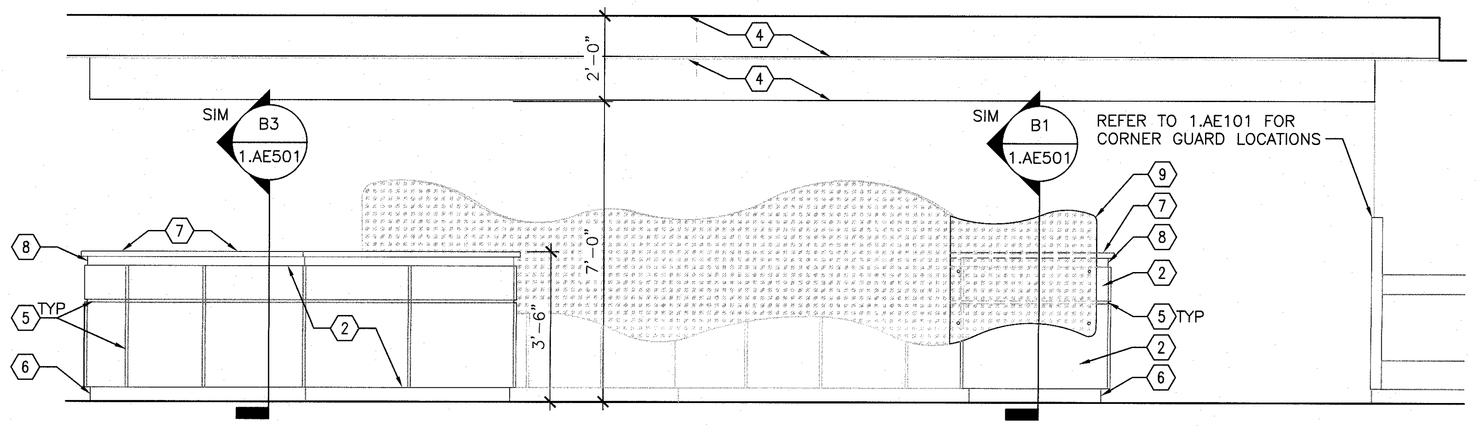

B1 NURSE STATION
1/2" = 1'-0"

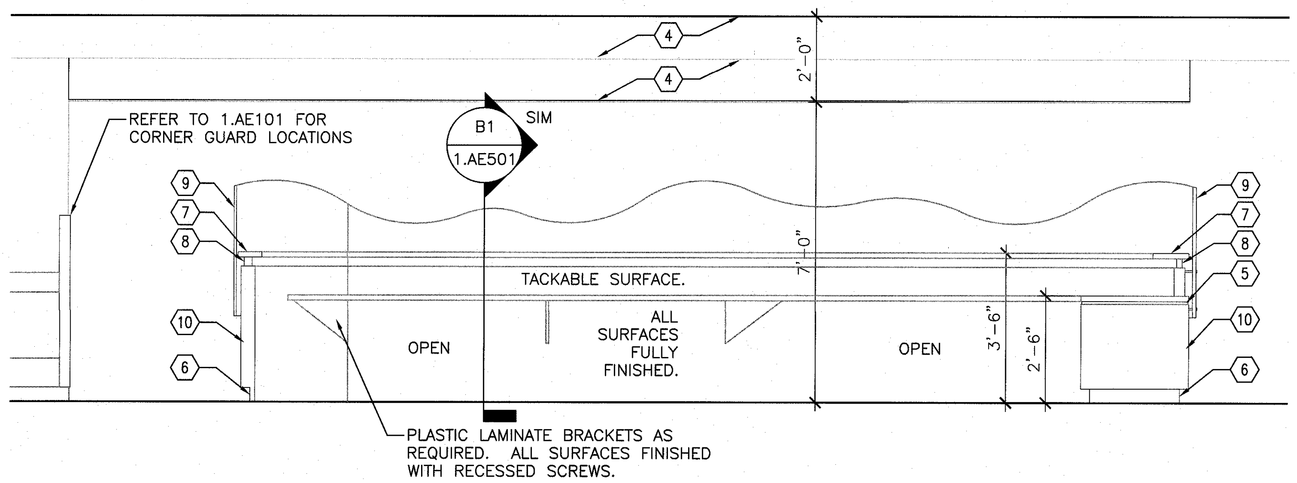

C1 NURSE STATION
1/2" = 1'-0"

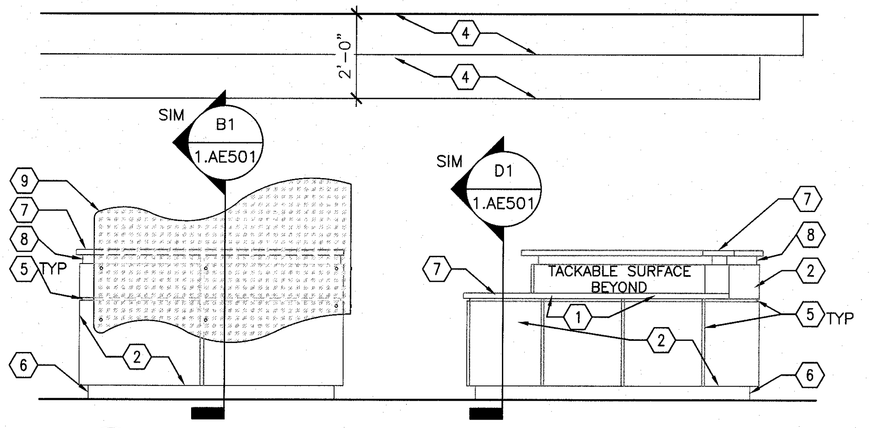

E1 NURSE STATION
1/2" = 1'-0"

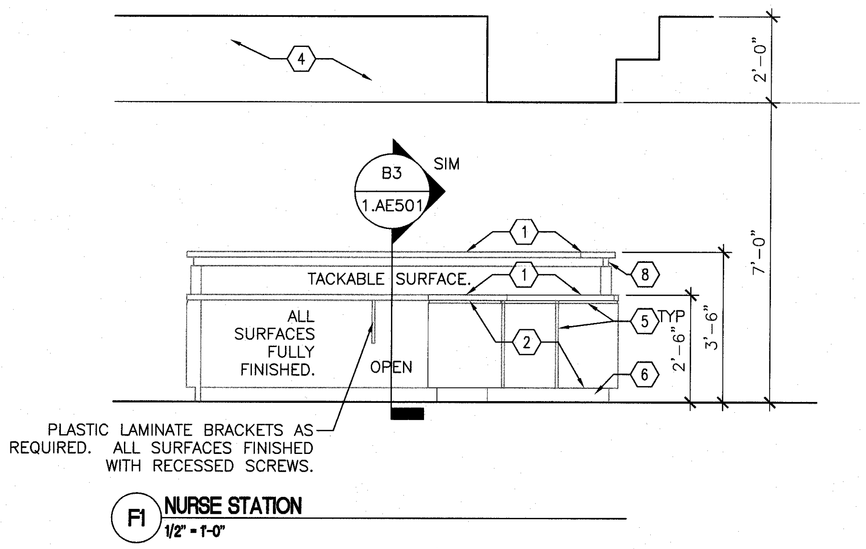

F1 NURSE STATION
1/2" = 1'-0"

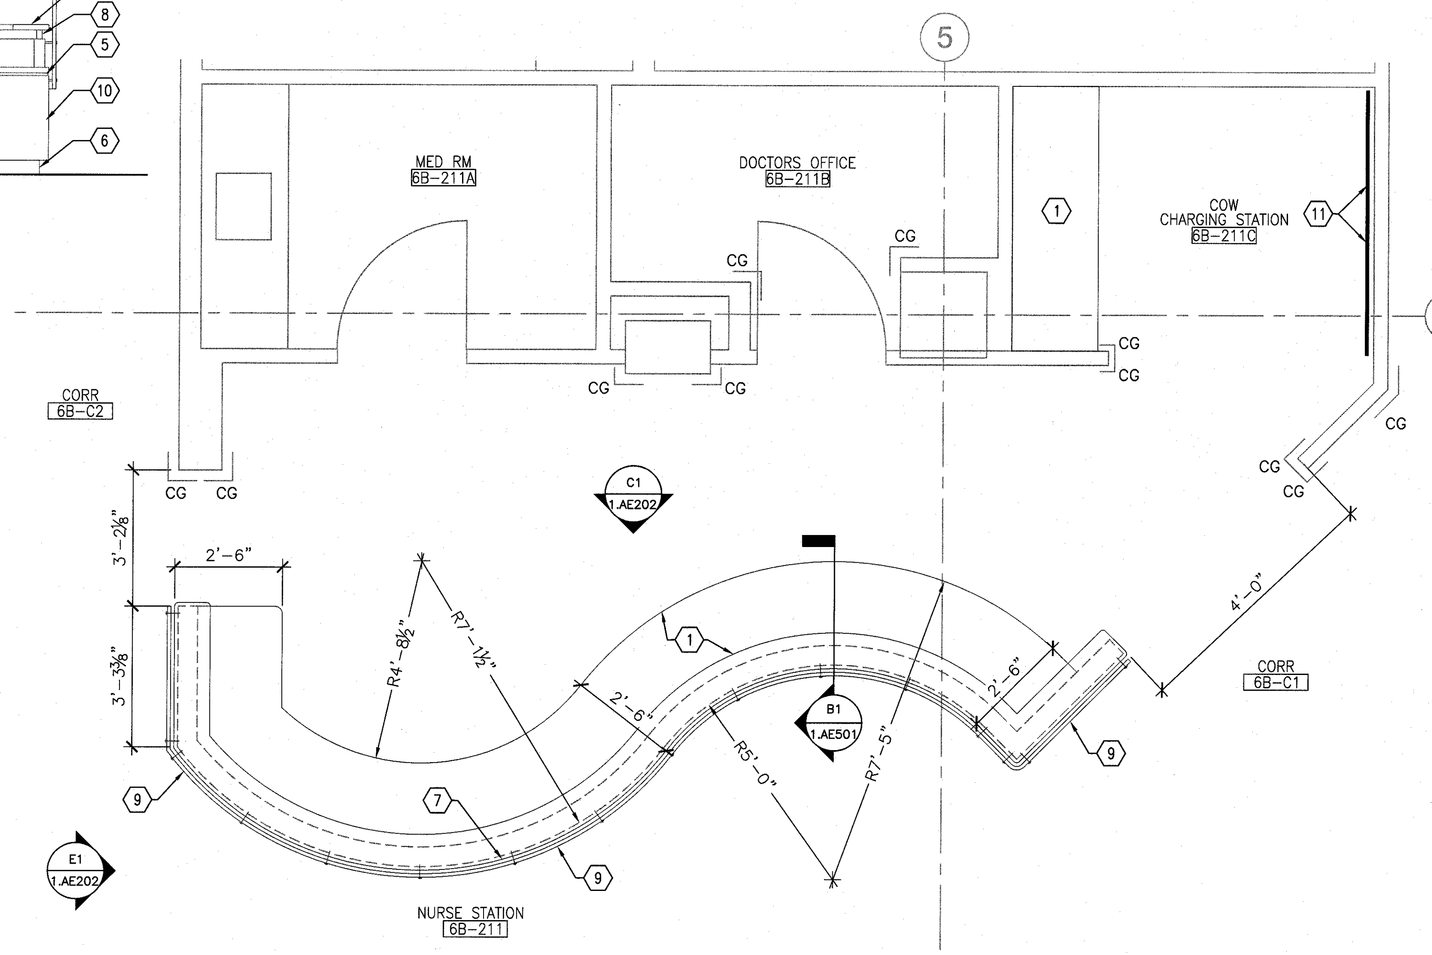

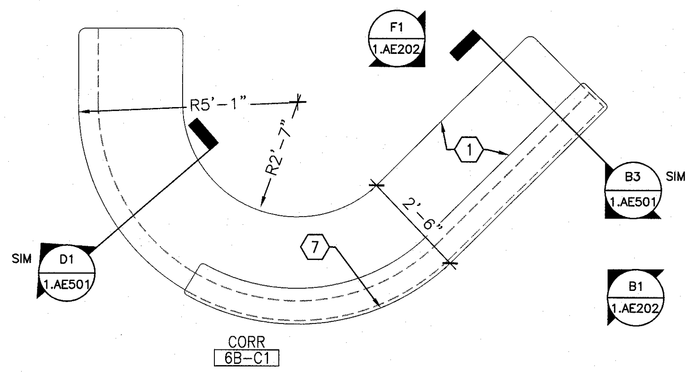

F4 NURSE STATION
1/2" = 1'-0"

GENERAL INTERIOR ELEVATION NOTES

1. REFER TO SHEET 1.AI101 FOR FLOOR FINISH PLAN.
2. REFER TO SHEET 1.AE501 FOR CASEWORK SECTIONS AND DETAILS.
3. REFER TO SHEET 1.AI601 FOR ROOM FINISH SCHEDULE AND FINISH LEGEND.
4. REFER TO 1.AE601 AND 1.AI102 FOR PAINT INFORMATION.
5. REFER TO 1.AE101 FOR FULL EXTENT OF CORNER GUARD LOCATIONS.
6. INSTALL NEW VINYL BASE; REFER TO 1.AI601 FOR FINISH SCHEDULE.
7. REFER TO SHEET 1.AE204 FOR TOILET ACCESSORIES LEGEND.

KEY NOTES

1. INSTALL GROMMETS IN LOCATIONS TO BE VERIFIED BY THE COR. ESCUSIONS SHOULD MATCH THE SOLID SURFACE, COLOR TO BE APPROVED BY THE COR.
2. INSTALL NEW PLASTIC LAMINATE, REFER TO 1.AI601 FOR FINISH INFORMATION.
3. INSTALL NEW VINYL BASE, REFER TO FINISH SCHEDULE 1.AI601 FOR DETAILS.
4. PRIME AND PAINT EXISTING SOFFIT; REFER TO FINISH SCHEDULE 1.AI601 FOR MORE INFORMATION.
5. 1/2" HIGH REVEAL W/ METAL FINISH.
6. BASE – SEE FINISH PLAN FOR MORE INFORMATION.
7. SOLID SURFACE COUNTERTOP W/ ERGO EDGE; REFER TO 1.AE501 FOR DETAILS.
8. INSTALL NEW METAL LAMINATE, REFER TO 1.AI601 FOR FINISH INFORMATION.
9. INSTALL ACRYLIC RESIN PANEL, REFER TO 1.AI601 FOR FINISH INFORMATION.
10. INSTALL NEW PLASTIC LAMINATE; REFER TO 1.AI601 FOR FINISH INFORMATION.
11. NEW CRASHRAIL, BUMPER, AND ELECTRICAL RACEWAY; REFER TO SECTION D4/1.AI501 FOR DETAILS.

LEGEND

- DETAIL INDICATOR
- DIMENSION LINE
- ELEVATION INDICATOR, EXTERIOR
- BUILDING SECTION INDICATOR
- KEYNOTE
- CG — CORNER GUARD; REFER TO F3/1.AI501 FOR DETAILS.

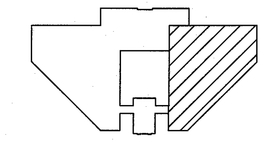

KEYPLAN - NOT TO SCALE

FULLY SPRINKLERED BUILDING
FINAL CONSTRUCTION DOCUMENTS

Revisions	Date

ARCHITECT/ENGINEERS:

PARADIGM
ENGINEERS AND CONSTRUCTORS
9 Oak Drive – Ocala, FL 34472 – PH: 502.339.8511 – www.paradigmusa.com

BLAINE VAN GAMSKE LICENSE No 73599 STATE OF FLORIDA PROFESSIONAL ENGINEER

Drawing Title: ENLARGED PLANS AND ELEVATIONS NURSE STATION	Project Title: A/E DESIGN RENOVATE 6B
Approved: Project Director	Location: WEST PALM BEACH VAMC 7305 NORTH MILITARY TRAIL, PALM BEACH GARDENS 33410-6400
Date: 03-11-2013 / Checked: BVG / Drawn: JDM	Project Number: 594-12-605
Building Number: 1	Drawing Number: 1.AE202

Office of Construction and Facilities Management
Department of Veterans Affairs

VA FORM 08-6231

P:\PARADIGM\Clients\Public\Documents\Active Jobs\VAPB1201 - West Palm - Interior 6b\ACTIVE DRAWINGS\1.AE202 Nurse Station Plans and Elevs.dwg, 3/11/2013 4:03:56 PM