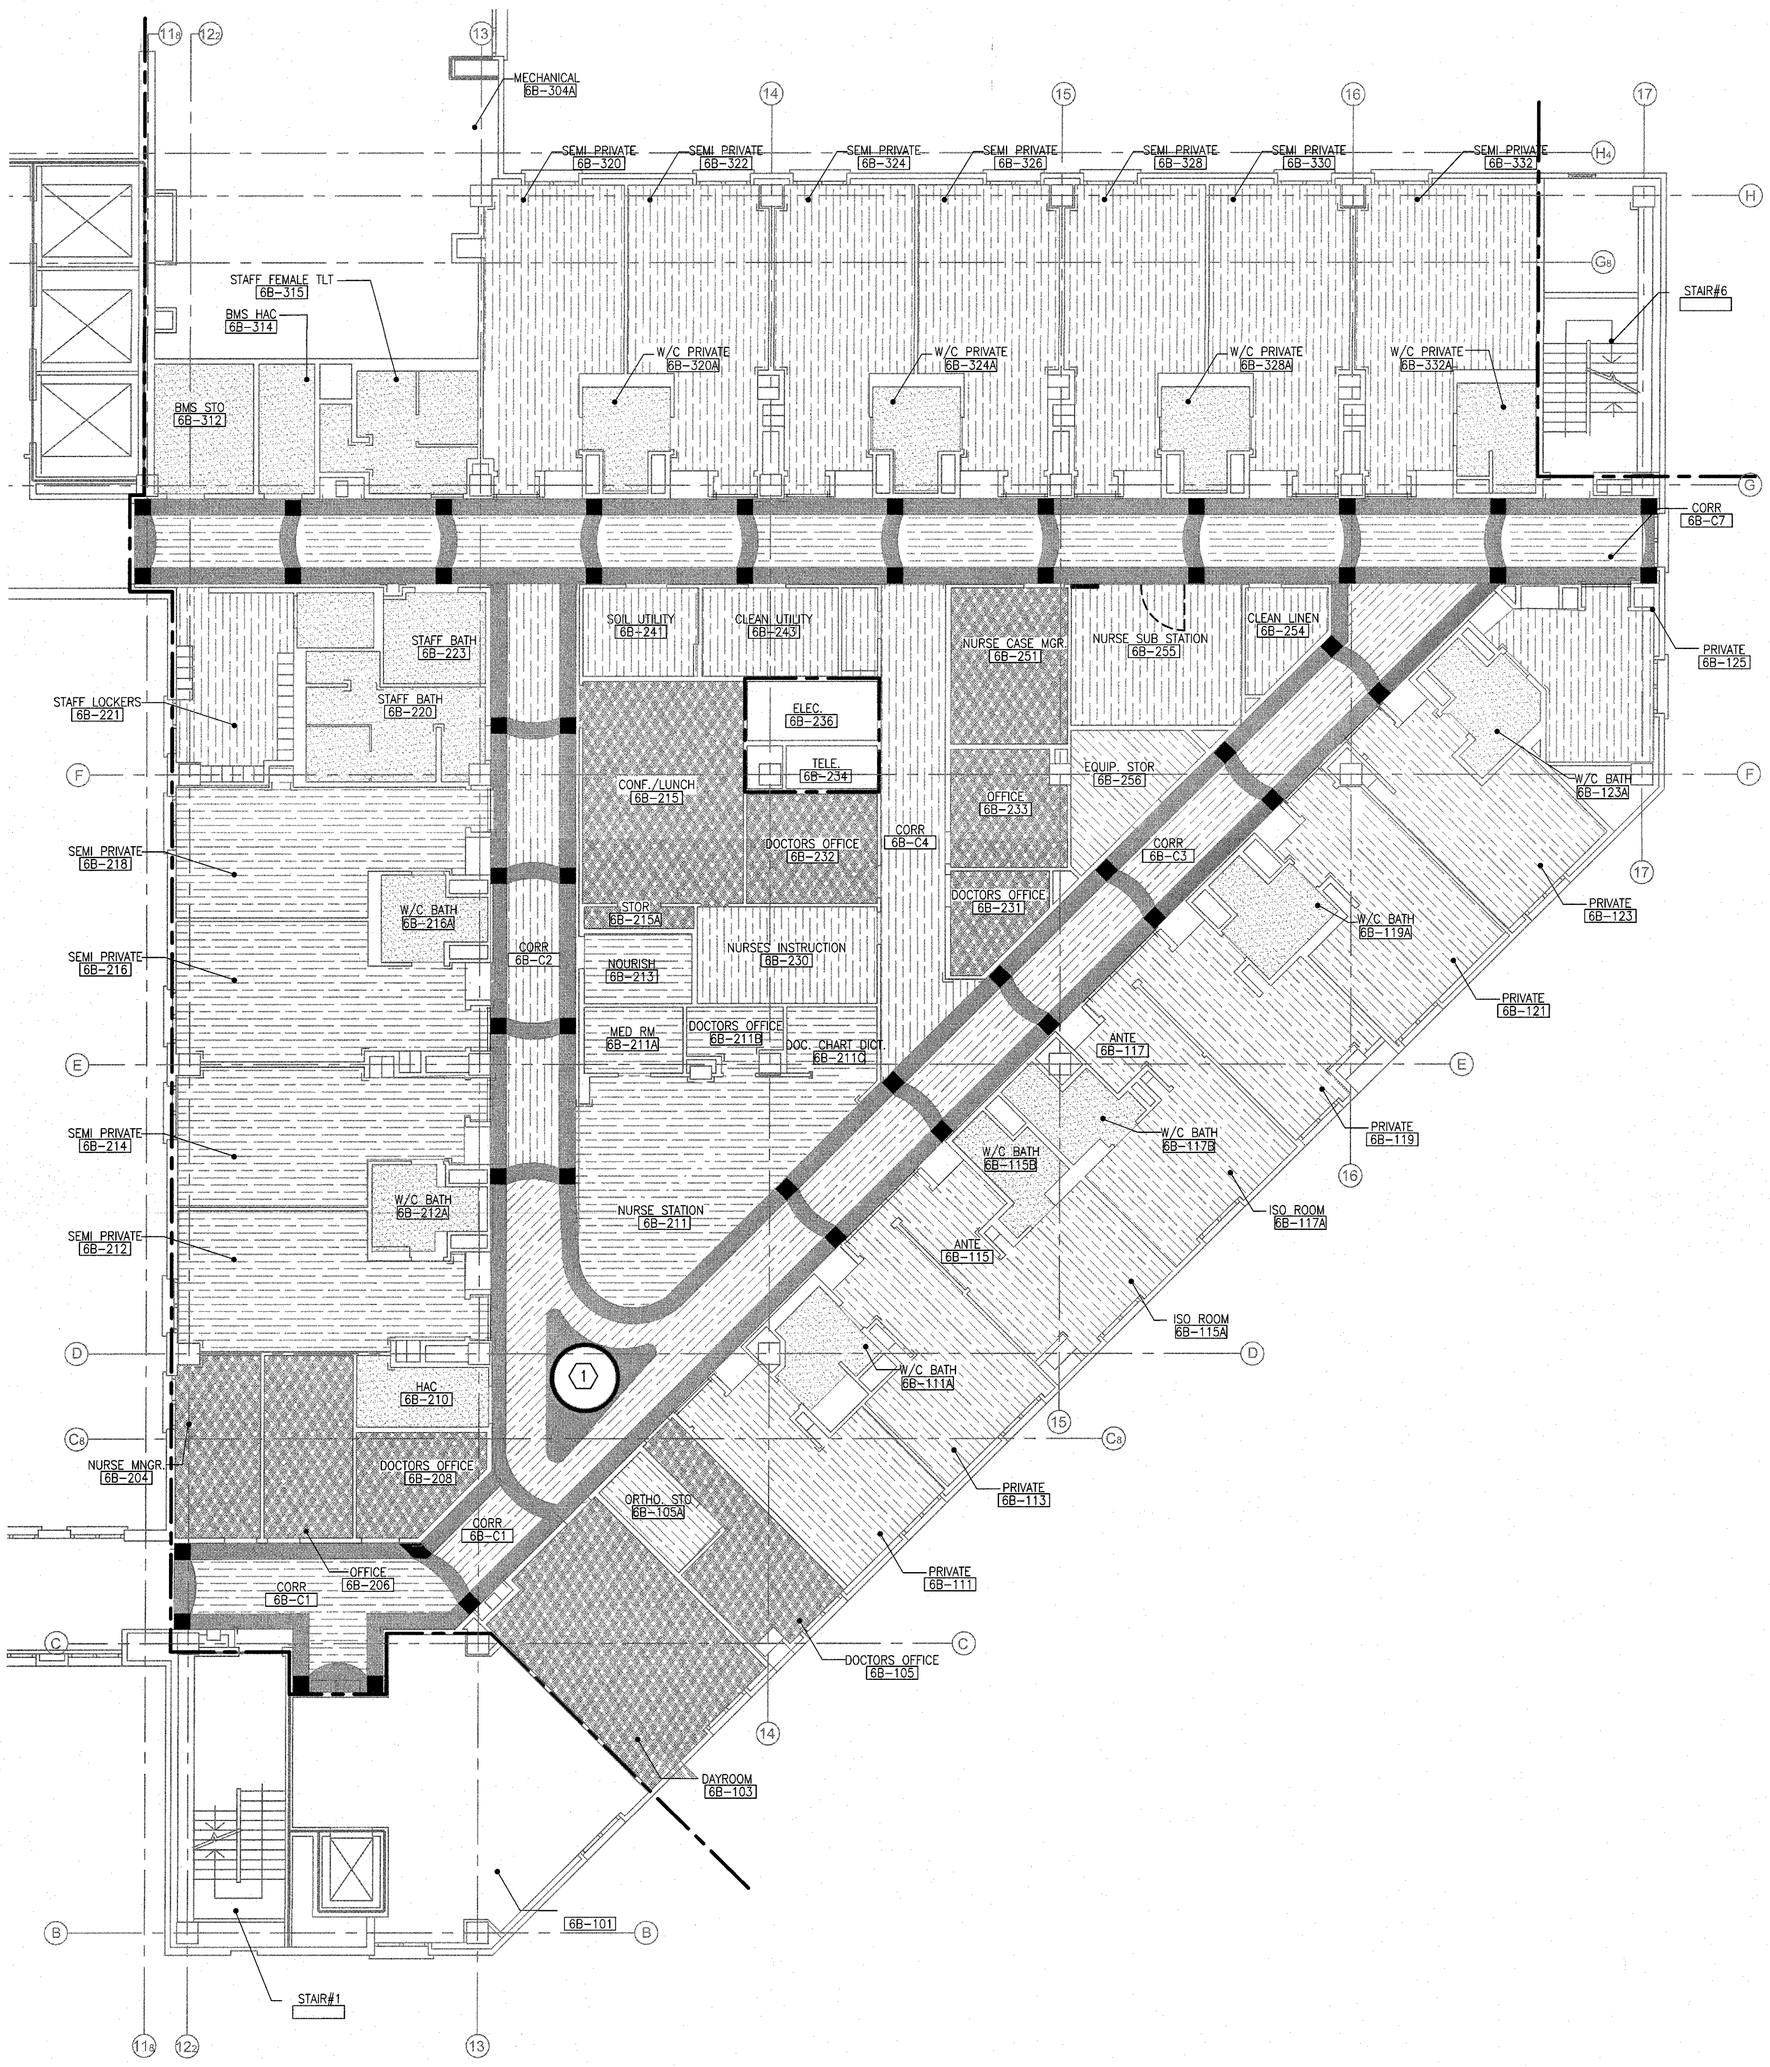

F1 FLOOR FINISH PLAN-6B

1/8" = 1'-0"

NOTES

1. ALL FLOORS TO RECEIVE SELF LEVELING COMPOUND.
2. INSTALL TRANSITIONS AT THRESHOLDS OF ALL FLOOR MATERIAL CHANGES. SEE DETAIL F8-1.AE501 FOR LUXURY VINYL TILE TRANSITION
3. REFER TO 1.AI601 FOR FINISH INFORMATION.

KEYED NOTES

(1) INSTALL VA SEAL IN FLOOR. SEE DETAIL C8 ON THIS SHEET

C8 VA SEAL DETAIL

LEGEND

INSTALL LVT-1 IN THIS AREA

INSTALL LVT-2 IN THIS AREA.

INSTALL EPOXY WITH URETHANE TOPCOAT IN THIS AREA, BASE SHALL BE COVED. SEE DETAIL

INSTALL CPT-1 IN THIS AREA

INSTALL LVT-3 IN THIS AREA

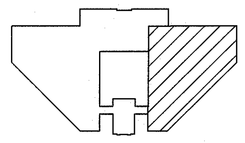

KEYPLAN - NOT TO SCALE

FULLY SPRINKLERED BUILDING
FINAL CONSTRUCTION DOCUMENTS

Revisions	Date

ARCHITECT/ENGINEERS:

PARADIGM
ENGINEERS AND CONSTRUCTORS
9 Oak Drive – Ocala, FL 34472 – PH: 502.339.8511 – www.paradigmuso.com

11 April 2013
BLAINE VAN GANSBEKE LICENSE No 73599 STATE OF FLORIDA PROFESSIONAL ENGINEER

Drawing Title:	FLOOR FINISH PLAN
Approved: Project Director	
Project Title:	A/E DESIGN RENOVATE 6B
Location:	WEST PALM BEACH VAMC 7305 NORTH MILITARY TRAIL, PALM BEACH GARDENS 33410-6400
Date:	03-11-2013
Checked:	BVG
Drawn:	DML
Project Number:	594-12-605
Building Number:	1
Drawing Number:	1.AI101

Office of Construction and Facilities Management

Department of Veterans Affairs

VA FORM 08-6231

\\PARADIGM-PC\Users\Public\Documents\Active Jobs\WP8120\1 - Revit Files - Interior 6b\ACTIVE DRAWINGS\01.AI101 Finish Plan.dwg, 3/11/2013 4:05:08 PM