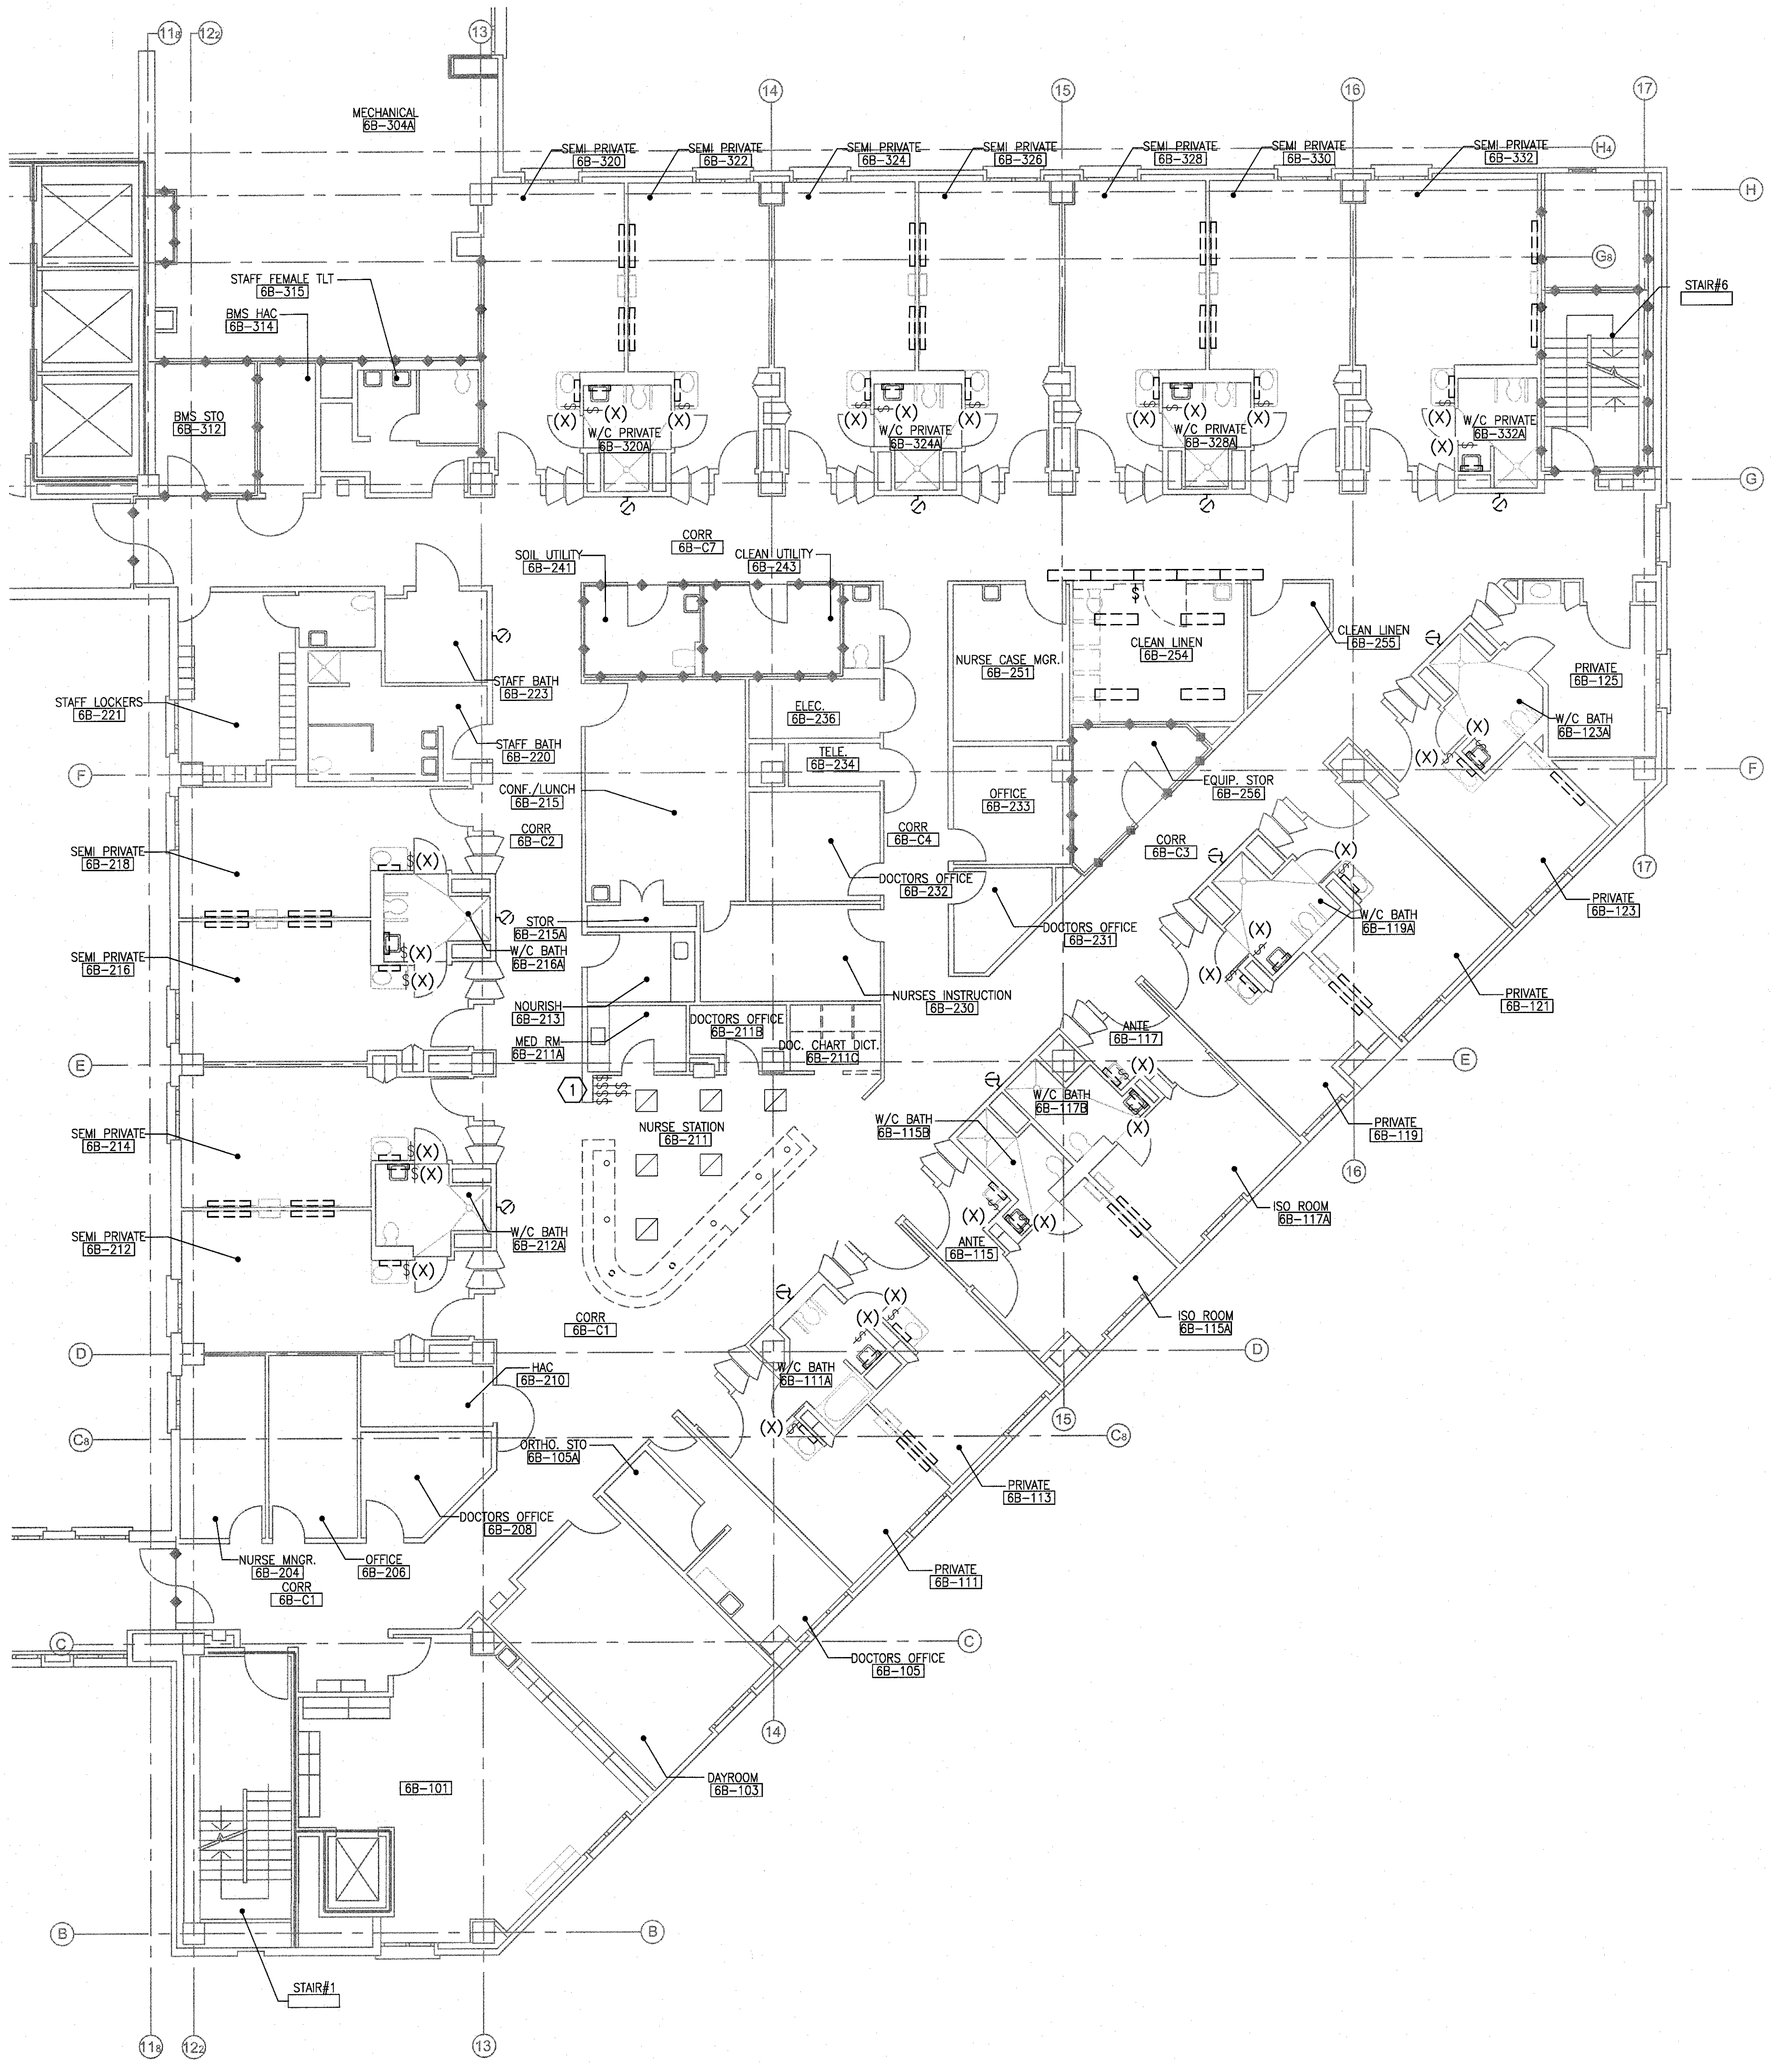

F1 FLOOR PLAN
1/8" = 1'-0"

NOTES

1. REFER TO SHEET 1.E–001 FOR LEGEND, ABBREVIATIONS, AND GENERAL NOTES.

DEMOLITION NOTES

1. ALL ITEMS SHOWN WITH DASHED LINES ARE TO BE REMOVED. CONFIRM EXTENT OF WORK WITH SPECIFICATIONS.
2. ALL CONDUIT AND WIRING FOR THE INDICATED REMOVED EQUIPMENT SHALL BE COMPLETELY REMOVED AND THE CIRCUIT BROUGHT BACK TO THE POINT OF ORIGIN UNLESS INDICATED TO BE REUSED ON THE NEW WORK PLANS.
3. CARE SHOULD BE TAKEN BY ALL CONTRACTORS TO AVOID DAMAGING OR DISTURBING EXISTING CONSTRUCTION. CONTRACTORS SHALL BE RESPONSIBLE FOR MAKING ANY REPAIRS NECESSARY TO RECTIFY DAMAGE AND RESTORE EXISTING CONSTRUCTION TO UNDAMAGED STATE UPON COMPLETION OF WORK AT NO EXPENSE TO OWNER.
4. ALL CONTRACTORS SHALL THOROUGHLY FAMILIARIZE THEMSELVES WITH ALL PROJECT DRAWINGS AND DETAILS PRIOR TO BEGINNING CONSTRUCTION FOR COORDINATION OF ALL DEMOLITION WORK FOR EACH RESPECTIVE TRADE.
5. UNLESS NOTED, OR OTHERWISE SHOWN OR SPECIFIED, ALL MATERIALS AND EQUIPMENT REMOVED OR DEMOLISHED (EXCEPT THAT WHICH IS TO BE SALVAGED OR RELOCATED) AS DIRECTED BY DRAWINGS AND SPECIFICATIONS SHALL BECOME THE PROPERTY OF THE CONTRACTOR AND SHALL BE DISPOSED OF LEGALLY.
6. CONTRACTOR SHALL VISIT THE SITE TO DETERMINE THE SCOPE OF ELECTRICAL DEMOLITION WORK.
7. ELECTRICAL CONTRACTOR SHALL REWORK ALL BRANCH CIRCUITS OR FEEDERS AS REQUIRED TO CONTINUE SERVICE TO ALL UNITS TO REMAIN AND DISCONNECTED FROM SERVICE BY DEMOLITION.
8. REFER TO DEMOLITION DRAWINGS OF OTHER TRADES FOR ADDITIONAL WORK REQUIRED.
9. FIRE ALARM SYSTEM SHALL REMAIN IN OPERATION THROUGHOUT PERIOD OF WORK.
10. COORDINATE ALL DEMOLITION OPERATIONS WITH THE 01 00 00 SPECIFICATION AND THE OWNER AND PROCURE PRIOR APPROVAL FOR ALL DEMOLITION PROCEDURES, INCLUDING BUT NOT LIMITED TO: USE OF BUILDING FACILITIES, PLACEMENT OF DUMPSTERS, REFUSE REMOVAL, AND PHASING.
11. AFTER DEMOLITION, ALL ABANDONED PENETRATIONS SHALL BE PATCHED AND FIRE PROTECTED ACCORDING TO CODE AND SPECIFICATIONS.
12. DEMOLITION NOTATIONS:

    (R) LOCATION OF RELOCATED DEVICE OR EQUIPMENT
    (RR) REMOVE AND RELOCATE EXISTING DEVICE OR EQUIPMENT
    (RX) REMOVE EXISTING DEVICE OR EQUIPMENT
    (X) EXISTING DEVICE OR EQUIPMENT TO REMAIN
    (XR) EXISTING DEVICE OR EQUIPMENT TO BE REMOVED AND REPLACED AT SAME LOCATION

KEYED NOTES

(1) LIGHTING CONTROLS TO REMAIN.

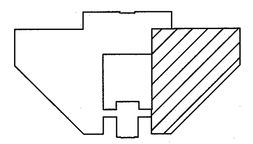

KEYPLAN - NOT TO SCALE

FULLY SPRINKLERED BUILDING
FINAL CONSTRUCTION DOCUMENTS

Revisions	Date

ARCHITECT/ENGINEERS:

PARADIGM
ENGINEERS AND CONSTRUCTORS
9 Oak Drive - Ocala, FL 34472 - PH: 502.339.8511 - www.paradigmusa.com

BLAINE VAN GANSBEKE LICENSE No 73599 STATE OF FLORIDA PROFESSIONAL ENGINEER
11 March 2013

Drawing Title: ELECTRICAL DEMOLITION PLAN

Approved: Project Director

Project Title: A/E DESIGN RENOVATE 6B

Location: WEST PALM BEACH VAMC
7305 NORTH MILITARY TRAIL, PALM BEACH GARDENS 33410-6400

Date: 03-11-2013 | Checked: BVG | Drawn: MPS

Project Number: 594-12-605

Building Number: 1

Drawing Number: 1.ED101

Office of Construction and Facilities Management

Department of Veterans Affairs

VA FORM 08-6231

I:\PARADIGM\PC\Users\Public\Documents\Active Jobs\WPB1201 - West Palm - Historic BHA\TIME DRAWINGS\1.ED101.dwg, 3/7/2013 8:55:15 AM