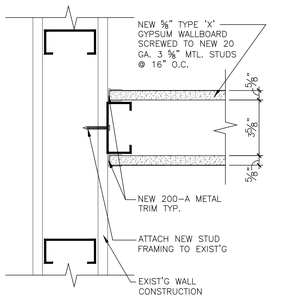

A A-602 NEW TO EXISTING TYP. WALL DETAIL 3" = 1'-0"

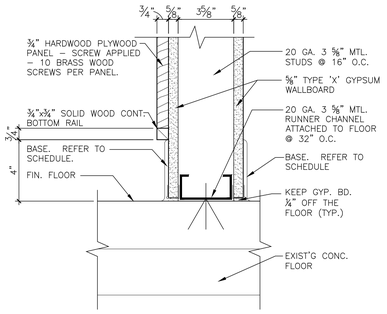

B A-602 C.T. BASE DTL. 3" = 1'-0"

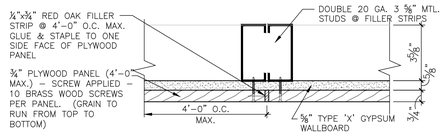

C A-602 WAINSCOT DTL. 3" = 1'-0"

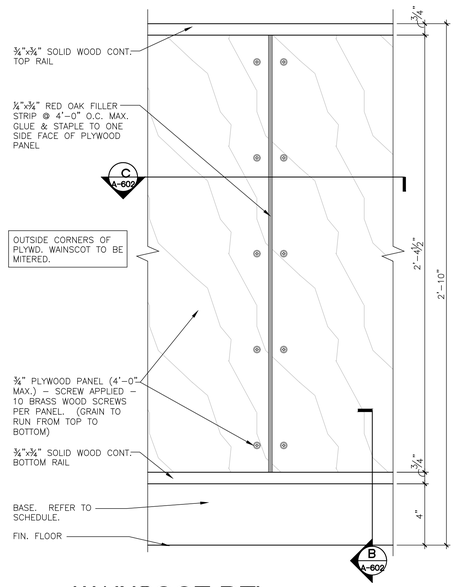

D A-602 WAINSCOT DTL. 3" = 1'-0"

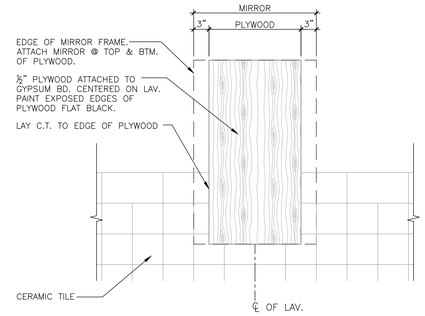

E A-602 MIRROR ANCHOR DTL. 1" = 1'-0"

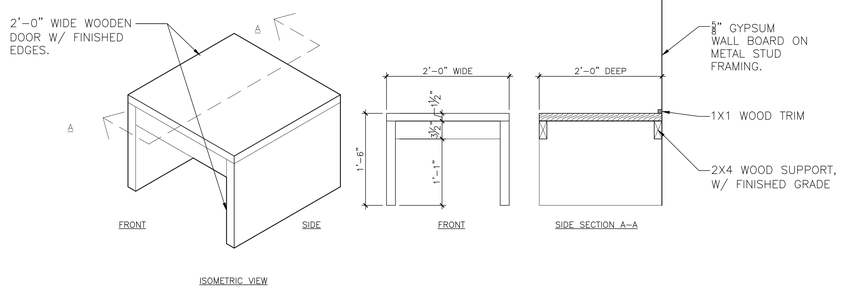

F A-602 WOODEN SEAT - AT EXAM ROOMS 1" = 1'-0"

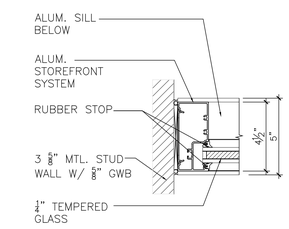

G A-602 JAMB 3" = 1'-0"

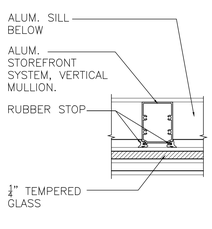

H A-602 VERTICAL MULLION 3" = 1'-0"

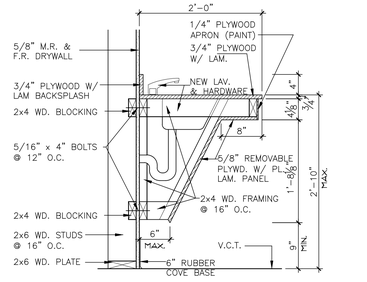

I A-602 SINK APRON 1" = 1'-0"

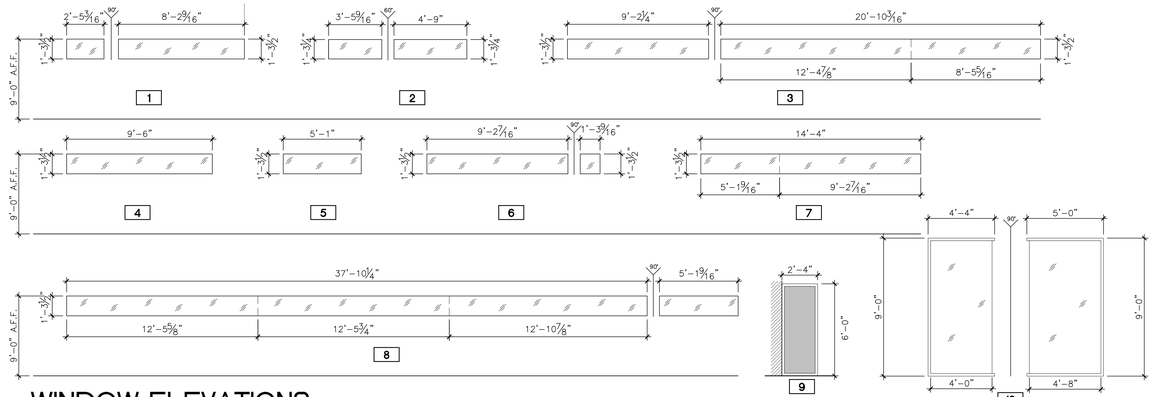

WINDOW ELEVATIONS 1/4" = 1'-0"

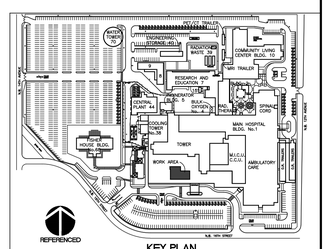

FINAL SUBMITTAL

CHANGES FOR AMENDMENT	2/07/2017
-	-
-	-
-	-
-	-
-	-
-	-
-	-
-	-
Revisions:	Date

CONSULTANTS:

STATE OF FLORIDA · PAT STROLLO · NO. 5105 · REGISTERED ARCHITECT · 2/7/17

ARCHITECT/ENGINEERS:

DEANE + STROLLO, LLC
718 Virginia Drive
Orlando, FL. 32803
T: (407) 423-5355 F: (407) 422-5994

ENGLEY - BROOKS ENGINEERING
1324 E. 24th Street - Sanford, FL. 32771
T: (407) 808-8344 F: (407) 540-9403

Drawing Title: DETAILS

Approved: Project Director

Project Title: REPURPOSE EXISTING SPACE TO EXPAND WOMEN'S CLINIC FIRST FLOOR BLDG 1

Location: 1201 NW 16th ST, MIAMI, FL.

Date: JUNE 28, 2016 | Checked: JS, KS | Drawn: GC, YS

Project Number: 546-15-105

Building Number: 1

Drawing Number: A-602

Dwg. 14 of -

Office of Construction and Facilities Management

Department of Veterans Affairs

VA FORM 08-6231