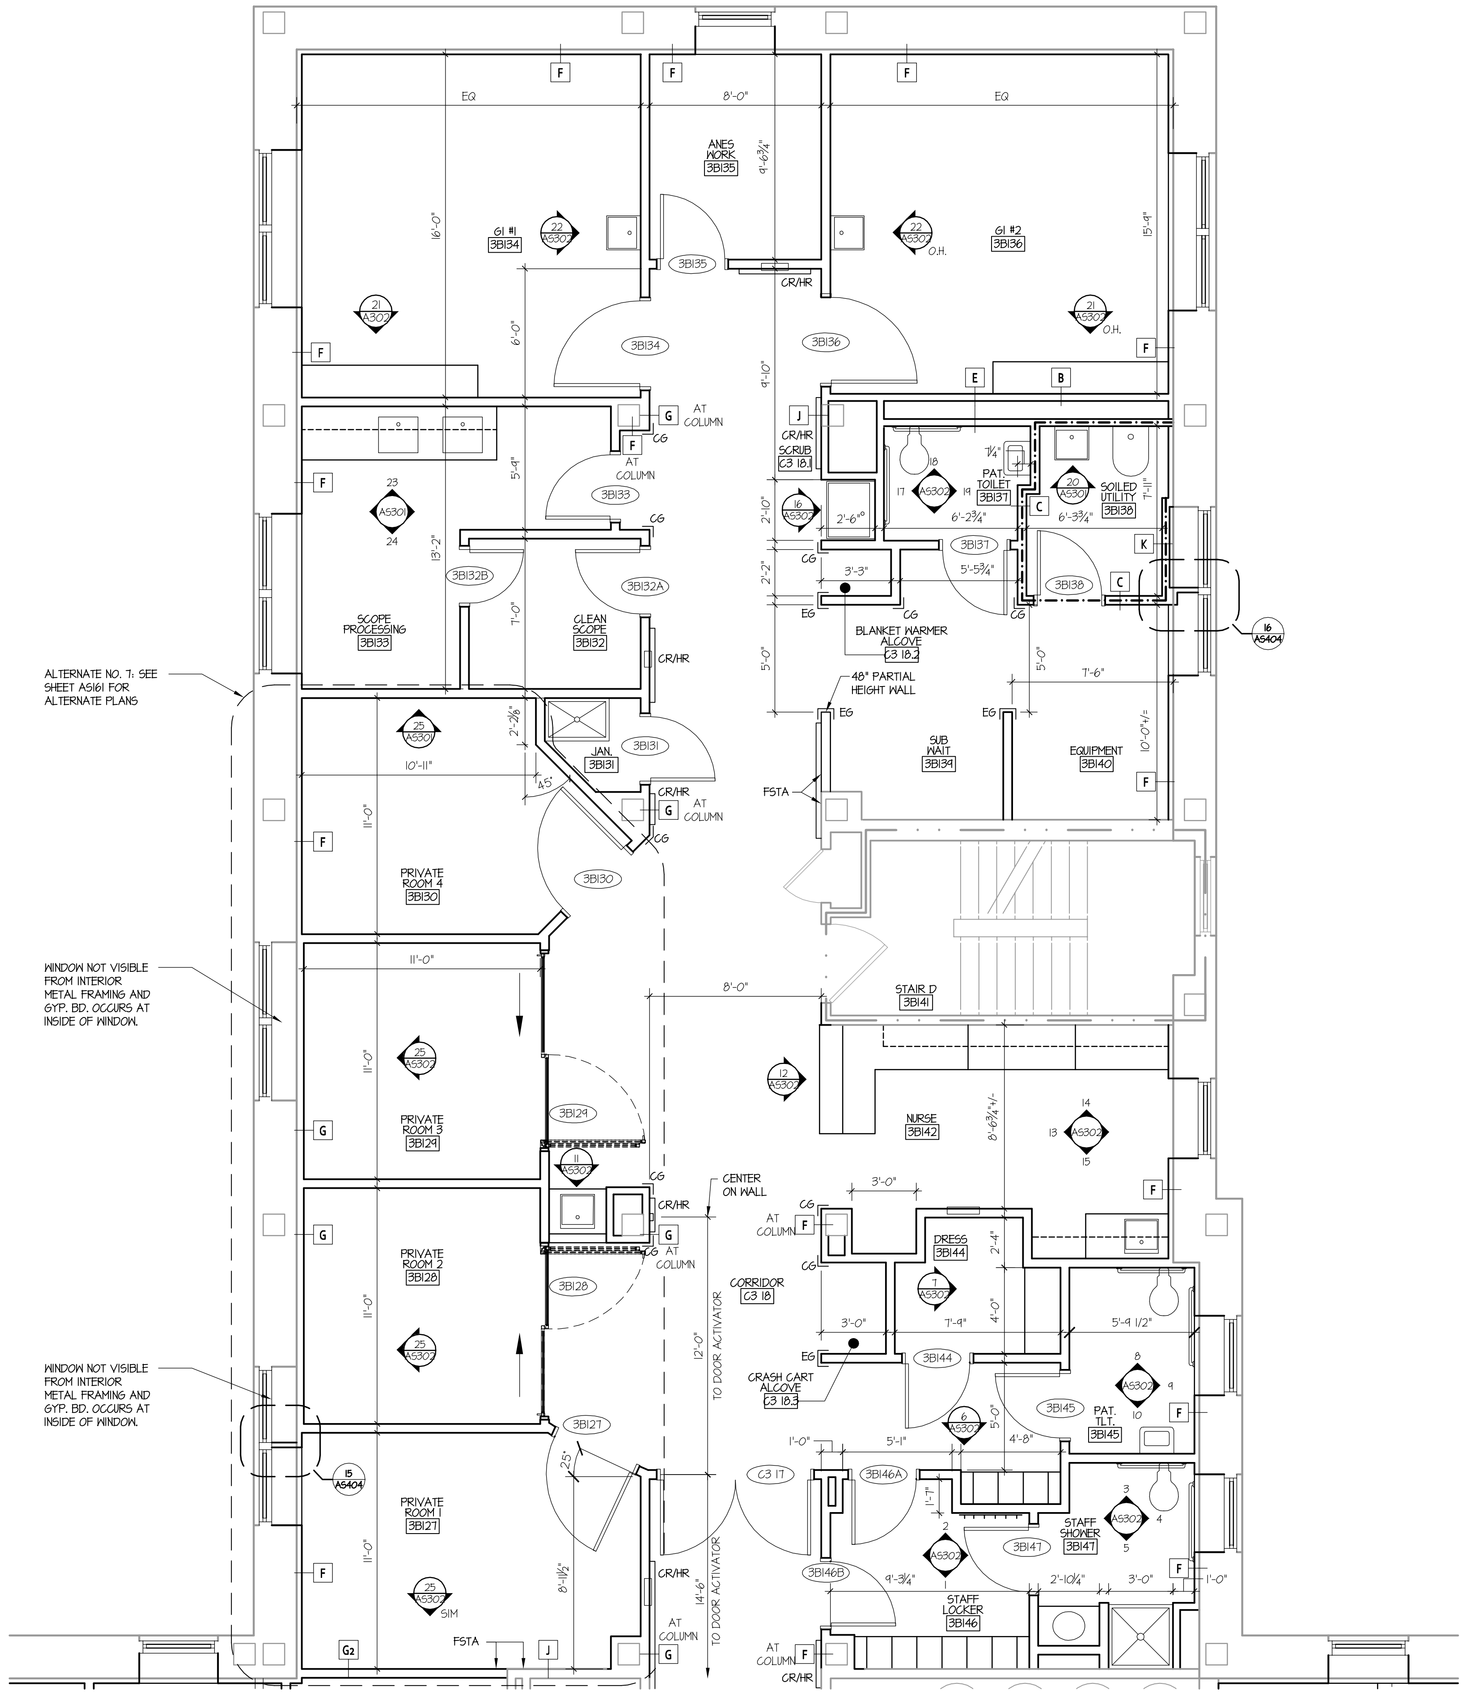

1 AS102 PARTIAL PLAN - 3RD FLOOR
1/4" = 1'-0"

NORTH

KEY PLAN
NOT TO SCALE

JOHN T. RADELET No. 2709 REGISTERED ARCHITECT STATE OF WEST VIRGINIA

REVISIONS:	DATE

DEPT. OF VETERANS AFFAIRS
LOUIS A. JOHNSON VAMC
CLARKSBURG, WV 26301

RADELET McCARTHY POLLETTA
300 First & Market Building
100 First Avenue
Pittsburgh, PA 15222
T. 412.471.4445 F. 412.471.2881
www.radeletmccarthy.com
Architects and Interior Designers

APPROVED: DIRECTOR	APPROVED: CHIEF FMS	DRAWING TITLE: PARTIAL FLOOR PLAN – 3RD FLOOR	PROJECT TITLE: MODERNIZE AMBULATORY SURGERY	DATE: 4/22/2010	DEPARTMENT OF VETERANS AFFAIRS
APPROVED: ASSOCIATE DIRECTOR	APPROVED: ASSISTANT CHIEF FMS			SCALE: 1/4" = 1'-0"	
APPROVED: CHIEF OF STAFF		VA PROJECT NO.: 540-310 / ARCH. PROJECT NO.: 09050 / DESIGNED BY: / DRAWN BY: / CHECKED BY:		DRAWING NO.: AS102	
APPROVED: CHIEF OF SURGERY		BUILDING NO.: / AUTOCAD FILE NAME: B:\Projects\VA Clarksburg, WV 09050 Modernize Ambulatory Surgery\Drawings\AS100 PARTIAL FLOOR PLANS.dwg	LOCATION: VAMC CLARKSBURG, WV	SHEET 13 OF 65	