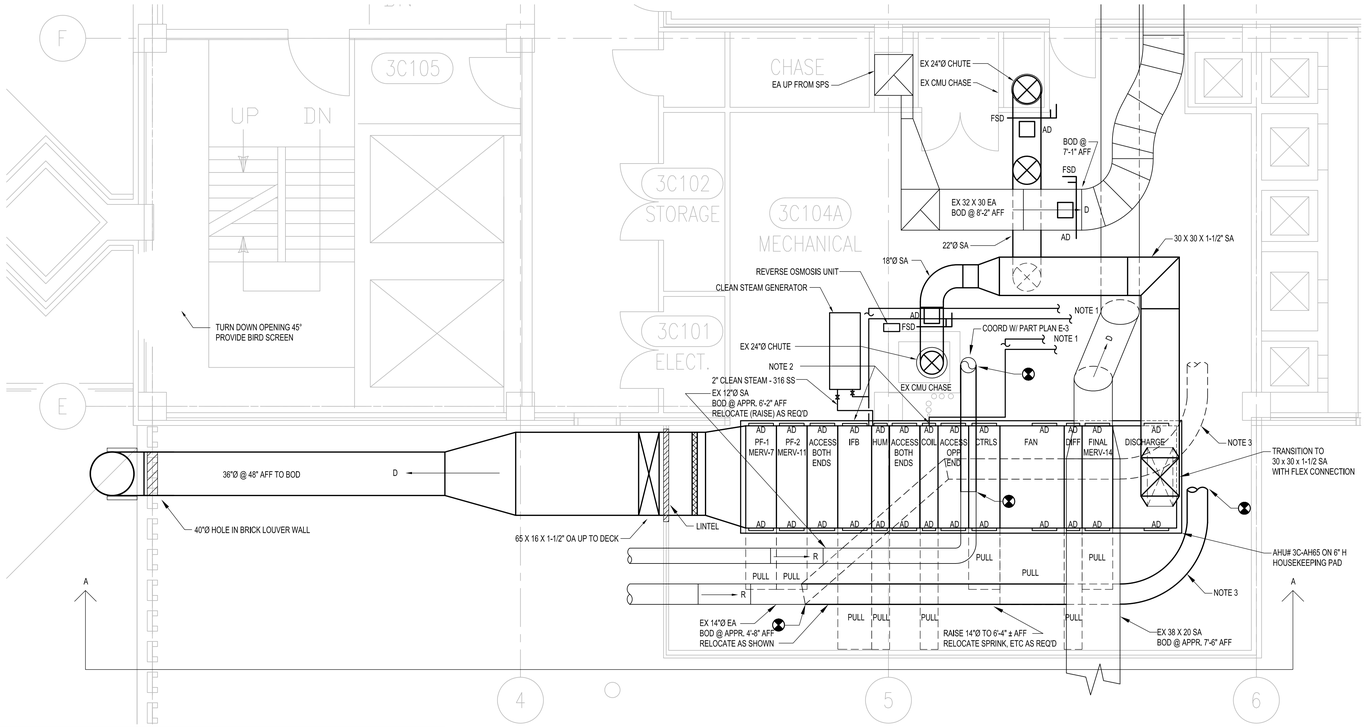

E1 3RD LEVEL EQUIPMENT ROOM PART PLAN – NEW WORK
1/4" = 1'-0"

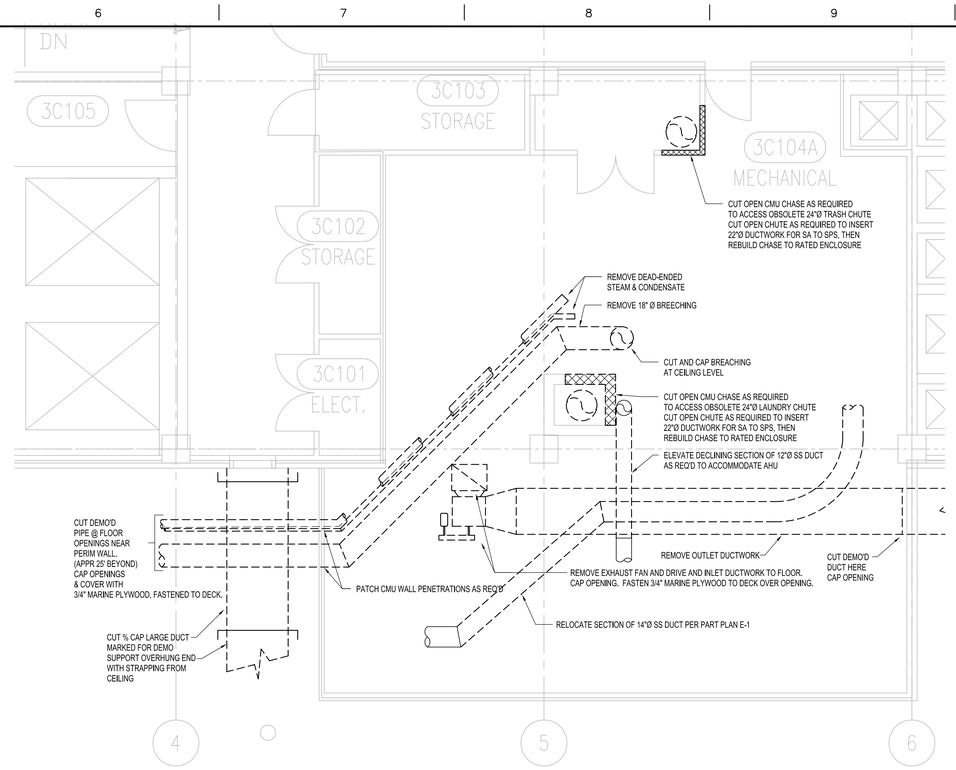

E3 3RD LEVEL EQUIPMENT ROOM PART PLAN – DEMOLITION
1/4" = 1'-0"

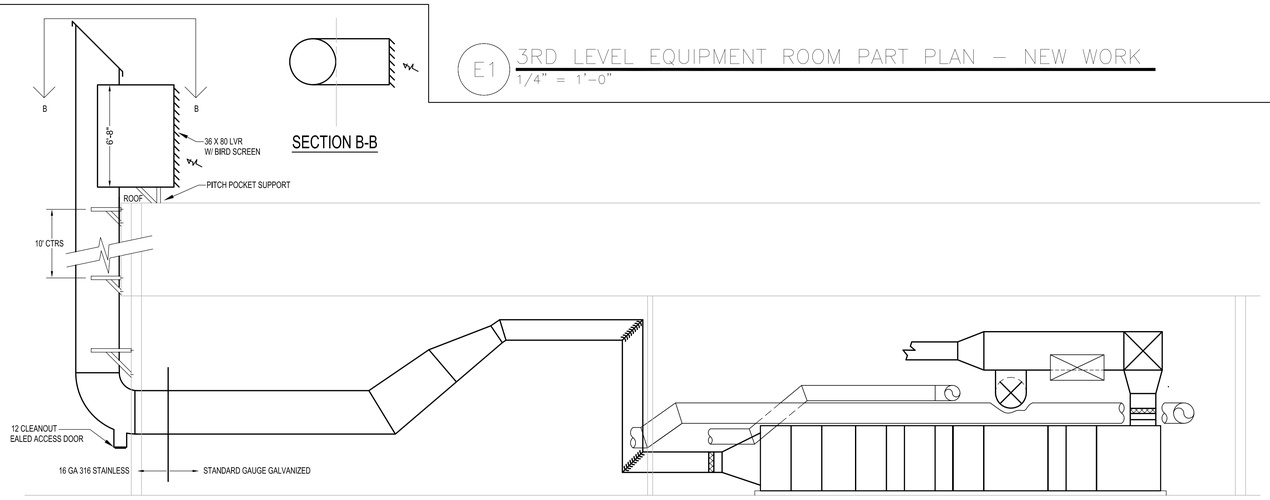

E2 3RD LEVEL EQUIPMENT ROOM PART PLAN – SECTION AA
1/4" = 1'-0"

GENERAL NOTES:

1. AIR HANDLER FAN CAPACITY SHALL BE MODULATED BY AIR HANDLER CONTROLLER TO MAINTAIN CONSTANT VOLUME AS FILTER DIFFERENTIAL PRESSURE INCREASES.

SHEET NOTES:

DRAWING NOTES - PART PLAN E1

1. CONNECT 2-1/2" STEAM & 1" CONDENSATE, PLUS 3" CHS/R TO EXISTING 3RD LEVEL SUPPLIES / RETURNS PER OWNER'S DIRECTIONS. PROVIDE ALLOWANCE OF 100-FT & (4) 90° TURNS PER CONNECTION. CONNECT STEAM TO CLEAN STEAM GENERATOR AND IFB COIL.
2. MAKE COIL CONNECTIONS ON OPPOSITE SIDE OF AHU.
3. DUCT LOCATIONS (BEFORE AND AFTER) ARE APPROXIMATE. INTENT IS TO RAISE DUCT EHOUGH FOR WALKING CLEARANCE AROUND AHU.

LEGEND:

AD - ACCESS DOOR
AFF - ABOVE FINISHED FLOOR
BOD - BOTTOM OF DUCT
EA - EXHAUST AIR
FSD - FIRE & SMOKE DAMPER
LVR - LOUVER
OA - OUTSIDE AIR
SA - SUPPLY AIR
Ø - DIAMETER

⧓ - CONNECT TO EXISTING

100% ISSUED FOR CONSTRUCTION
COMPLETION ITEM NO. 3
FULLY SPRINKLERED

Revisions	Date

Dept. of Veterans Affairs
Medical Center
1670 Clairmont Road
Decatur, Georgia 30033

Professional Seal

ARCHITECT/ENGINEERS:

VETERAN ENGINEERING GROUP, INC.
4411 Suwanee Dam, Ste. 230, Suwanee, GA 30024

Smith Carter ARCHITECTURE ENGINEERING PLANNING
1123 Zonolite Road, Suite 25, Atlanta, GA 30306

Drawing Title: PART 3RD FLOOR/13TH FLOOR ROOF - NEW WORK

Approved Project Director:

Project Title: RENOVATION OF EXISTING STERILE PROCESSING SERVICE (SPS)

Location: VAMC, DECATUR, GA.

Date: FEBUARY 24, 2012 | Checked: XX | Drawn: XX

Project Number: 508-10-113
Building Number: 1
Drawing Number: M103
Dwg. 16 of 27

Office of Facilities Management
Department of Veterans Affairs

VA FORM 08-6231, OCT 1978