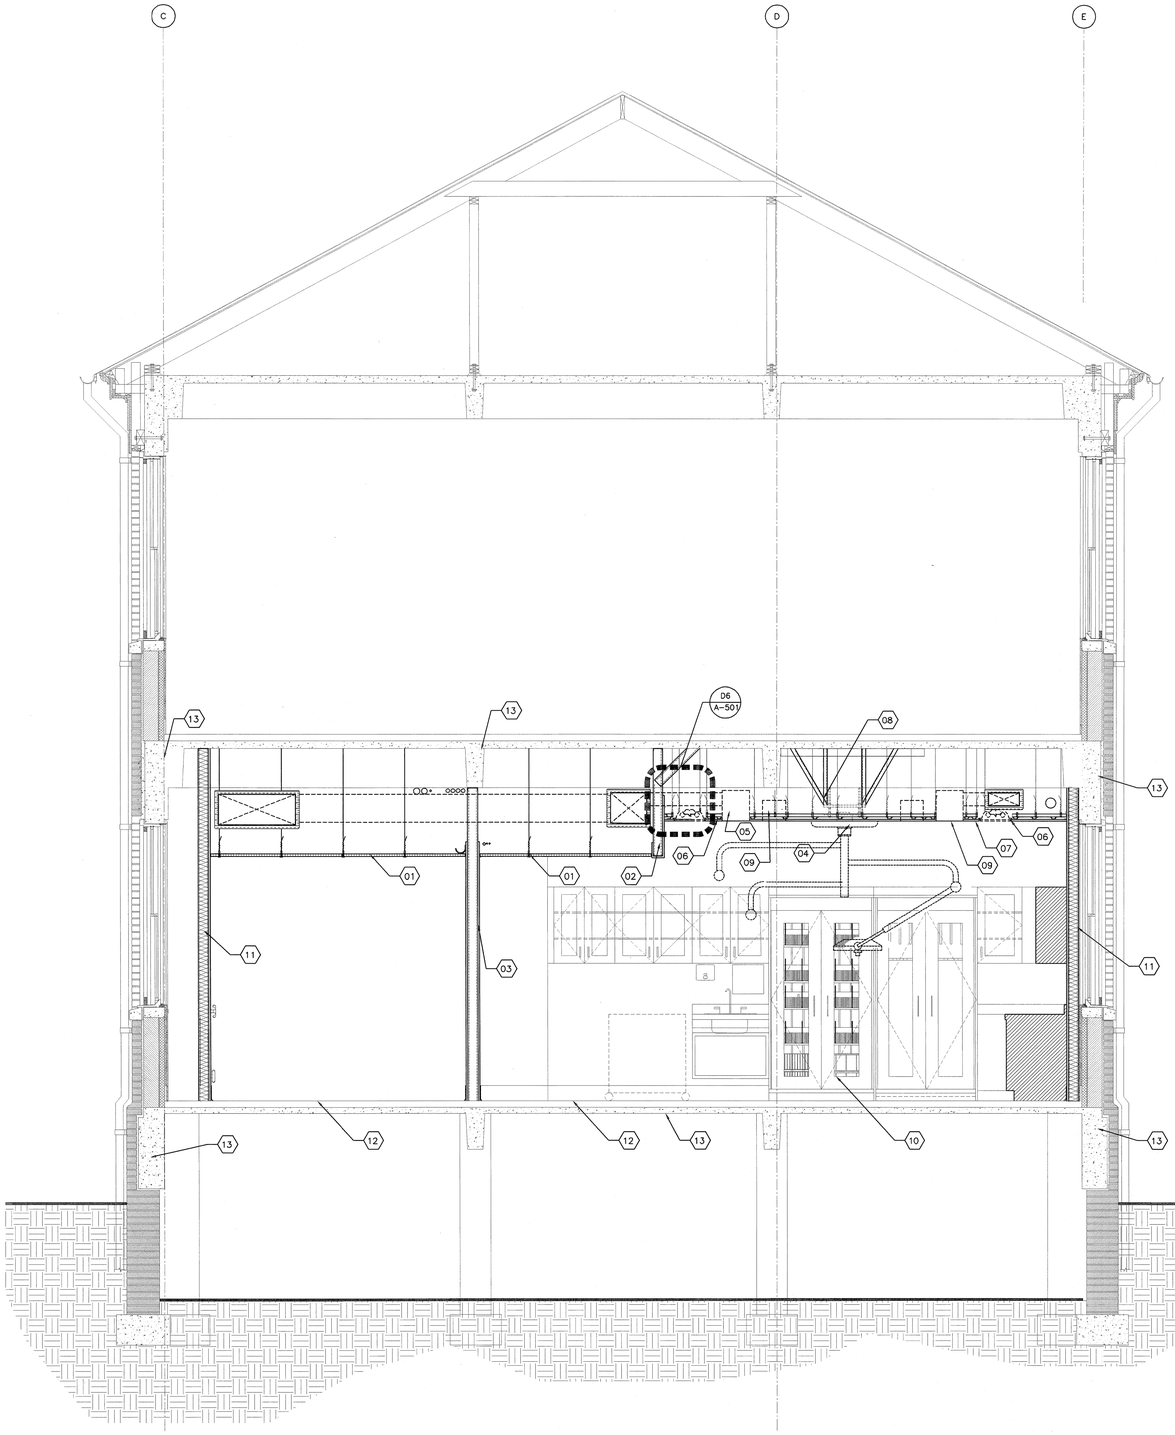


F1 BUILDING SECTION AT PROCEDURE ROOM
1/2" = 1'-0"
2' 1' 0' 2'

## SHEET KEYNOTES (X)

01. ACOUSTICAL LAY IN CEILING SYSTEM.
02. PAINTED GYPSUM BOARD SOFFIT.
03. SMOKE TIGHT PARTITION AS SCHEDULED.
04. ENDOSCOPIC BOOM WITH LIGHT, MONITOR, MEDICAL GAS, AND VIDEO/POWER PROVIDED BY OWNER AND INSTALLED BY CONTRACTOR.
05. LAMINAR FLOW DIFFUSER BEYOND, SEE MECHANICAL DRAWINGS.
06. LIGHT FIXTURES, SEE ELECTRICAL DRAWINGS.
07. SUSPENDED GYPSUM BOARD CEILING ON HAT CHANELS.
08. STRUCTURAL SUPPORT FOR BOOM, REFER TO STRUCTURAL DRAWINGS FOR DETAIL.
09. RECESSED LED LIGHT BEYOND, SEE ELECTRICAL DRAWINGS.
10. CASEWORK BEYOND, SEE CASEWORK ELEVATIONS.
11. PARTITION AS SCHEDULED.
12. FLOOR AND BASE AS SCHEDULED.
13. EXISTING STRUCTURE.

## COORDINATION DRAWINGS

THE MECHANICAL CONTRACTOR SHALL TAKE THE LEAD IN PREPARATION OF COORDINATION DRAWINGS. SUCH DRAWINGS SHALL BE ARRANGED AND DESIGNED THROUGH AND FROM COORDINATION WITH ALL OTHER MAJOR AND MINOR SUBCONTRACTORS AND THE GENERAL CONTRACTOR. PROVIDE PLAN VIEWS, SECTIONS AND ELEVATIONS AS REQUIRED TO FULLY COORDINATE ALL NEW WORK WITH ITSELF AND EXISTING CONDITIONS. DRAW TO SCALE (AT NOT LESS THAN 3/8" = 1'-0"). DRAWINGS SHALL SHOW, BUT NOT BE LIMITED TO: ALL WALL RATINGS; ALL DUCTWORK; ALL AIR DISTRIBUTION; MECHANICAL EQUIPMENT; MECHANICAL PIPING; FIRE PROTECTION PIPING; ALL PLUMBING PIPING; CABLE TRAYS (WITH ELEVATIONS NOTED); LIGHTING FIXTURES (WHEN CEILING MOUNTED); CEILING GRID AND CEILING HEIGHT; MAJOR BEAMS AND JOISTS (WITH ELEVATIONS MARKED); FIRE ALARM DEVICES AND SPEAKERS (WHERE CEILING MOUNTED); ELECTRICAL CONDUITS LARGER THAN 2-INCH DIAMETER; ELECTRICAL BUSWAY AND REQUIRED CLEARANCES; EQUIPMENT PROVIDED BY OTHERS THAT PROTRUDE INTO CEILING CAVITIES OR IMPEDE THE LOCATION OR ACCESS TO ABOVE CEILING PIPING, DUCTWORK OF OTHER EQUIPMENT. SECTIONS SHALL BE CUT THROUGH AREAS SHOWING MATERIALS AND SYSTEMS OF ALL CONTRACTS. IF THERE ARE ANY OUTSTANDING ISSUES THAT CANNOT BE RESOLVED, CONSULT WITH THE ARCHITECT AND/OR ENGINEER (THROUGH THE VA COTR) FOR GUIDANCE AND MAKE CORRECTIONS IN ACCORDANCE WITH DIRECTIONS GIVEN. IT IS IMPORTANT TO NOTE THAT FABRICATION CANNOT BEGIN UNTIL COORDINATION DRAWINGS HAVE BEEN APPROVED. ANY MATERIAL, EQUIPMENT, SYSTEMS, ETC., PROCUREMENT OR INSTALLATION COMMENCED PRIOR TO APPROVAL IS TAKEN AT THE CONTRACTORS OWN RISK AND MAY HAVE TO BE MODIFIED, MOVED AND/OR RECONFIGURED AT THE CONTRACTORS COST.

100% SUBMITTAL

| REVISION NO. | REVISION DESCRIPTION | By | Date |
|---|---|---|---|
| | | | |

Revisions

Department of Veterans Affairs
Medical Center
1826 Veterans Blvd.
Dublin, Ga. 31021

DANIEL C. SALTRICK — REGISTERED ARCHITECT — 8867 — North Carolina — INC. — 2011
SEAL


Architect/Engineer Address
Harrell, Saltrick & Hopper
Design & Management Solutions for the Built Environment
151 LOCUST STREET, SUITE #1
AVONDALE ESTATES, GA 30002
P 704.814.1325
F 704.321.0833
WWW.HSHPC.COM


COPYRIGHT © 2011 HARRELL SALTRICK & HOPPER, PC

HSH PROJECT # 10004

| Recommended Approvals: | |
|---|---|
| 1. MEDICAL DIRECTOR | 6. OPERATIONS SERVICE LINE MANAGER |
| 2. ASSOCIATE DIRECTOR | 7. INFECTION CONTROL SAFETY MANAGER |
| 3. CHIEF OF STAFF | 8. SAFETY MANAGER |
| 4. ASSOC. DIRECTOR | 9. GENERAL ENGINEER |
| 5. SERVICE LINE MGRS. | 10. COTR |

Drawing Title: BUILDING SECTION

Project Title: RENOVATE 13A FOR ENDOSCOPY SUITE

FULLY SPRINKLERED

Date: June 10, 2011
Project Number: 557-10-108
Drawn: MJF
Building Number: MJF
AutoCAD File Name:
Checked:
Reviewed:
Const. Contract No.:
DRAWING No. A-302

Veterans Affairs

three inches = one foot
one and one half inches = one foot
one inch = one foot
three quarters inch = one foot
one half inch = one foot
three eighths inch = one foot
one quarter inch = one foot
one eighth inch = one foot