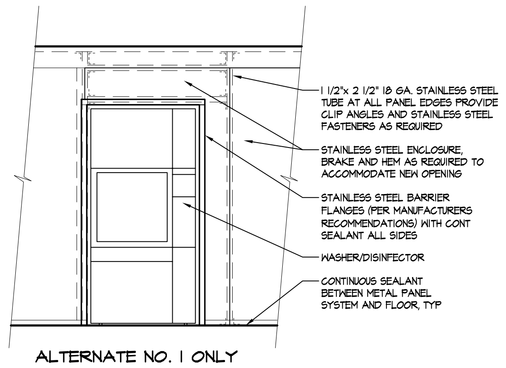


ALTERNATE NO. 1 ONLY

3 A2.2 **INTERIOR ELEVATION**
SCALE: 3/8" = 1'-0"

**LEGEND:** SYMBOLS MAY VARY. NOT ALL CEILING MOUNTED ITEMS ARE INDICATED, SEE MEP DRAWINGS

DIFFUSER

EXHAUST FAN

FLUORESCENT LUMINAIRE

CEILING MOUNTED LUMINAIRE

ACCESS PANEL
VERIFY HINGE SIDE

**FLOOR AND REFLECTED CEILING PLAN NOTES:**

1. ALL FINISHED CEILING ELEVATION ARE APPROXIMATE, MATCH EXISTING ELEVATIONS, FIELD VERIFY.
2. PATCH AND PREP ALL FLOOR SURFACES AS REQUIRED TO ACCOMMODATE NEW FLOORING FINISHES. USE SELF LEVELING OR FEATHERING UNDERLAYMENT AS REQUIRED.
3. GWB CEILINGS. 5/8" MOLD AND MOISTURE RESISTANT GYPSUM WALL BOARD ON CEILING SUSPENSION SYSTEM (SEE SPECIFICATIONS) UNLESS NOTED OTHERWISE.
4. REINSTALL ALL FIXED AND MOVABLE EQUIPMENT CARTS, TABLES, ETC. THAT WERE REMOVED AS PART OF THE DEMOLITION (ALL ITEMS NOT REFERENCED). TYPICAL IN ALL AREAS OF WORK.
5. REINSTALL EXISTING WASHER/DISINFECTOR AS PART OF BASE BID. INSTALL NEW WASHER/DISINFECTOR IF ALTERNATE NO. 1 IS ACCEPTED.
6. REINSTALL METAL WALL AND DOOR PANELS ADJACENT TO AND ON EACH SIDE OF EQUIPMENT IN ALL AREAS OF WORK REMOVED AS PART OF DEMOLITION. PROVIDE NEW ANCHORS, SCREWS ETC. AS REQUIRED. REMOVE RUST TO BEAR METAL, PRIME AND PAINT, COLOR TO MATCH EXISTING.
7. PROVIDE CONTINUOUS BEAD OF SEALANT BETWEEN METALS AND FLOOR, TYPICAL EACH SIDE.
8. ADJUST CEILING ELEVATION AS REQUIRED TO ACCOMMODATE DUCTWORK (NOT REFERENCED), TYPICAL.
9. PROVIDE NEW FLOORING BELOW AND ADJACENT TO ALL EQUIPMENT, TYPICAL.
10. NOT ALL ACCESS PANELS INDICATED ON DRAWINGS, PROVIDE ADDITIONAL PANELS WHERE REQUIRED.

## INTERIOR COLOR KEY

| HIGH-BUILT GLAZED COATING (SPECIAL COATING (SC-) | | |
|---|---|---|
| CODE | MFG. | COLOR/ # |
| SC-1 | SHERWIN WILLIAMS | - |
| **PAINT (P-1)** | | |
| CODE | MFG. | COLOR/ # |
| P-1 | SHERWIN WILLIAMS | MATCH EXISTING COLOR |
| **ACOUSTIC CEILING (AC-1)** | | |
| CODE | MFG. | TYPE/COLOR |
| AC-1 | USG CLEAN ROOM CLIMA PLUS CLASS 100 SQUARE PANEL W/ USG DONN DXL 15/16" GRID | WHITE, SEE PLAN FOR SIZE |
| **RESINOUS FLOORING AND BASE (RF-1)** | | |
| CODE | MFG. | COLOR |
| RF-1 | STONHARD OR EQUAL | TBD |

## ROOM FINISH SCHEDULE

| ROOM NO | ROOM NAME | FLOOR | BASE | WALLS N FINISH | WALLS E FINISH | WALLS S FINISH | WALLS W FINISH | CEILING MATERIAL | CEILING HEIGHT | CEILING FINISH | NOTES |
|---|---|---|---|---|---|---|---|---|---|---|---|
| 100 | CHANGE | EXISTING | EXG | EXG | EXG | EXG | EXG | GWB | ME | SC-1 | - |
| 100A | CORRIDOR | EXISTING | EXG | EXG | EXG | EXG | EXG | AC-1 | ME/VARIES | | |
| 100B | CORR | EXISTING | EXG | EXG | EXG | SC-1 | EXG | GWB | ME/VARIES | SC-1 | |
| 101 | DECONTAMINATION | RF-1 | RF-1 | EXG | EXG | EXG | EXG | GWB | ME | SC-1 | |
| 102 | WASH | RF-1 | RF-1 | EXG | EXG | EXG | EXG | GWB | ME | SC-1 | |
| 103 | CLEAN | RF-1 | RF-1 | SC-1 | EXG | EXG | EXG | GWB | ME | SC-1 | |
| 103A | CRAWL | EXISTING | EXG | EXG | EXG | EXG | EXG | EXG | EXG | EXG | |
| 104 | STOR | EXISTING | EXG | EXG | EXG | EXG | EXG | EXG | EXG | EXG | |
| 105 | ACCESS | EXISTING | EXG | EXG | EXG | EXG | EXG | GWB | ME | SC-1 | |
| 106 | PACK | RF-1 | RF-1 | SC-1 | EXG | EXG | EXG | GWB | ME/VARIES | SC-1 | |
| 107 | MECHANICAL | EXISTING | EXG | EXG | EXG | P-1 | EXG | EXG | EXG | EXG | |
| 107A | MECHANICAL | EXISTING | EXG | P-1 | EXG | EXG | EXG | EXG | EXG | EXG | |
| 108 | STORAGE | EXISTING | EXG | EXG | EXG | EXG | EXG | GWB | ME | SC-1 | |
| 109 | STORAGE | EXISTING | EXG | EXG | EXG | EXG | EXG | AC-1 | ME | | |
| 110 | OFFICE | EXISTING | EXG | EXG | EXG | EXG | EXG | AC-1 | ME | | |
| 111 | OFFICE | EXISTING | EXG | EXG | EXG | EXG | EXG | AC-1 | ME | | |
| 112 | SUPPLY | EXISTING | EXG | EXG | SC-1 | EXG | EXG | AC-1 | ME | | |
| 113 | CUST | EXISTING | EXG | EXG | EXG | EXG | EXG | GWB | ME | SC-1 | |

**ROOM FINISH NOTES:**

1. ME = MATCH EXISTING
2. PROVIDE TRANSITIONS STRIPS WHERE DISSIMILAR FLOORING MEET.
3. PROVIDE CONTINUOUS SEALANT BETWEEN FINISHED CEILING AND WALL, TYPICAL ALL CEILINGS.
4. PAINT ALL NEW OR EXISTING THAT HAS BEEN PATCH/REPAIRED BY WORK/GWB WITH EITHER P-1 OR SC-1 NOT NOTED ON SCHEDULE.




4 A2.2 **DETAIL** — TYPICAL BASE DETAIL AT RF-1
NTS




5 A2.2 **SECTION**
SCALE: 1" = 1'-0"

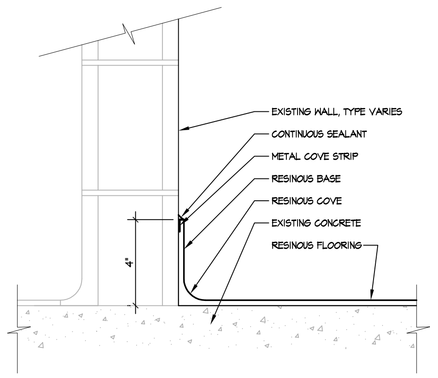


6 A2.2 **CEILING/WALL DETAIL**
SCALE: 1" = 1'-0"

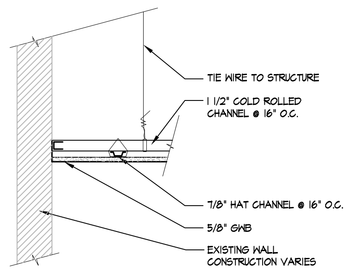


7 A2.2 **DETAIL**
SCALE: 1" = 1'-0"

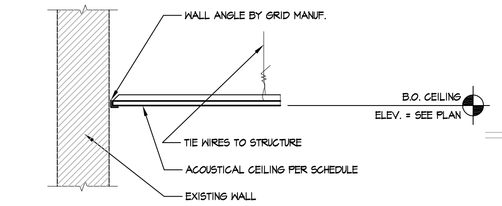


2 A2.2 **GROUND FLOOR - REFLECTED CEILING PLAN**
SCALE: 1/8" = 1'-0"

PLAN NORTH

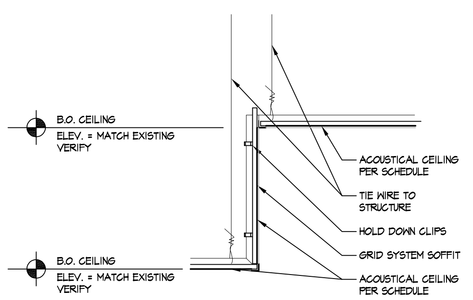


1 A2.2 **GROUND FLOOR - FLOOR PLAN**
SCALE: 1/8" = 1'-0"

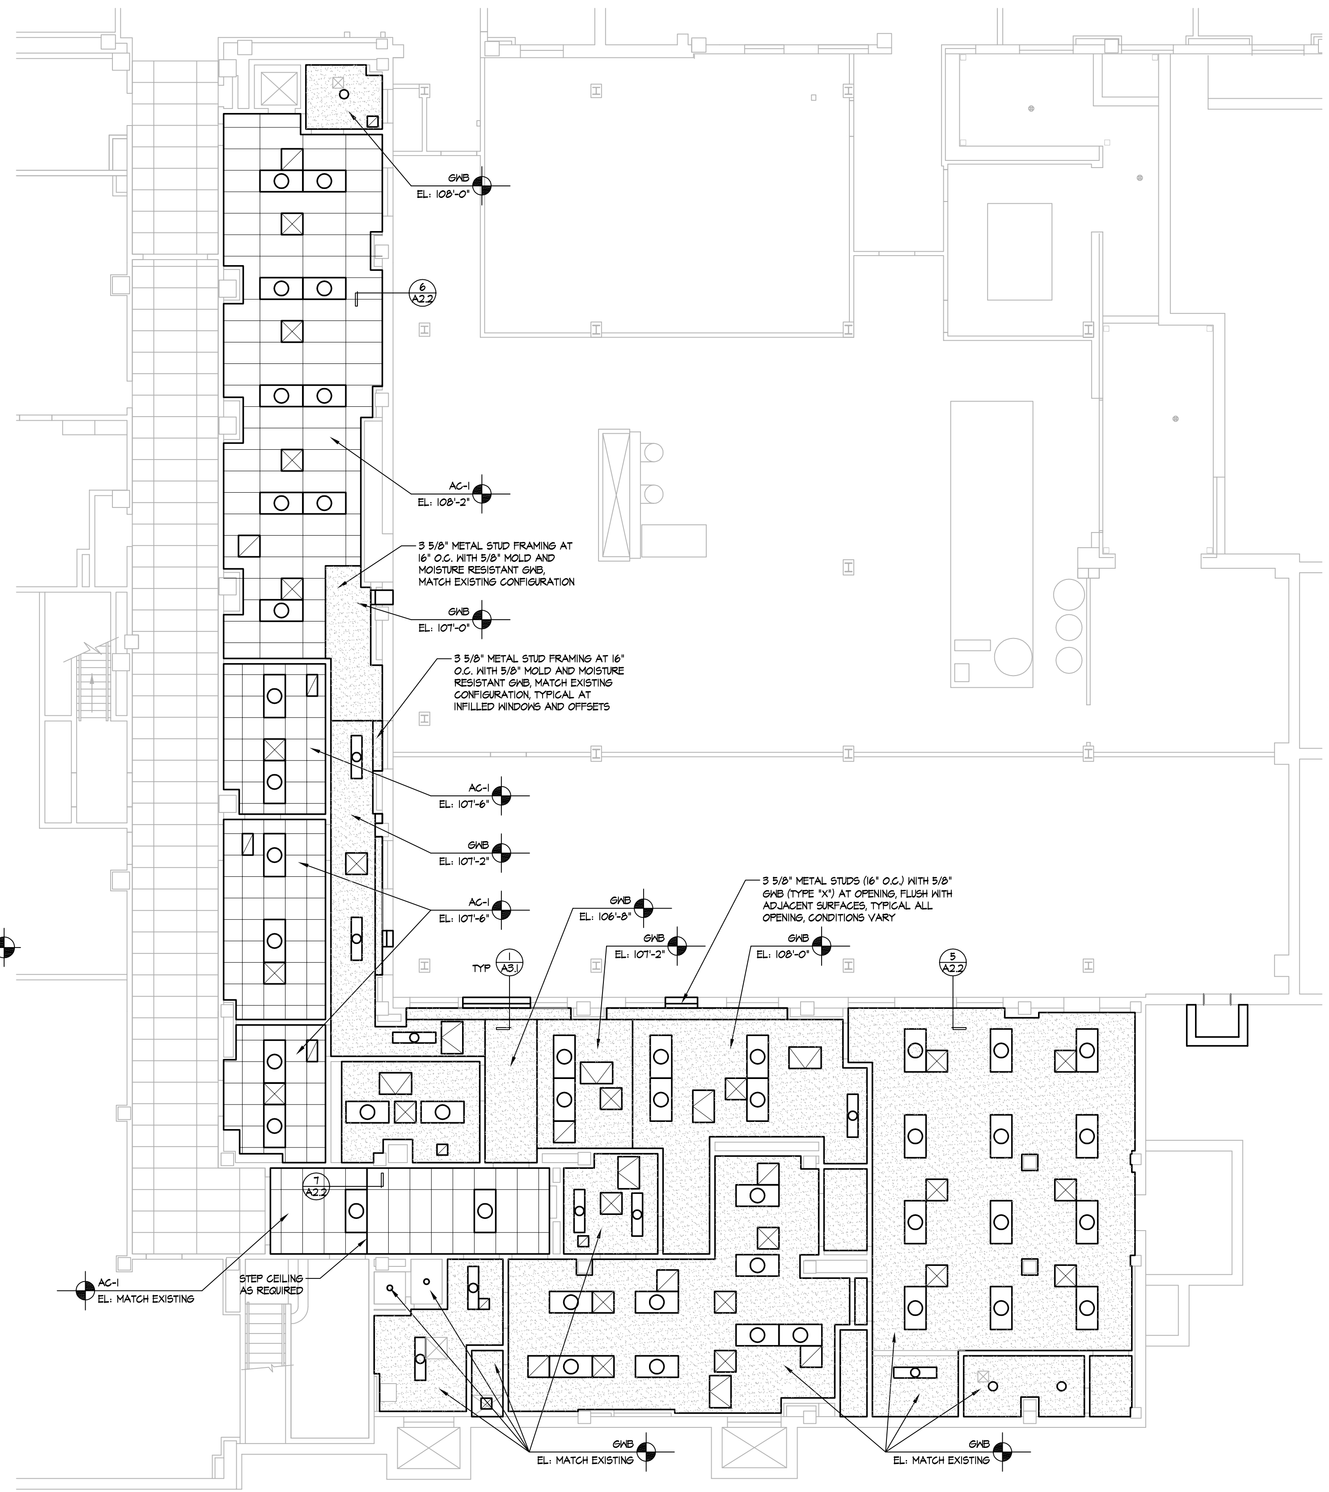PLAN NORTH

| Revisions | Date |
|---|---|
| | |

© 2012 Calvin L. Hinz Architects P.C.

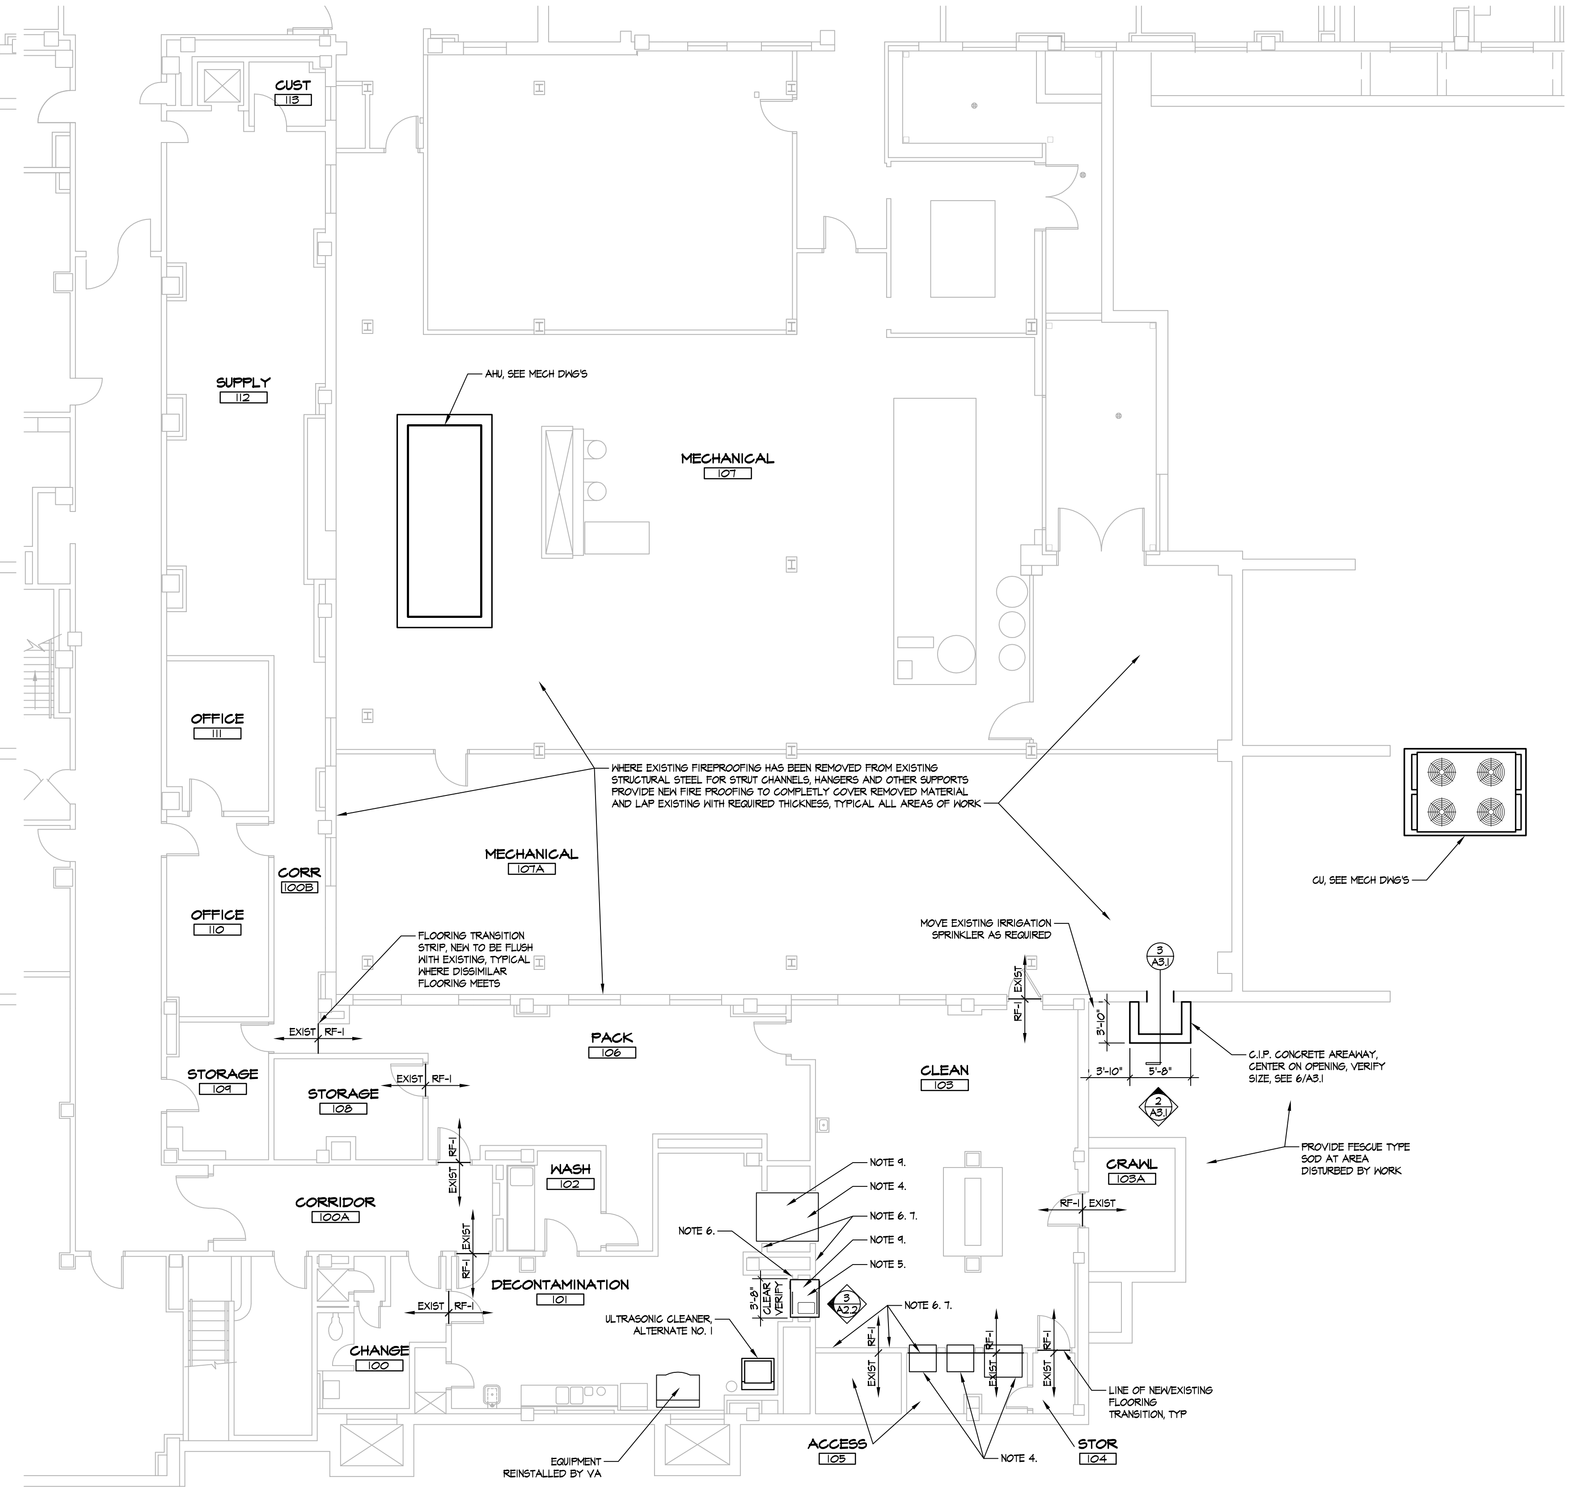These plans are specifically designed for construction by Calvin L. Hinz Architects and are intended for no other purposes. Permission for use of this document in part or whole without written consent of Calvin L. Hinz Architects is prohibited.

**IMPORTANT CONTRACTOR'S NOTE**

1. ALL CONTRACTORS ARE RESPONSIBLE FOR REVIEWING ENTIRE SET OF DOCUMENTS TO DETERMINE THEIR FULL SCOPE OF WORK. CONTRACTOR SHALL NOT BE ALLOWED EXTRA COSTS DUE TO FAILURE TO REVIEW ENTIRE SET OF DOCUMENTS.
2. ANY USE OF THESE ELECTRONIC DRAWINGS OR SCALING OF THE PRINTED DOCUMENTS ARE DONE SO AT THE CONTRACTORS RISK.

REGISTERED PROFESSIONAL ARCHITECT — CALVIN L. HINZ A-1793 — STATE OF NEBRASKA

**ARCHITECT/ENGINEERS:**

CLH Calvin L. Hinz Architects
Calvin L. Hinz Architects, P.C.
3705 North 200th Street
Elkhorn, Nebraska 68022
Phone:402.291.6941 Fax: 402.291.9193

FARRIS ENGINEERING
OMAHA | LINCOLN | DES MOINES | COLORADO SPRINGS
farris-uso.com

| | | | |
|---|---|---|---|
| Drawing Title: FLOOR, REFLECTED CEILING PLANS AND SCHEDULES | Project Title: CORRECT NWIHCS SPD DEFICIENCIES | Project Number: 636-12-105A | Office of Construction and Facilities Management |
| | Location: VAMC Grand Island, Nebraska | Building Number: ONE | |
| Approved Project Director: KEVIN HUTSELL | CONTRACT DOCUMENTS (CD-3) FINAL SUBMITTAL (100%) APRIL 6, 2012 | Date: APRIL 6, 2012 / Checked: CH / Drawn: | Drawing Number: A2.2 Dwg. 3 of 19 |

Department of Veterans Affairs

VA FORM 08-6231

P:\Projects - Active\2012-04 VA GI SPD Deficiencies\CDs\12-04 A2.1.dwg 4-17-12 02:46:31 PM mkearney