MECHANICAL KEYNOTES: (◇)

1. REMOVE AIR HANDLING UNIT, EQUIPMENT PAD AND ALL ASSOCIATED DUCTWORK, FILTER BOXES, SUPPORTS AND CONTROLS.
2. REMOVE ALL FILTER BOXES, HEAT RECOVERY COIL AND ASSOCIATED DUCTWORK, SUPPORTS AND CONTROLS.
3. REMOVE RETURN FAN AND ASSOCIATED DUCTWORK, SUPPORTS AND CONTROLS.
4. REMOVE ALL DUCTWORK, DIFFUSERS, REGISTERS, GRILLES AND SUPPORTS.
5. EXHAUST DUCTWORK UP TO EF-3, EF-4 AND EF-5 ON ROOF OF THE FIRST FLOOR. VERIFY PROPER OPERATION OF EXHAUST FANS. REPORT FINDINGS TO THE OWNER AND ENGINEER.
6. REMOVE EXISTING EXHAUST GRILLE AND CAP DUCTWORK.
7. EXISTING MECHANICAL EQUIPMENT TO REMAIN.
8. VERIFY PROPER OPERATION OF EXHAUST FAN AND REFRIGERANT MONITORING SYSTEM. REPORT FINDINGS TO THE OWNER AND ENGINEER.
9. REMOVE MOTORIZED DAMPER AND ALL ASSOCIATED CONTROLS. REPLACE DUCTWORK SECTION AND INSULATE TO MATCH EXISTING.
10. REMOVE TEMPERATURE CONTROL AND PATCH WALL TO MATCH EXISTING.
11. EXISTING DUCTWORK TO REMAIN.
12. REMOVE EXHAUST FAN AND ALL ASSOCIATED DUCTWORK, SUPPORTS AND CONTROLS.

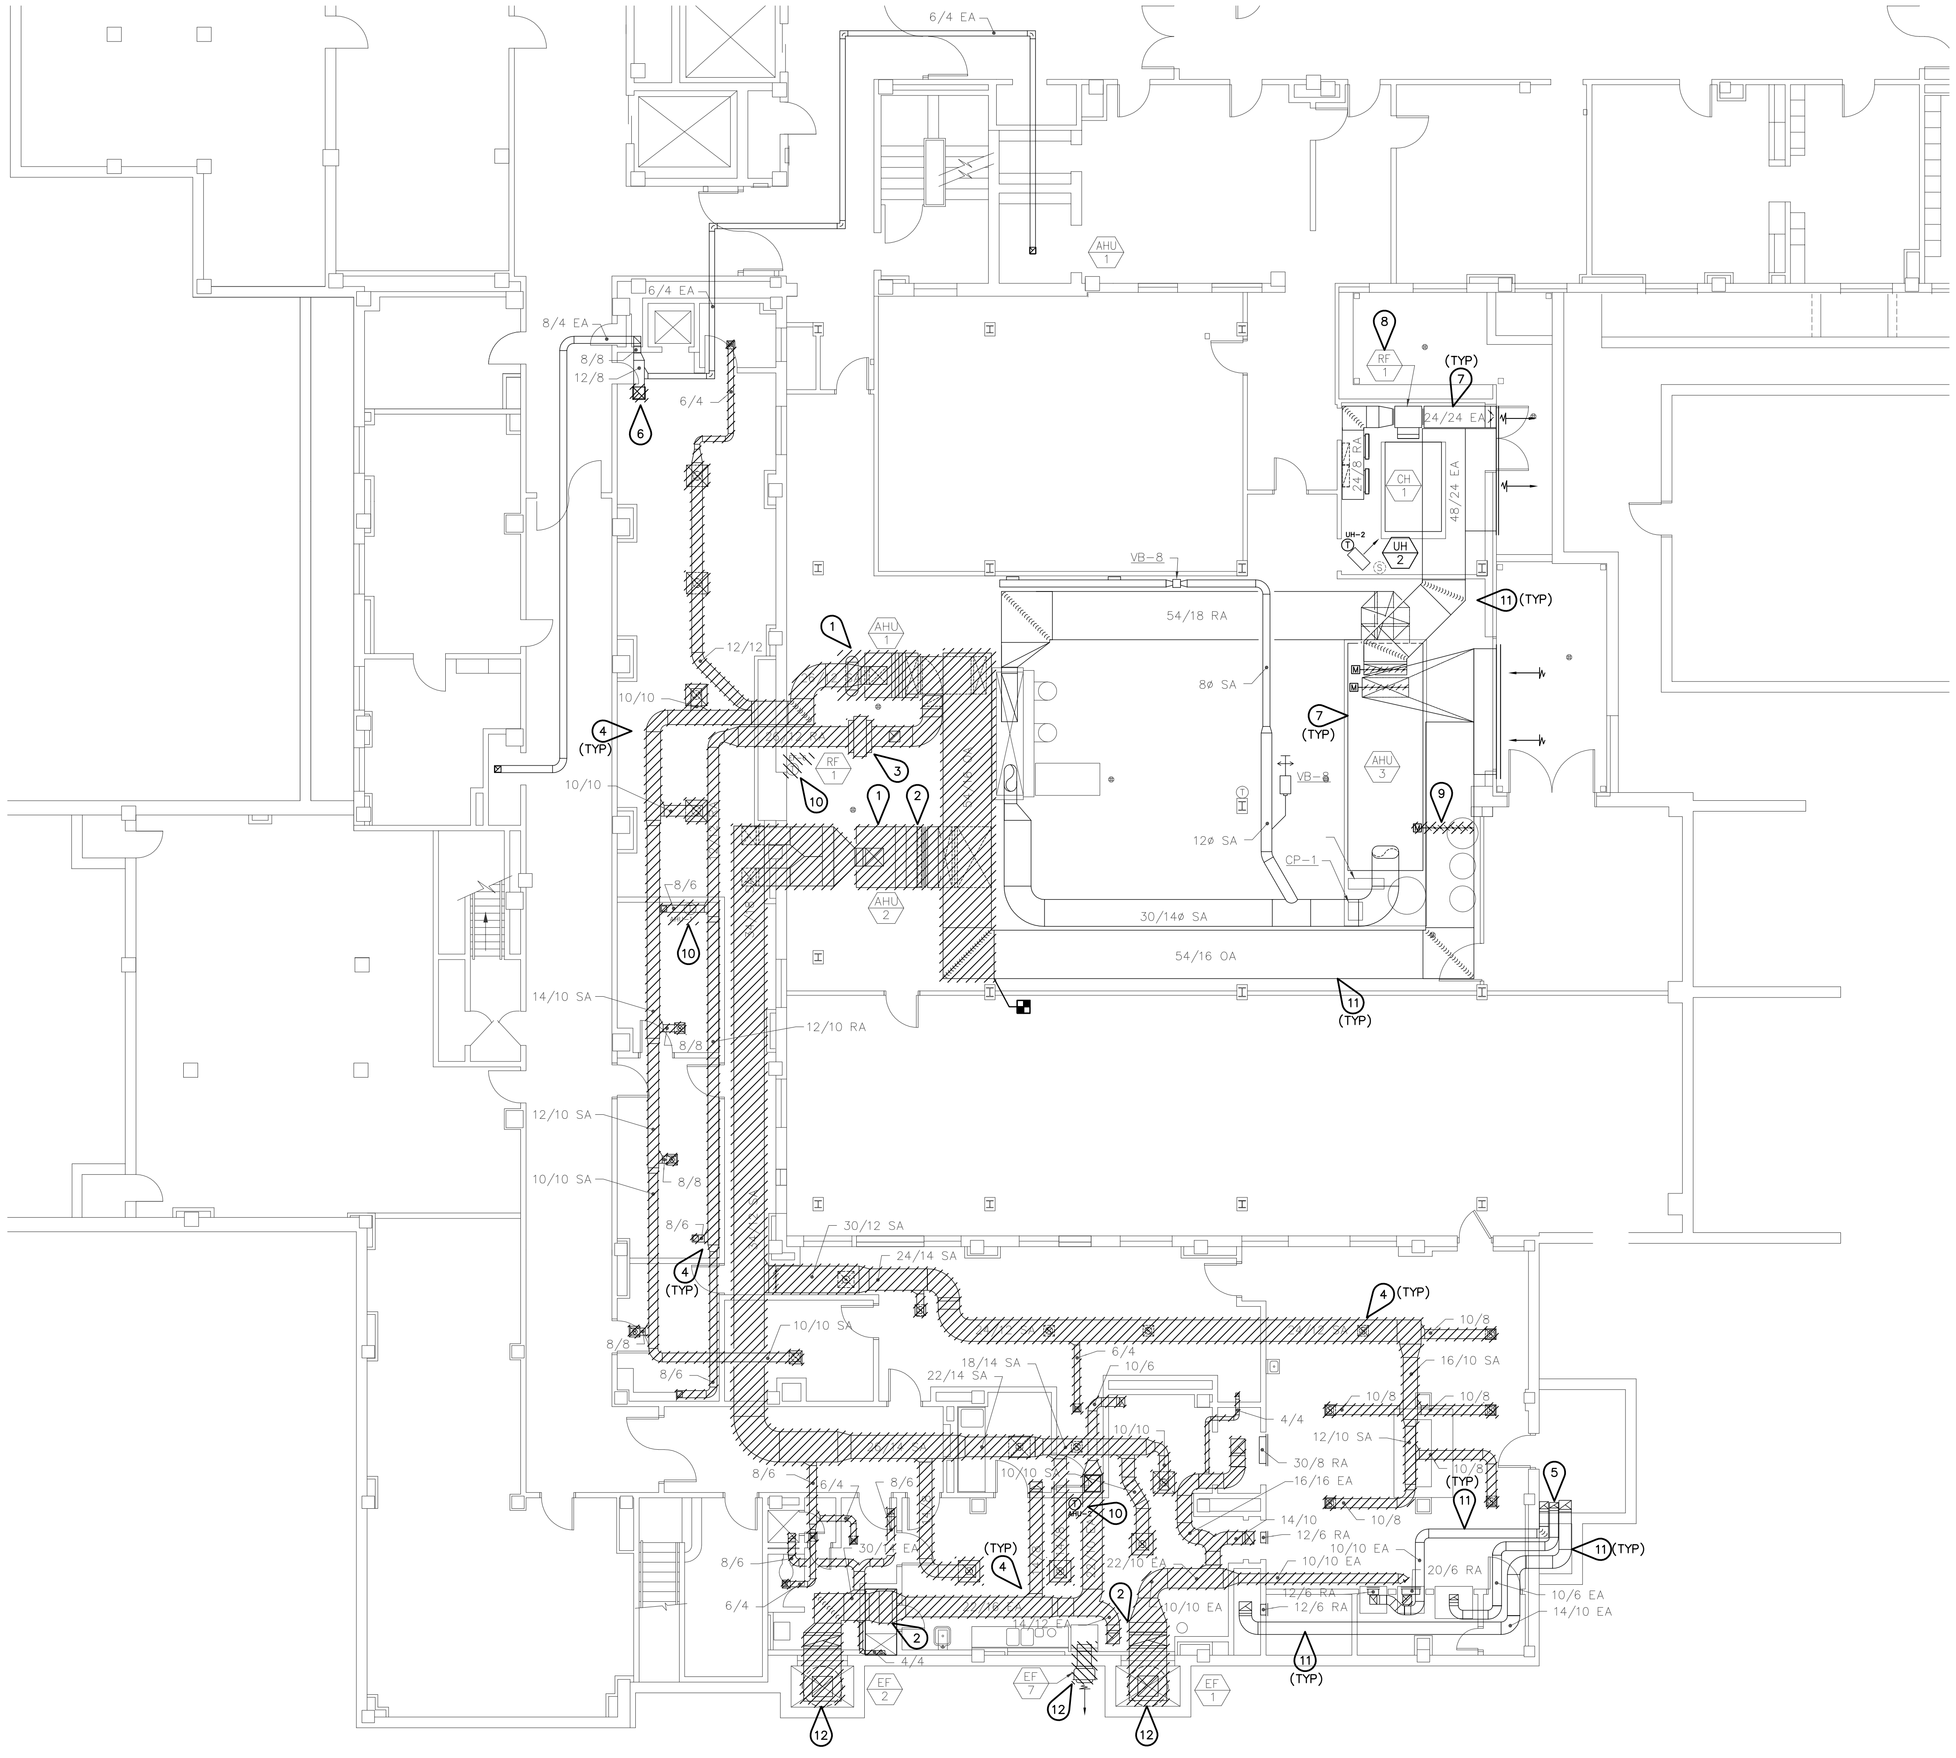

1 MD1.1 GROUND FLOOR - MECHANICAL HVAC DEMOLITION PLAN
SCALE: 1/8" = 1'-0"

NORTH

Revisions:	Date

© 2012 Calvin L. Hinz Architects P.C.

These plans are specifically designed for construction by Calvin L. Hinz Architects and are intended for no other purposes. Permission for use of this document in part or whole without written consent of Calvin L. Hinz Architects is prohibited.

FARRIS ENGINEERING
OMAHA | LINCOLN | DES MOINES | COLORADO SPRINGS
farris-use.com

COPYRIGHT 122017
This document and the information contained may not be reproduced or excerpted from without the express written permission of Farris Engineering, Inc. Unauthorized copying, disclosure or construction use are prohibited by the copyright law.

PROFESSIONAL MECHANICAL ENGINEER
PHILIP M. SCHREIER
E-4552
STATE OF NEBRASKA

ARCHITECT/ENGINEERS:

CLH Calvin L. Hinz ARCHITECTS
Calvin L. Hinz Architects, P.C.
3705 North 200th Street
Elkhorn, Nebraska 68022
Phone:402.291.6941 Fax: 402.291.9193

FARRIS ENGINEERING
OMAHA | LINCOLN | DES MOINES | COLORADO SPRINGS
farris-use.com

Drawing Title	GROUND FLOOR - MECHANICAL HVAC DEMOLITION PLAN
Project Title	CORRECT NWIHCS SPD DEFICIENCIES
Location	VAMC Grand Island, Nebraska
Project Number	636-12-105A
Building Number	ONE
Drawing Number	MD1.1
Dwg. 8 of 19	
Approved: Project Director	KEVIN HUTSELL
	CONSTRUCTION DOCUMENTS (CD-3) FINAL SUBMITTAL (100%) APRIL 6, 2012
Date	APRIL 6, 2012
Checked	PMS
Drawn	MJS

Office of Construction and Facilities Management
Department of Veterans Affairs

VA FORM 08-6231

G:\2012\122017\CAD\Mechanical\122017-MD1.1.dwg 4-06-12 09:24:44 AM JDB