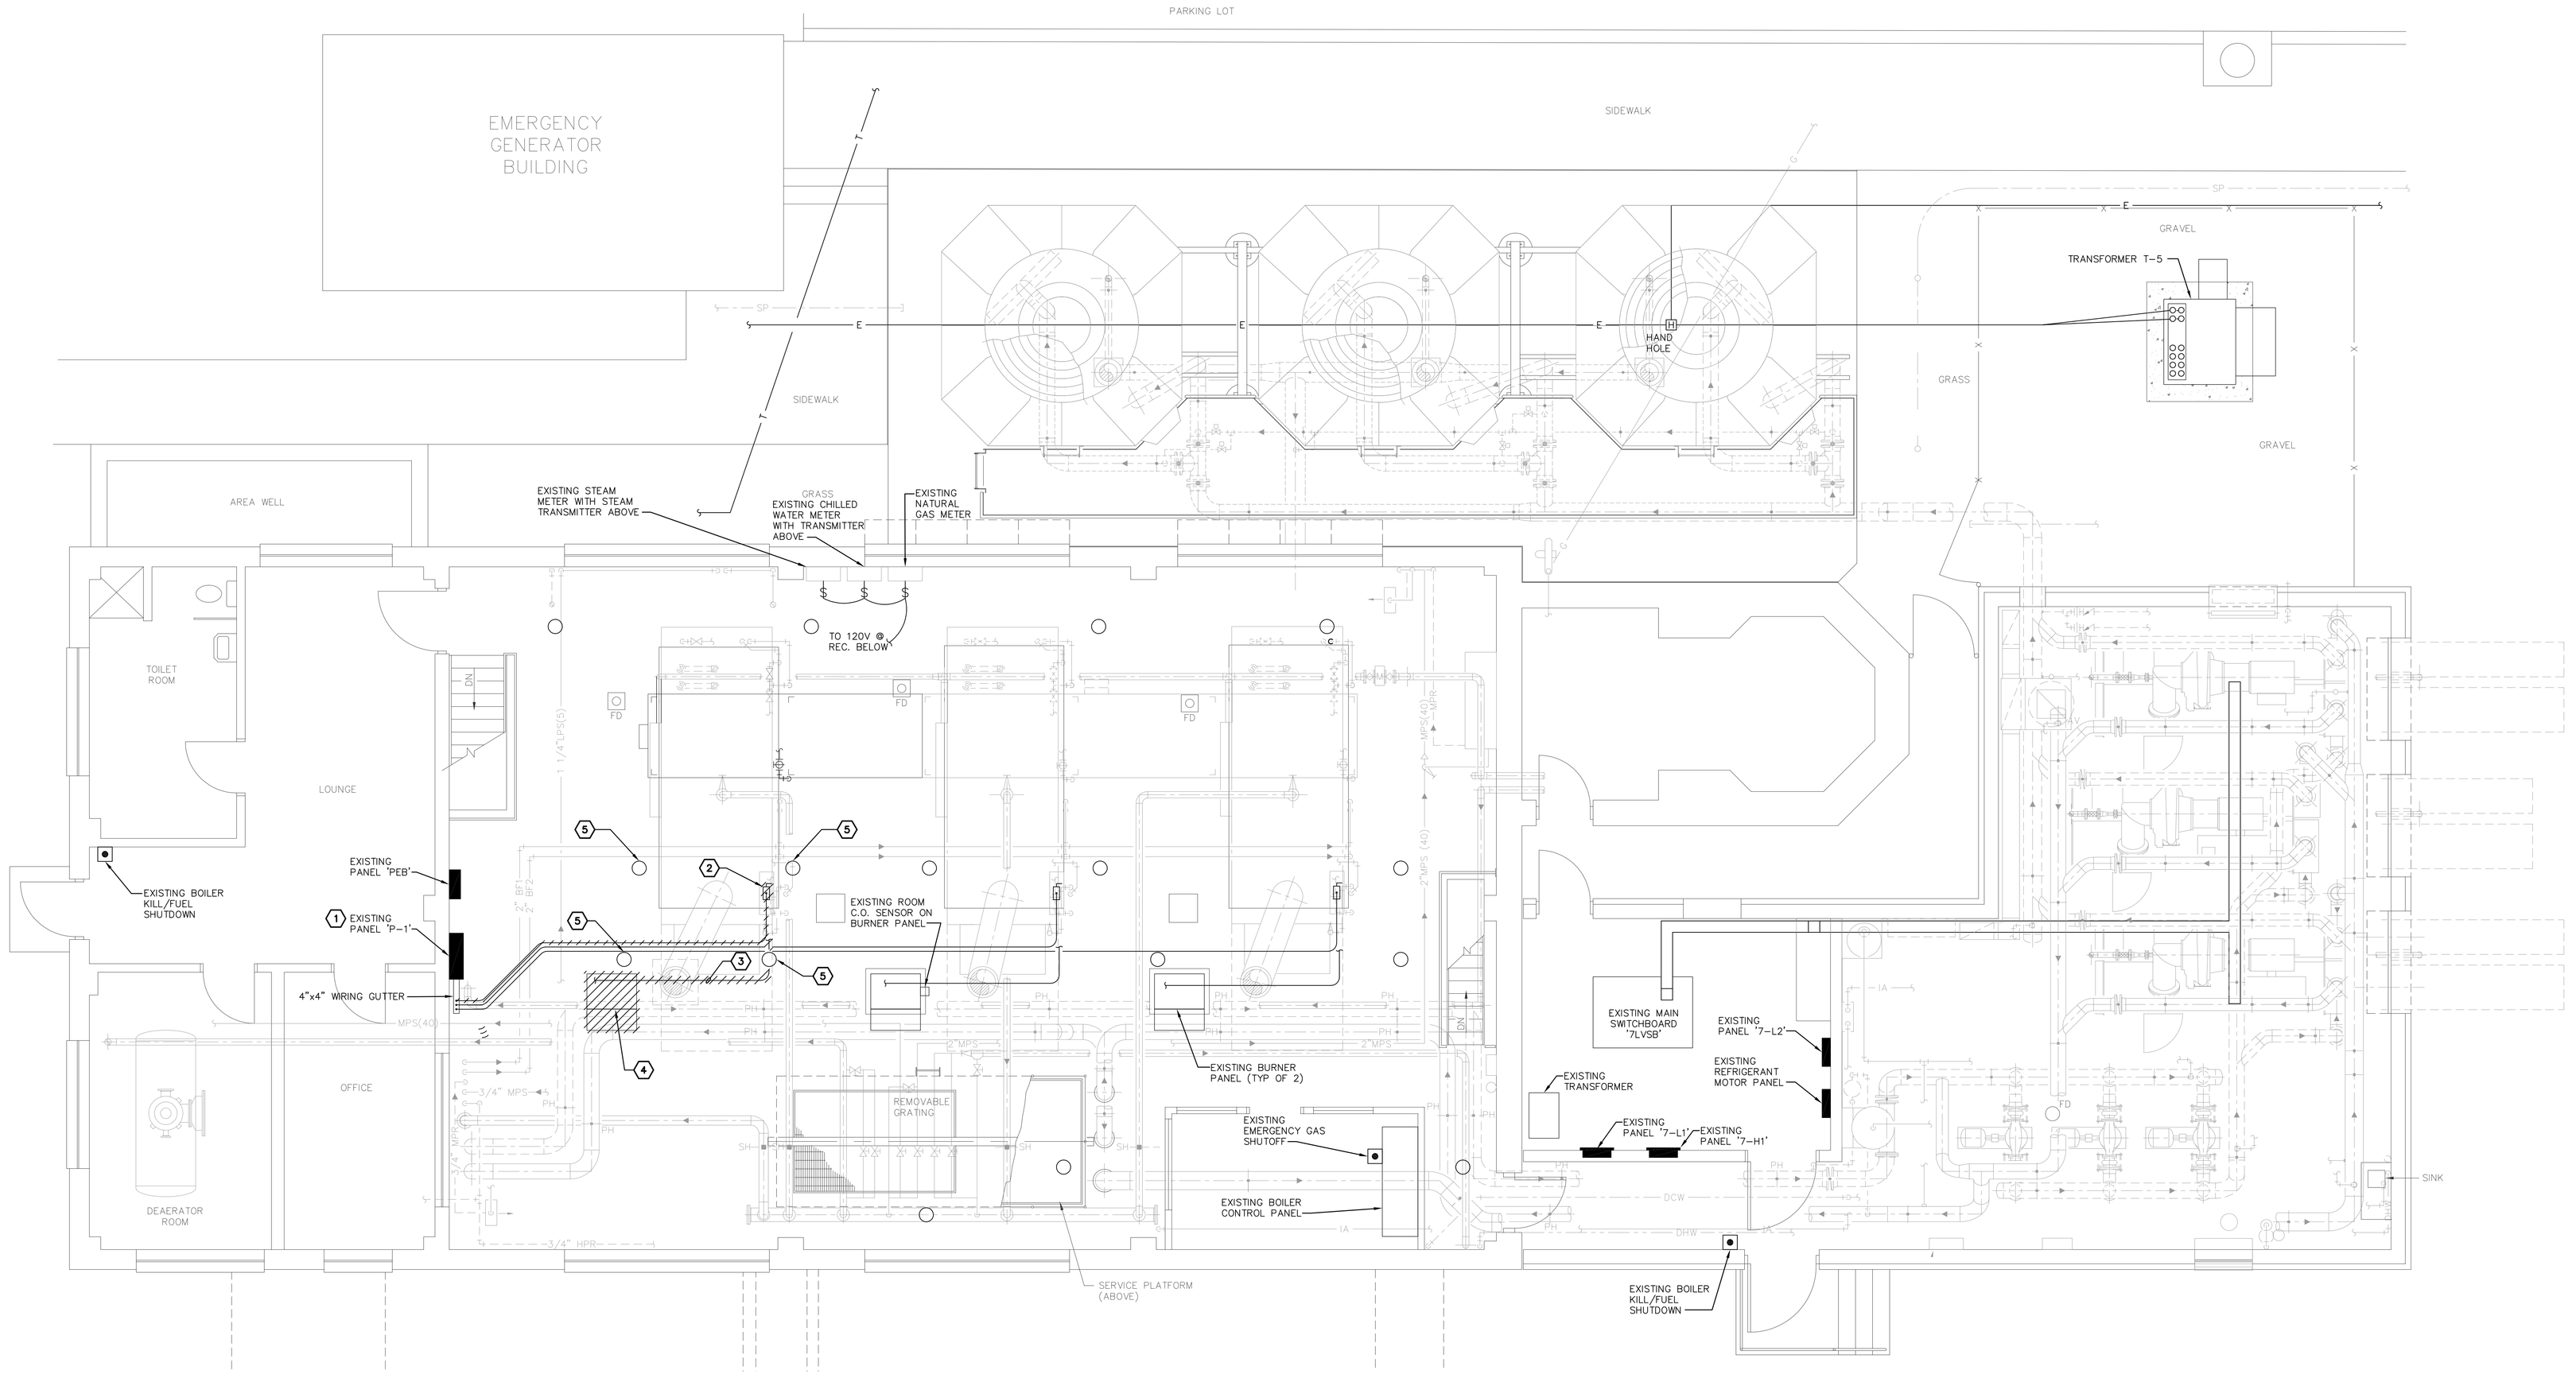

ELECTRICAL – FIRST FLOOR DEMOL;ITION PLAN

SCALE: 1/4 INCH = 1 FOOT

GENERAL NOTES:

A. ALL WIRING SHOWN CROSSHATCHED SHALL BE REMOVED FROM DEVICE INDICATED BACK TO POWER SOURCE.

B. PROVIDE KO CLOSURES FOR ALL BOXES AND CABINETS/PANELS TO REMAIN AFTER REMOVAL OF ASSOCIATED CONDUITS.

ELECTRICAL KEYNOTES: (⬡)

1. EXISTING 225 AMP, M.L.O., SQUARE 'D', I-LINE PANELBOARD.
2. REMOVE POWER CONNECTION TO EXISTING BOILER SAFETY SWITCH.
3. REMOVE CONNECTIONS BETWEEN BOILER AND ASSOCIATED CONTROL PANEL. CONNECTIONS INCLUDE 4-3/4"C., 1-1/2"C., 1-1 1/2"C., AND ASSOCIATED CONDUCTORS.
4. REMOVE EXISTING BOILER CONTROL PANEL AND ASSOCIATED CIONCRETE HOUSE KEEPING PAD.
5. RELOCATED EXISTING LIGHT FIXTURE AS REQUIRED FOR INSTALLATION OF NEW BOILER.

Revisions	Date

© 2012 Calvin L Hinz Architects P.C.

These plans are specifically designed for construction by Calvin L. Hinz Architects and are intended for no other purposes. Permission for use of this document in part or whole without written consent of Calvin L. Hinz Architects is prohibited.

IMPORTANT CONTRACTOR'S NOTE

1. ALL CONTRACTORS ARE RESPONSIBLE FOR REVIEWING ENTIRE SET OF DOCUMENTS TO DETERMINE THEIR FULL SCOPE OF WORK. CONTRACTOR SHALL NOT BE ALLOWED EXTRA COSTS DUE TO FAILURE TO REVIEW ENTIRE SET OF DOCUMENTS.
2. ANY USE OF THESE ELECTRONIC DRAWINGS OR SCALING OF THE PRINTED DOCUMENTS ARE DONE SO AT THE CONTRACTORS RISK.

ARCHITECT/ENGINEERS:

Calvin L. Hinz Architects, P.C.
3705 North 200th Street
Elkhorn, Nebraska 68022
Phone:402.291.6941 Fax: 402.291.9193

FARRIS ENGINEERING
OMAHA | LINCOLN | DES MOINES | COLORADO SPRINGS
farris-use.com

Drawing Title	ELECTRICAL - FIRST FLOOR DEMOLITION PLAN
Project Title	RENOVATE STEAM SYSTEM PHASE 1
Location	VAMC Grand Island, Nebraska
Project Number	636-12-110
Building Number	7
Drawing Number	7ED101
Approved: Project Director	KEVIN HUTSELL
	CONTRACT DOCUMENTS (CD-1) SUBMITTAL 100% APRIL 19, 2012
Date	APRIL 19, 2012
Checked	D.C.L.
Drawn	S.A.K.
Dwg.	11 of 12

Office of Construction and Facilities Management

Department of Veterans Affairs

C:\2012\12030\CAD\Electrical\12030-7ED101.dwg 4-19-12 02:35:40 PM sak

VA FORM 08-6231