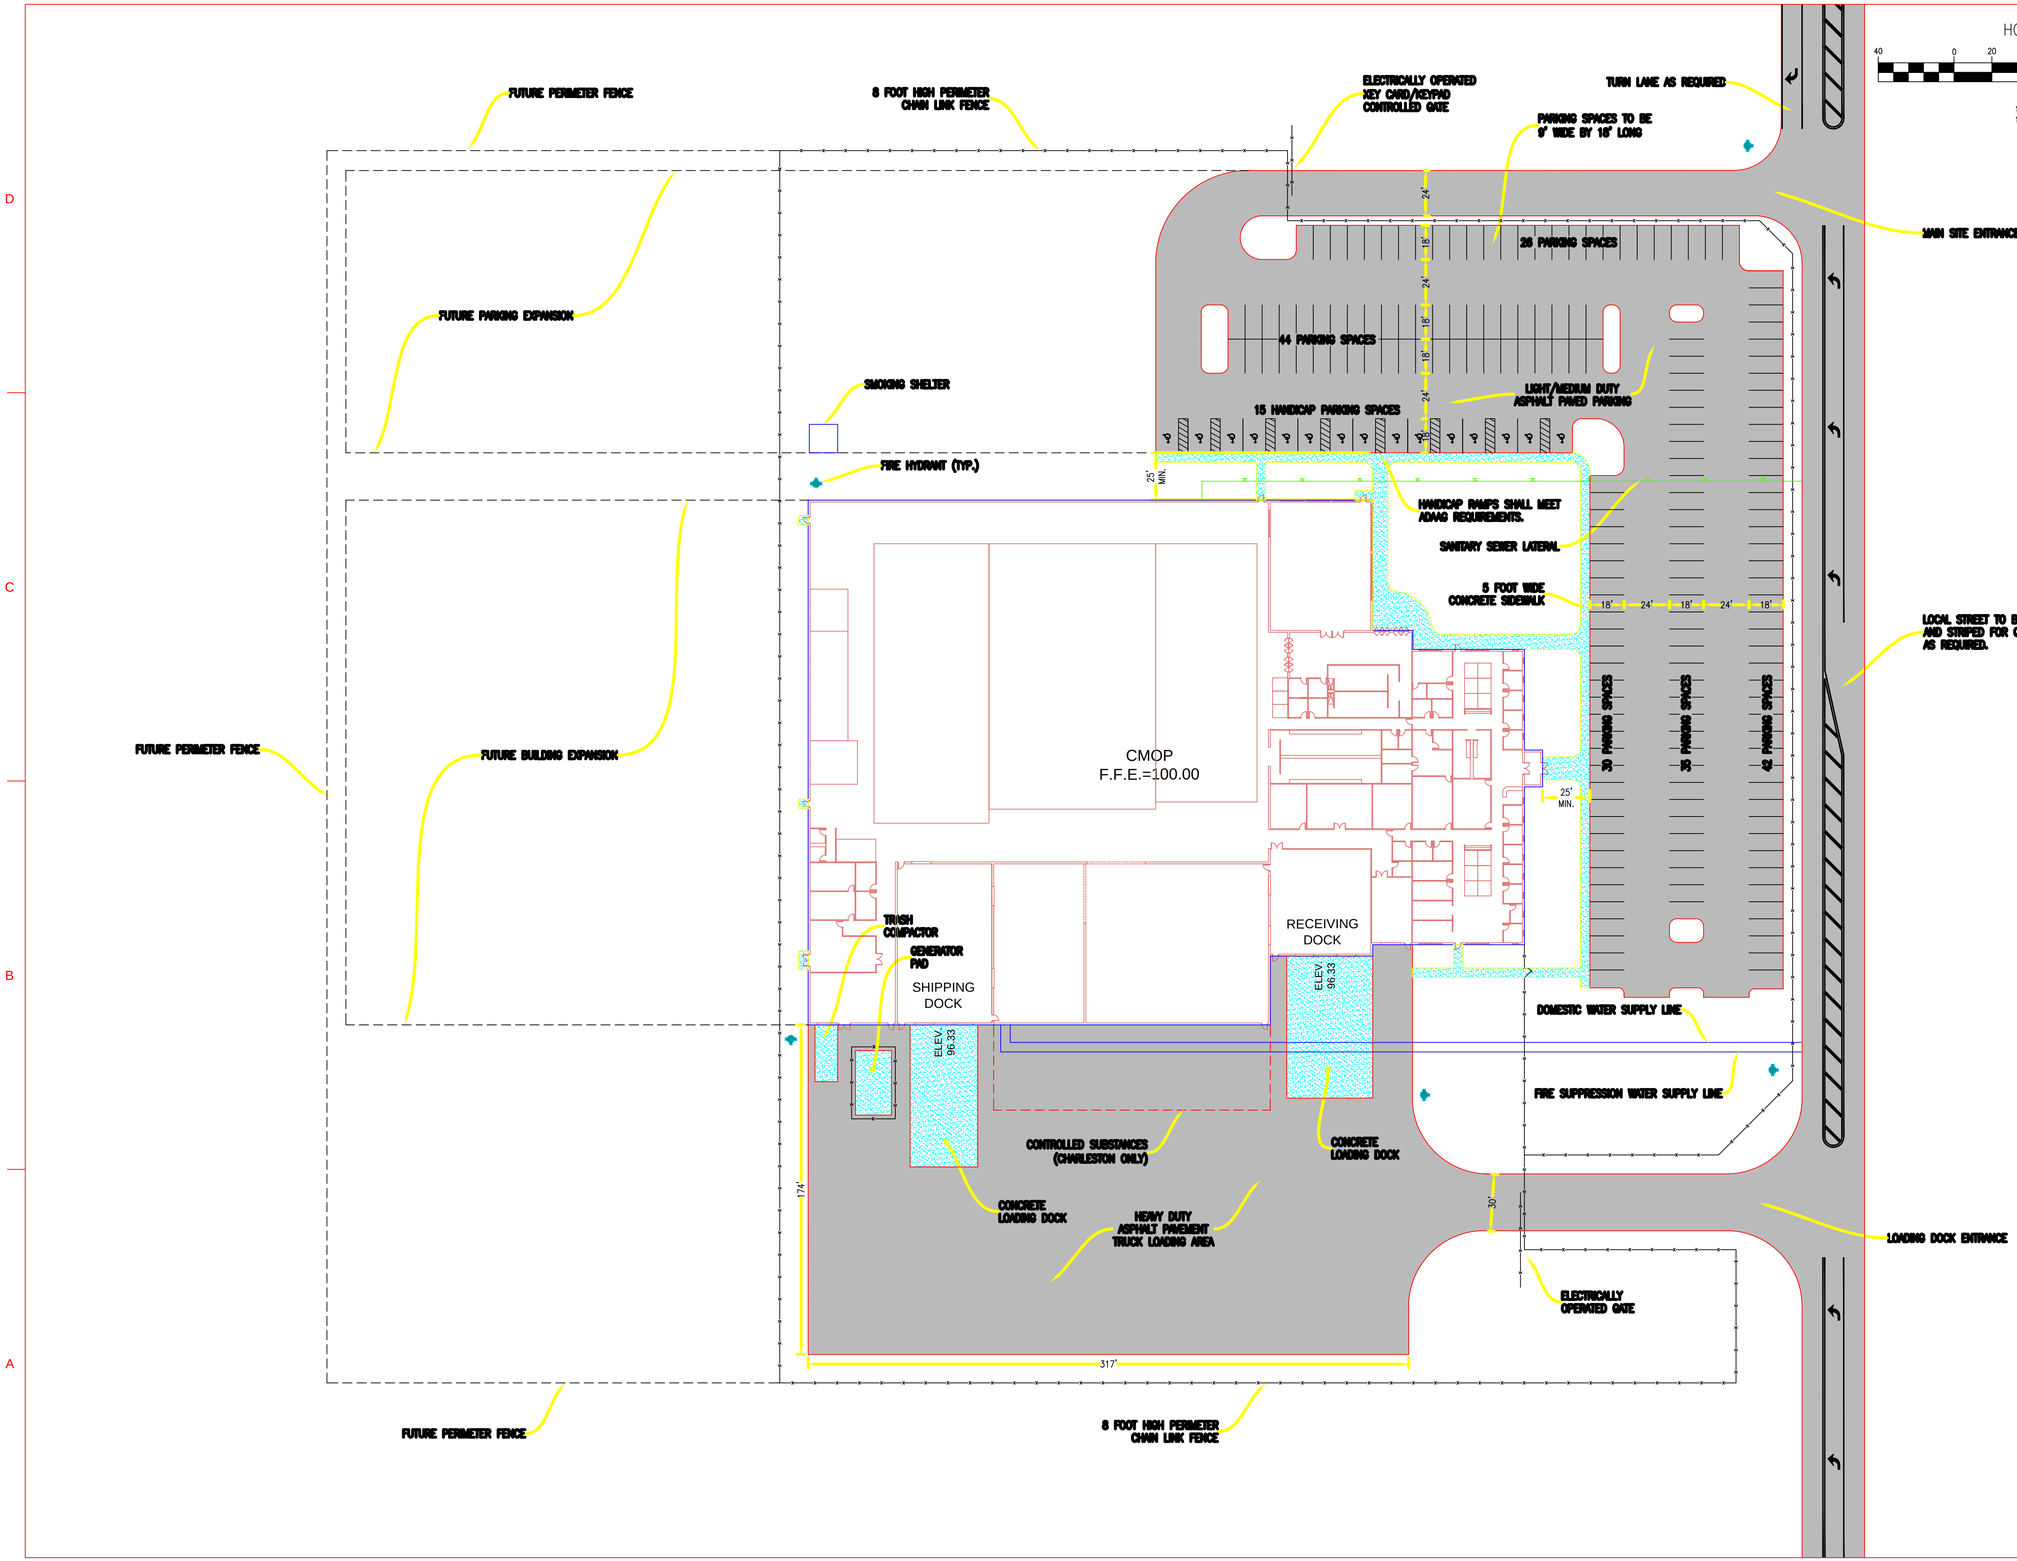

HORIZONTAL SCALE

40 0 20 40 80 160

(IN FEET)

1 INCH = 40 FT. (22"x34")

1 INCH = 80 FT. (11"x17")

US Army Corps of Engineers ®
CHARLESTON DISTRICT

MARK	DESCRIPTION	DATE	APPR.

DESIGNED BY: | DATE: 5/2014 | SOLICITATION NO.:
DWN BY: | CKD BY: | SUBMITTED BY: | PLOT SCALE: | PLOT DATE: | CONTRACT NO.: | FILE NUMBER:
SIZE: ANSI D | FILE NAME:

U.S. ARMY CORPS OF ENGINEERS
CHARLESTON DISTRICT
CHARLESTON, SOUTH CAROLINA

Gulf Coast Architectural Group
2707 W. CERVANTES ST.
PENSACOLA, FLORIDA 32505

VA CONSOLIDATED OUTPATIENT PHARMACY MODEL 2

CONCEPT SITE PLAN

SHEET IDENTIFICATION
C-101
SHEET OF