FOR REFERENCE ONLY
UTILITY CROSSINGS INCOMPLETE

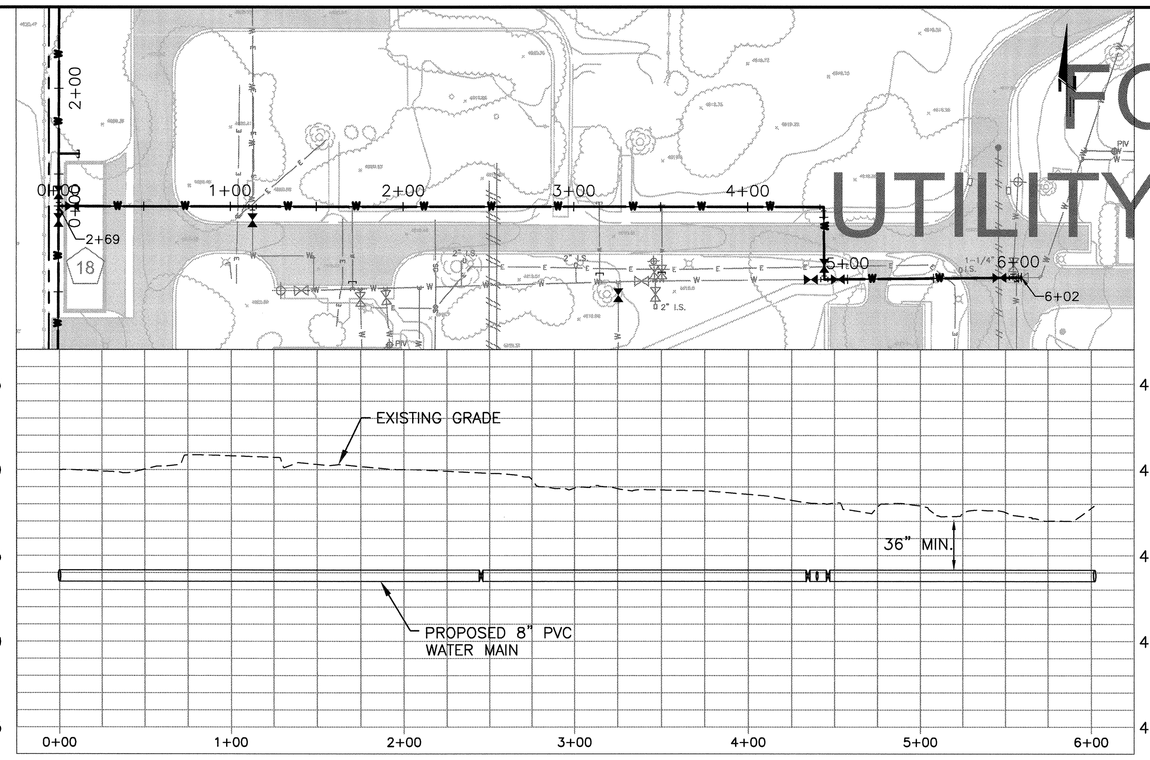

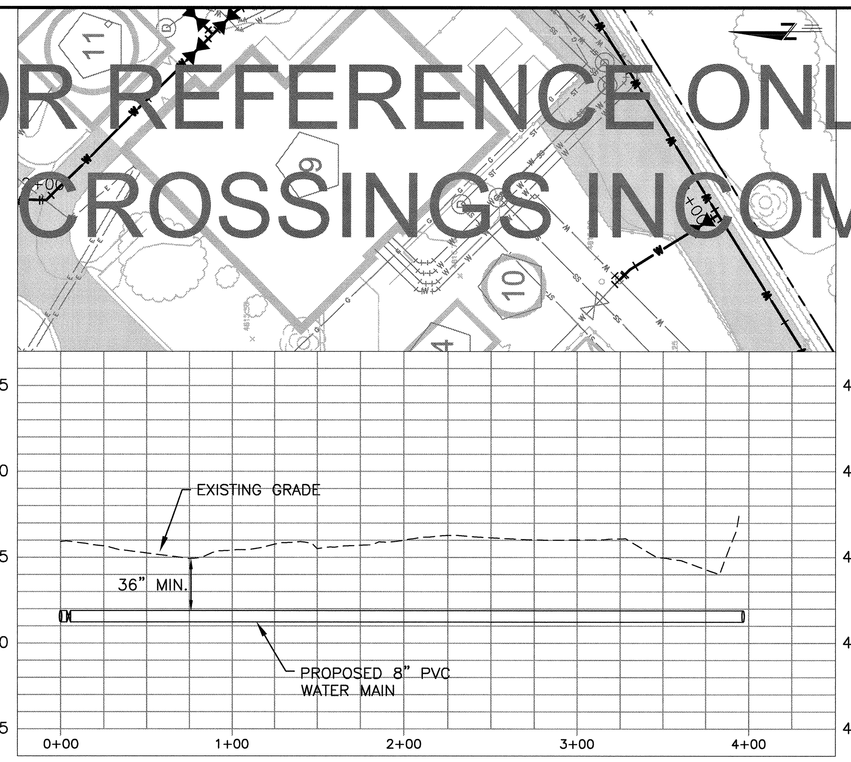

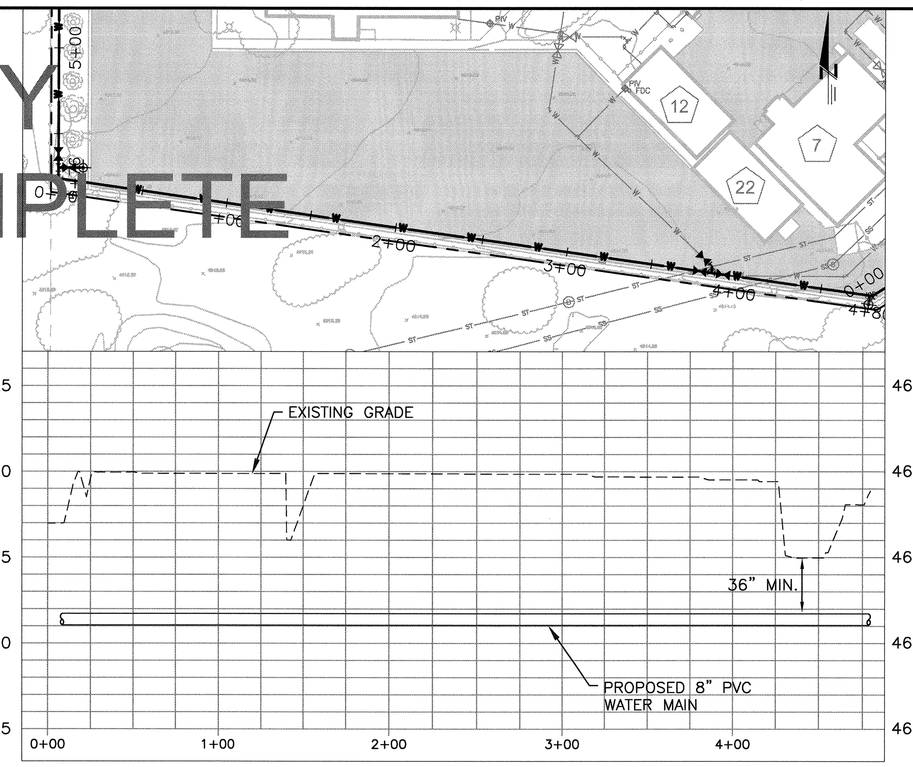

50 0 25 50 100
(IN FEET)
SCALE 1" = 50

VERTICAL SCALE: 1"=5'

811 Know what's **below.** **Call** before you dig.

BENCHMARK:

PROJECT BENCHMARK CP2, PK & WASHER ON WEST END OF ISLAND BEING JUST EAST OF VA NORTH AVE. ENTRANCE. ELEVATION=4619.20 (NAVD 1988 DATUM).

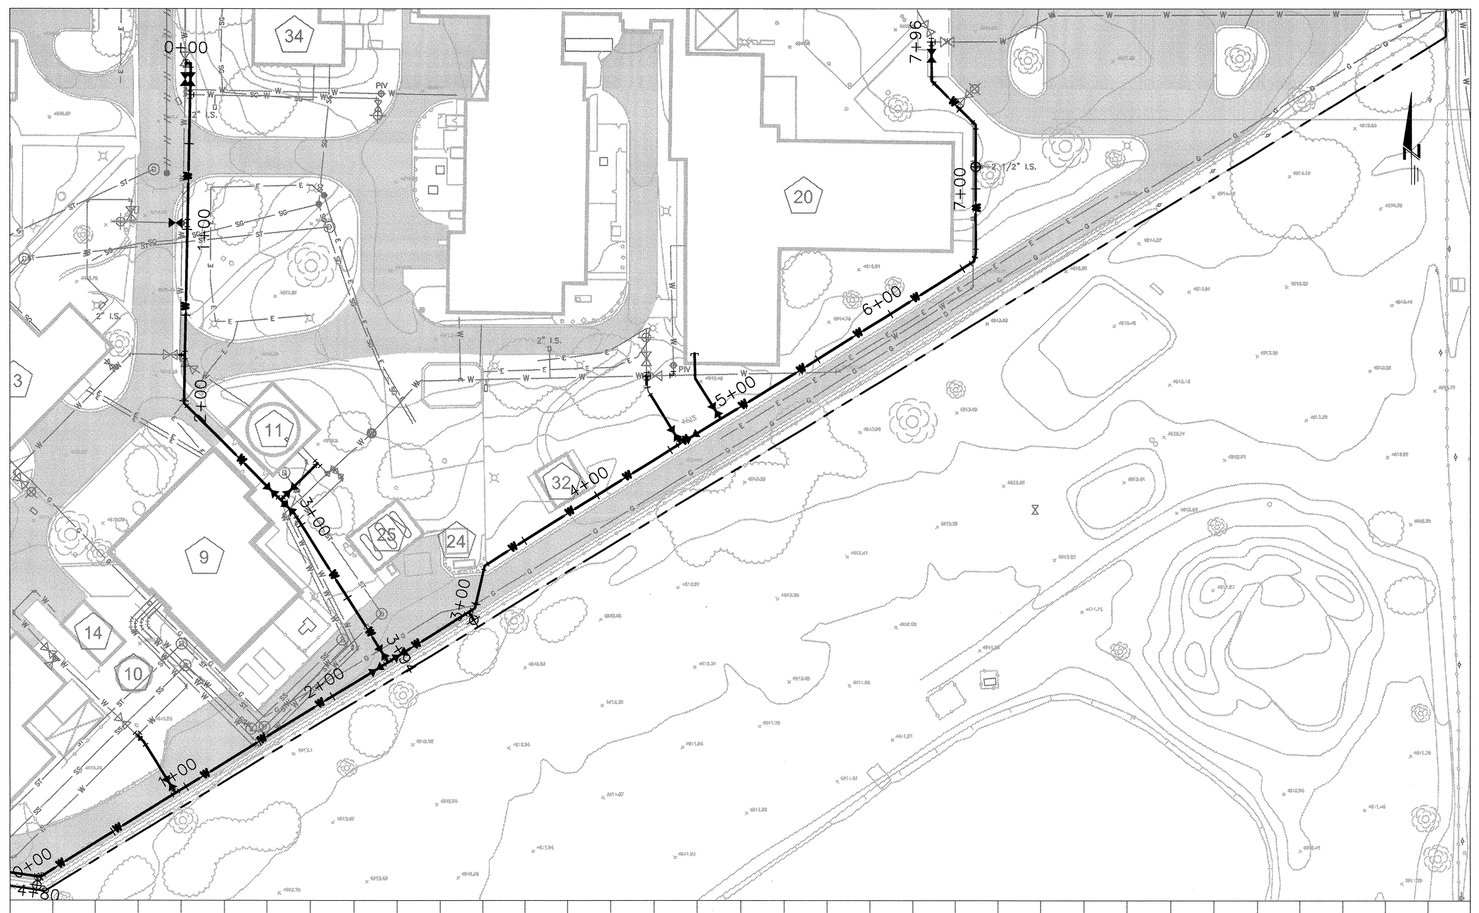

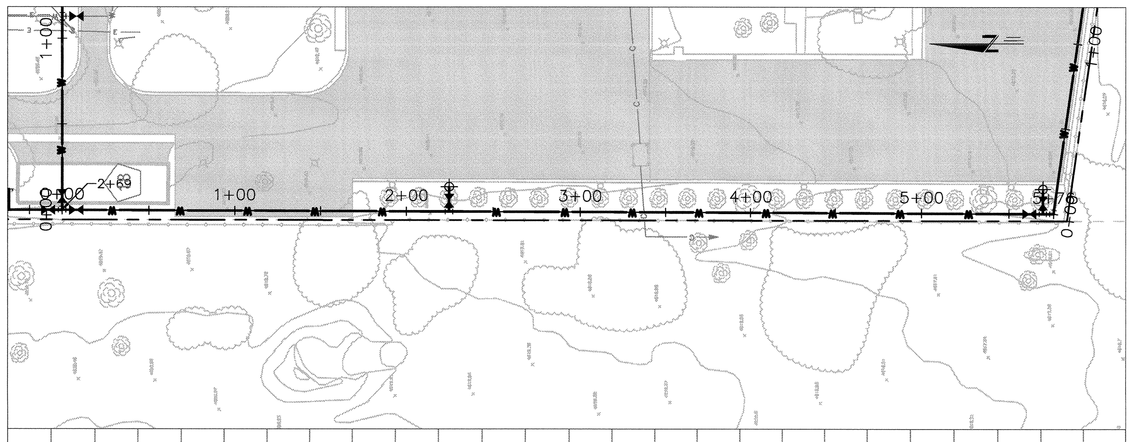

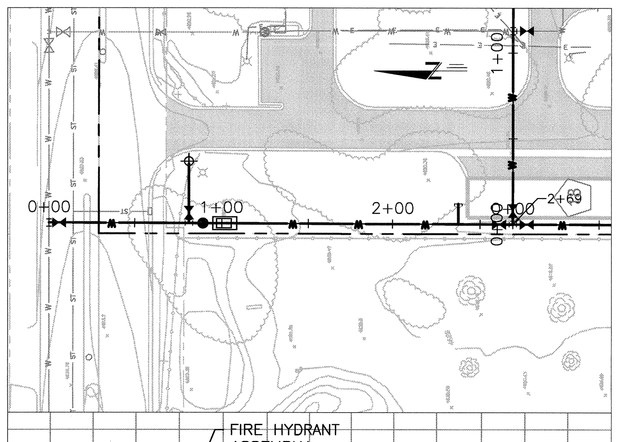

UTILITY LOCATIONS:

THE CONTRACTOR IS SPECIFICALLY CAUTIONED THAT THE LOCATION AND/OR ELEVATION OF EXISTING UTILITIES, AS SHOWN ON THESE PLANS, IS BASED ON RECORDS OF THE VARIOUS UTILITY COMPANIES, VA, AND WHERE POSSIBLE, MEASUREMENTS TAKEN IN THE FIELD. THE INFORMATION IS NOT TO BE RELIED UPON AS BEING EXACT OR COMPLETE. THE CONTRACTOR MUST CALL THE LOCAL UTILITY LOCATION CENTER AT LEAST FORTY-EIGHT (48) HOURS BEFORE ANY EXCAVATION OR REQUEST TO EXACT FIELD LOCATIONS OF THE UTILITIES. PRIOR TO CONSTRUCTION, THE CONTRACTOR SHALL VERIFY PERTINENT LOCATIONS AND ELEVATIONS, ESPECIALLY AT CONNECTION POINTS AND AT POTENTIAL UTILITY CONFLICTS. IT SHALL BE THE RESPONSIBILITY OF THE CONTRACTOR TO RECONFIGURE ALL EXISTING UTILITIES THAT CONFLICT WITH THE PROPOSED IMPROVEMENTS SHOWN ON THESE PLANS.

three inches = one foot
one and one half inches = one foot
one inch = one foot
three quarters inch = one foot
one half inch = one foot
three eighths inch = one foot
one quarter inch = one foot
one eighth inch = one foot

CONSULTANTS:

SEAL: COLORADO REGISTERED RONALD A. GEURTS 33554 PROFESSIONAL ENGINEER

ARCHITECT/ENGINEERS:
CRG & ASSOCIATES ENGINEERING SERVICES
6155 E. EUCLID AVE.
CENTENNIAL, CO 80111
Phone: (303) 470-7338
Fax: (303) 470-7333
ronald.geurts@CRGpro.com
PROJECT #311002

Drawing Title: PLAN AND PROFILES	Project Title: REPLACE INCOMING WATER MAINS TO BUILDINGS
Approved Project Director	Project Number: 575-11-RP-0059
	Building Number: GJ-VAMC
	Location: GRAND JUNCTION, COLORADO
	Drawing Number: C-6
	Date: 10/26/2011 · Checked: RAG · Drawn: JRF
	Dwg. 6 of 9

Office of Construction and Facilities Management
Department of Veterans Affairs

VA FORM 08-6231

C:\Users\fiuzz2112\Documents\Civil 3D Projects\CRG\VA\VA Water.dwg, 10/25/2011 9:31:56 PM, 1:1