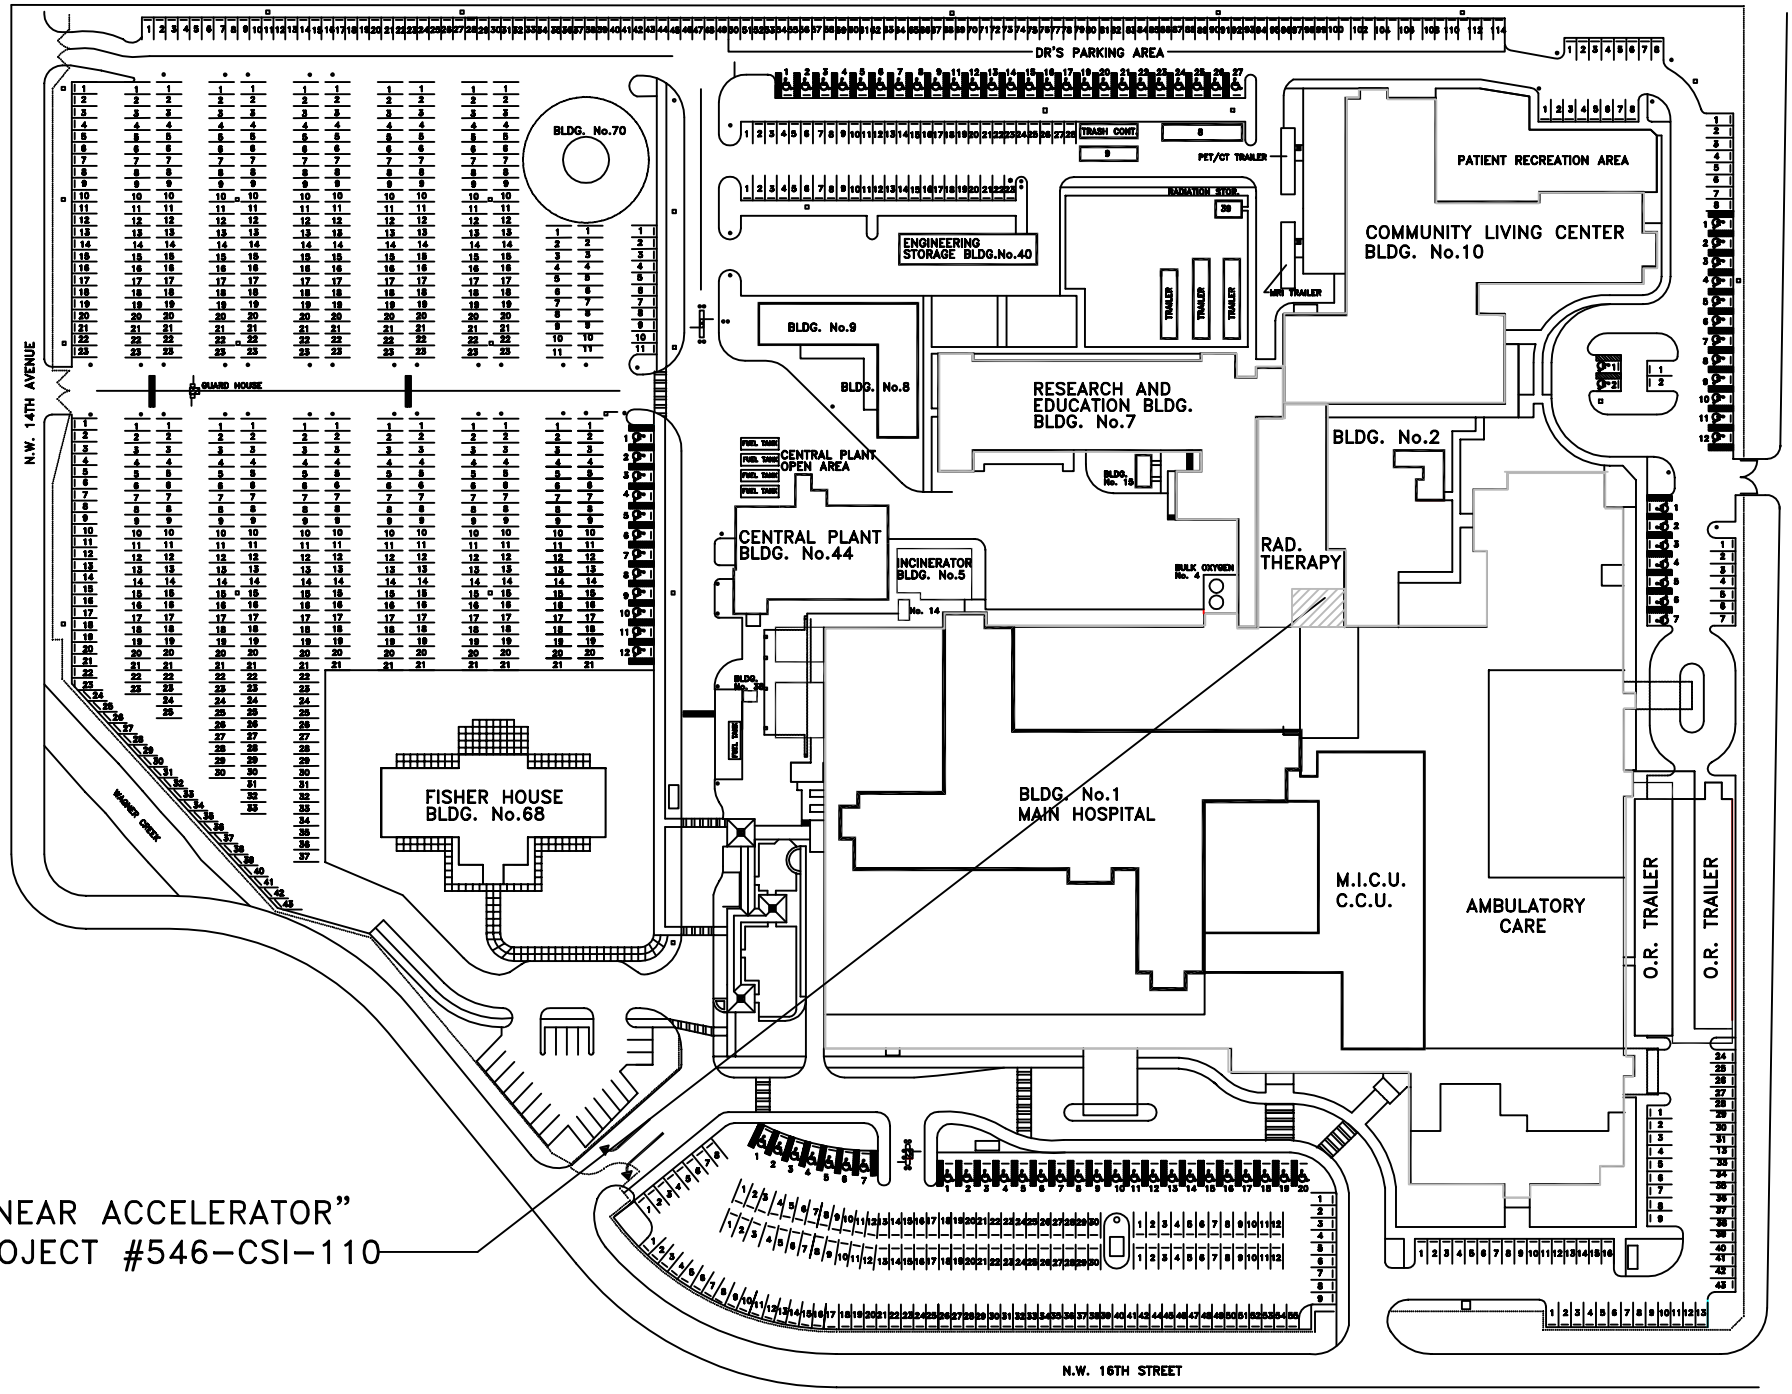

"LINEAR ACCELERATOR"
PROJECT #546-CSI-110

MIAMI, V.A.

HEALTHCARE SYSTEM SITE PLAN

NOT TO SCALE

N