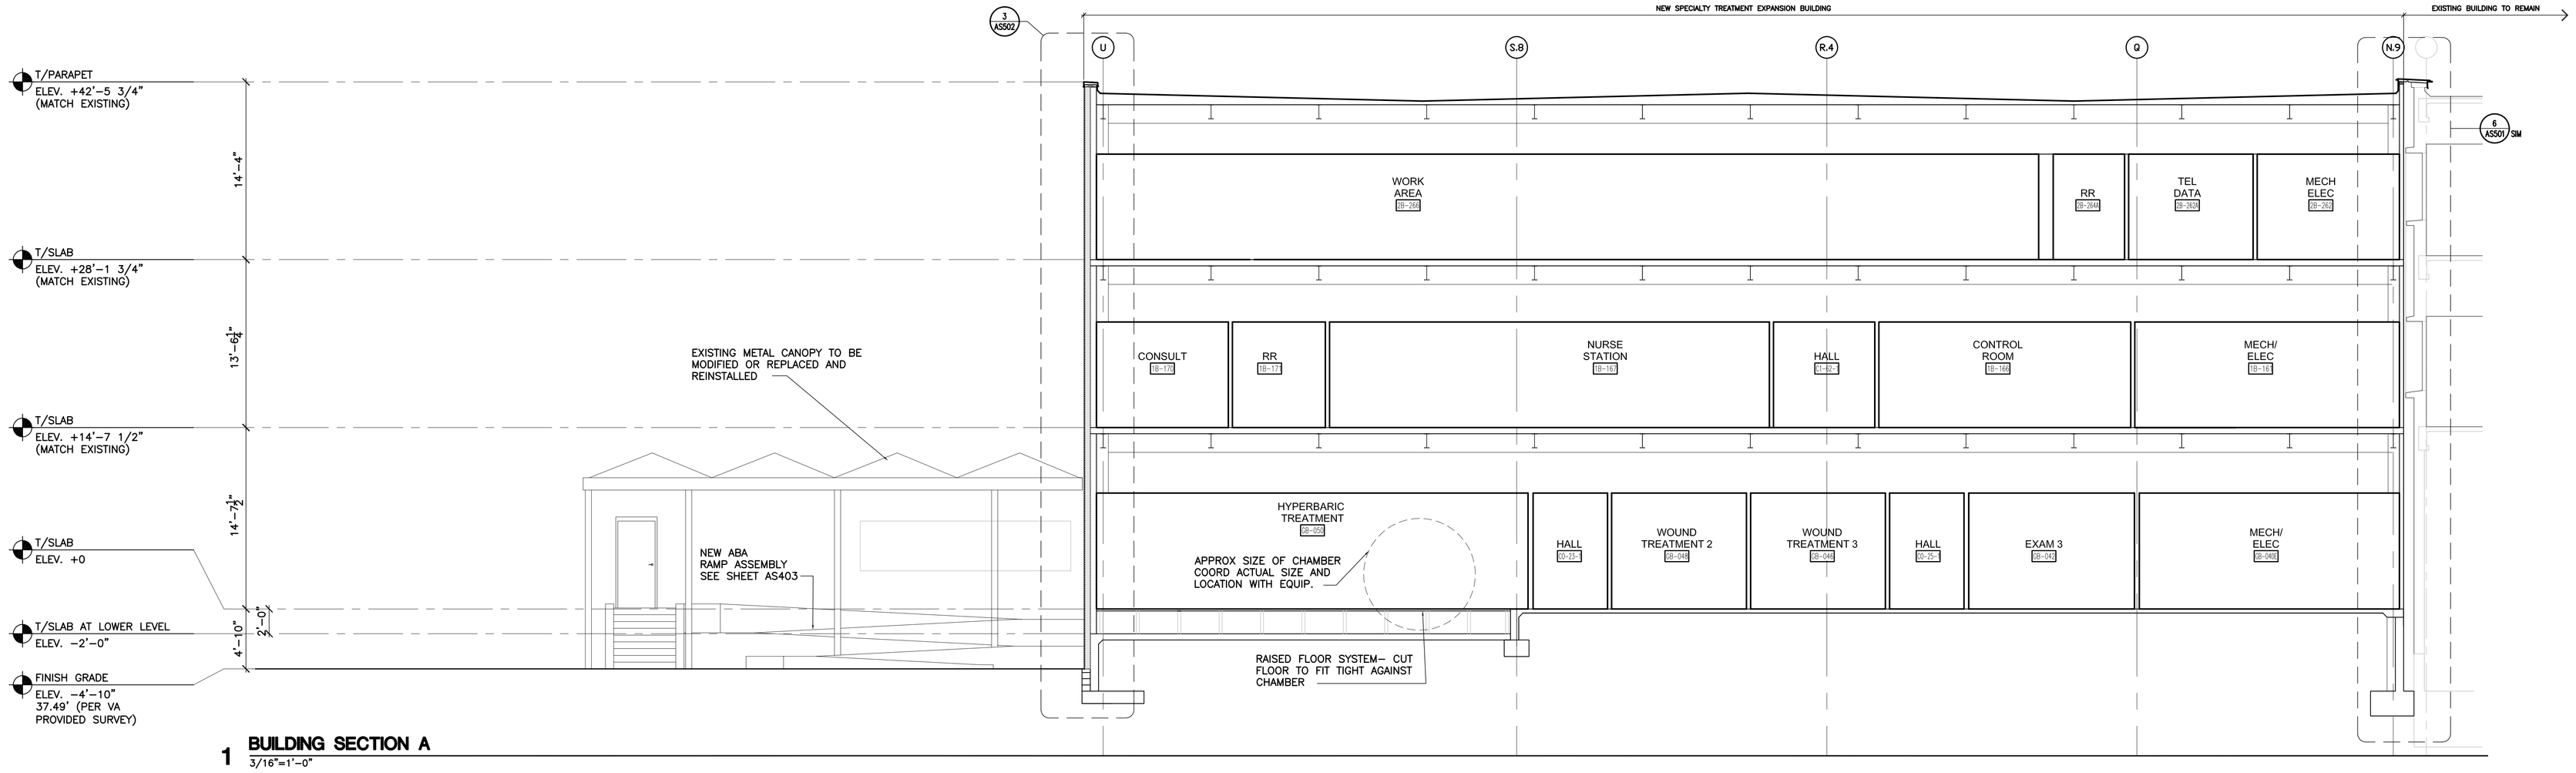

1 **BUILDING SECTION A**
3/16"=1'-0"

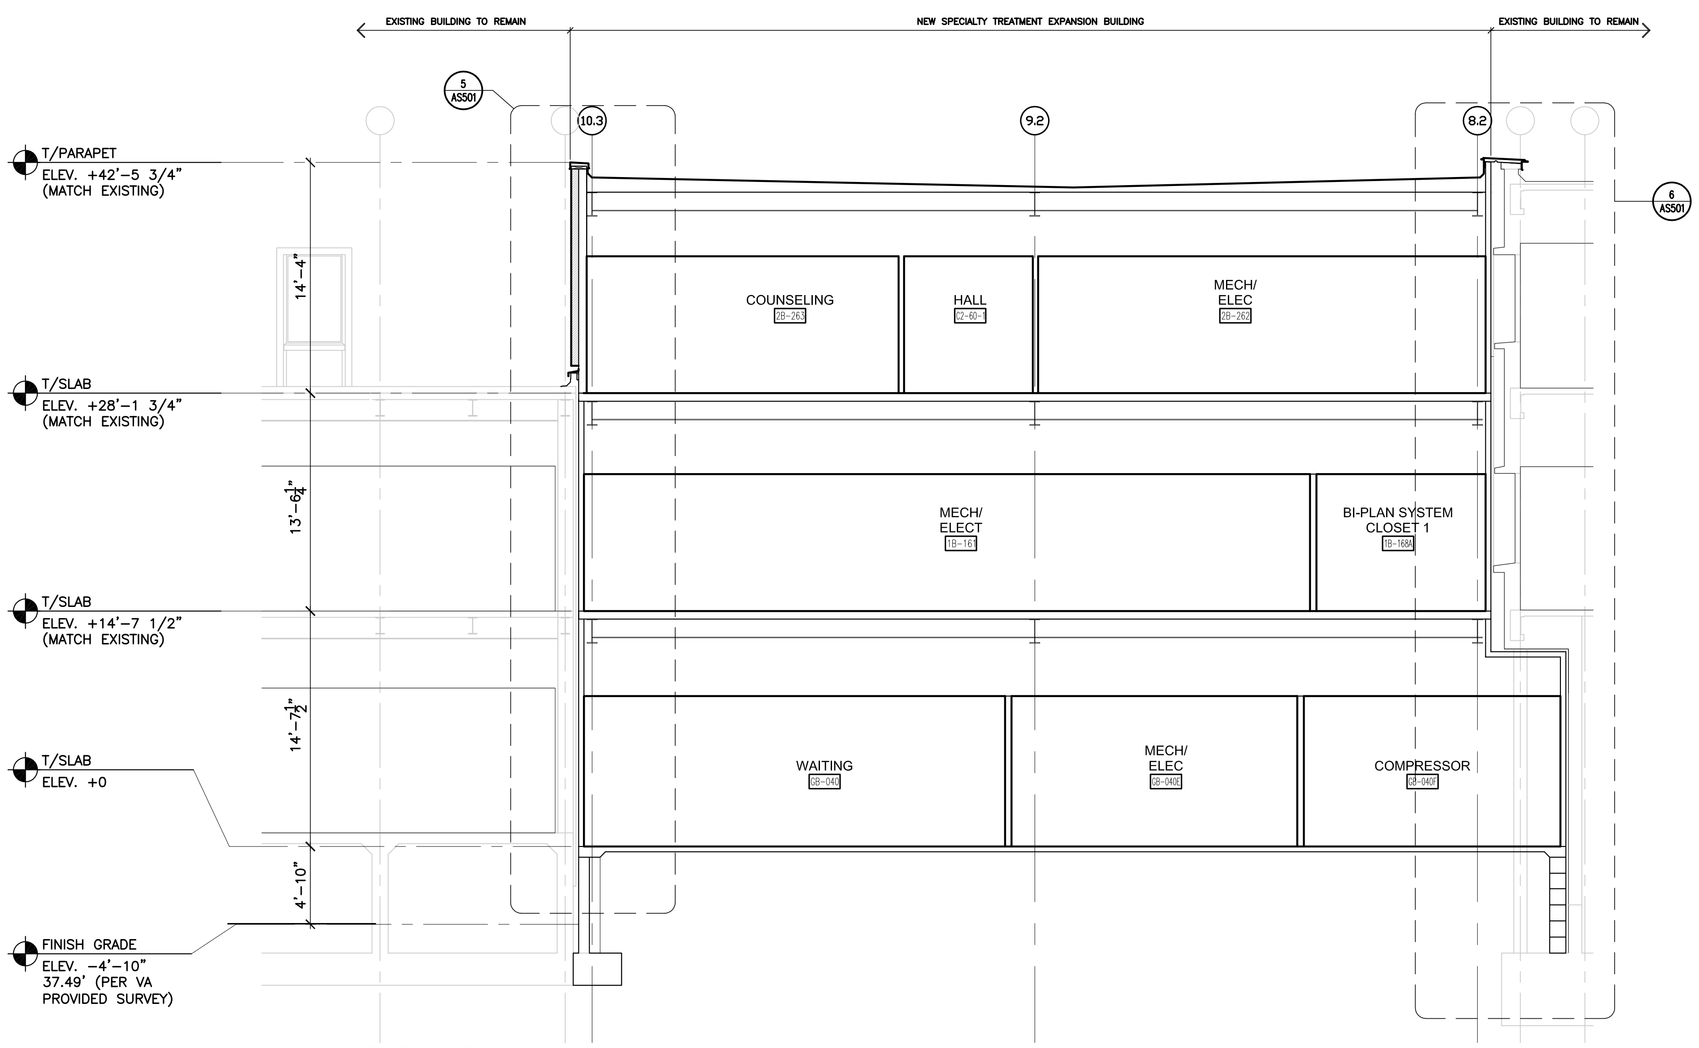

2 **BUILDING SECTION B**
3/16"=1'-0"

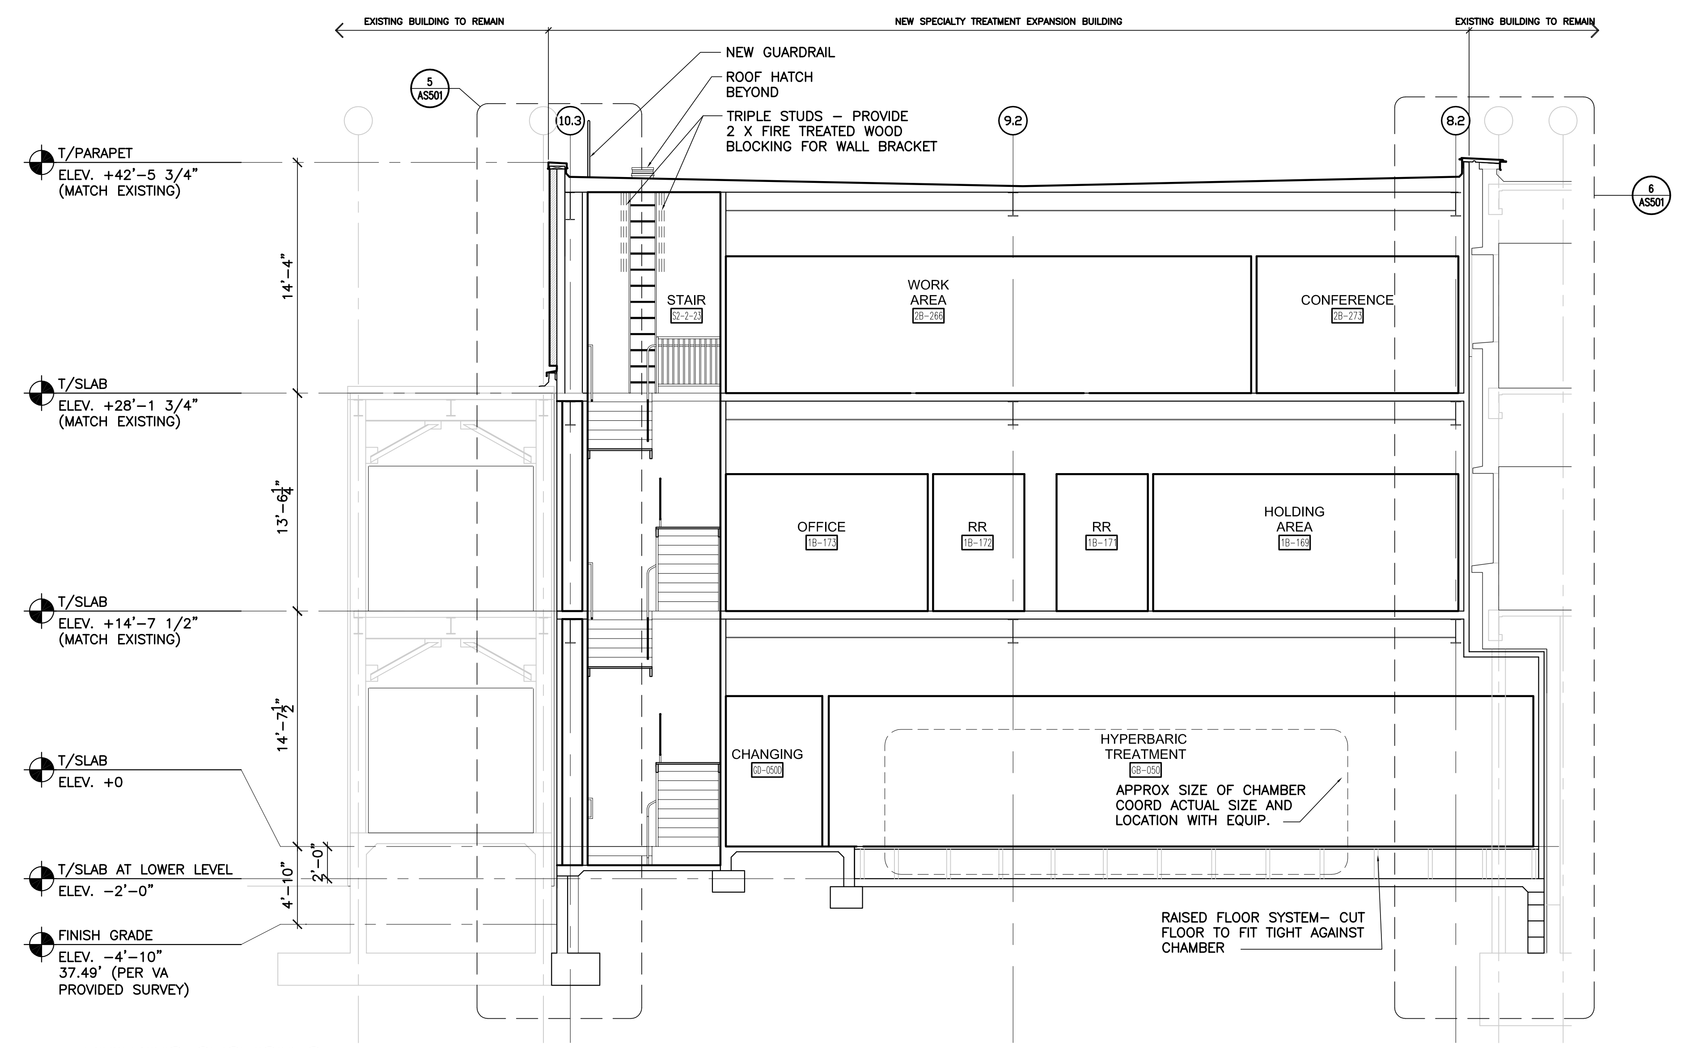

3 **BUILDING SECTION C**
3/16"=1'-0"

04-18-12 MEDICAL EQUIPMENT AND INTERIOR DESIGN REVISIONS

REVISION	DATE
65% SUBMITTAL	02/19/11
95% SUBMITTAL	03/29/11
100% SUBMITTAL	04/13/11
CONSTRUCTION SET	05/02/11
1 Clarifications to Bid Options- ADDENDUM #4	11/09/11
MEDICAL EQUIPMENT AND INTERIOR DESIGN REVISIONS	04/18/12

CONSULTANTS:

ARCHITECT/ENGINEERS:

ttv architects, inc.
110 EAST FORSYTH ST
JACKSONVILLE, FLORIDA 32202
T 904.798.8333
F 904.798.8335
www.ttvarch.com
FL Lic.#AA0002609

Drawing Title: BUILDING SECTIONS

Approved: Project Director

Project Title: SPECIALTY TREATMENT EXPANSION PROJECT- BUILDING #1

Location: JAMES A. HALEY VETERANS' HOSPITAL

Date: 02/19/11 | Checked: TTV | Drawn: TAG

Project Number: 673-CSI-100

Building Number: 1

Drawing Number: AS301

Dwg. 17 of 40

Office of Construction and Facilities Management

Department of Veterans Affairs

VA FORM 08-6231