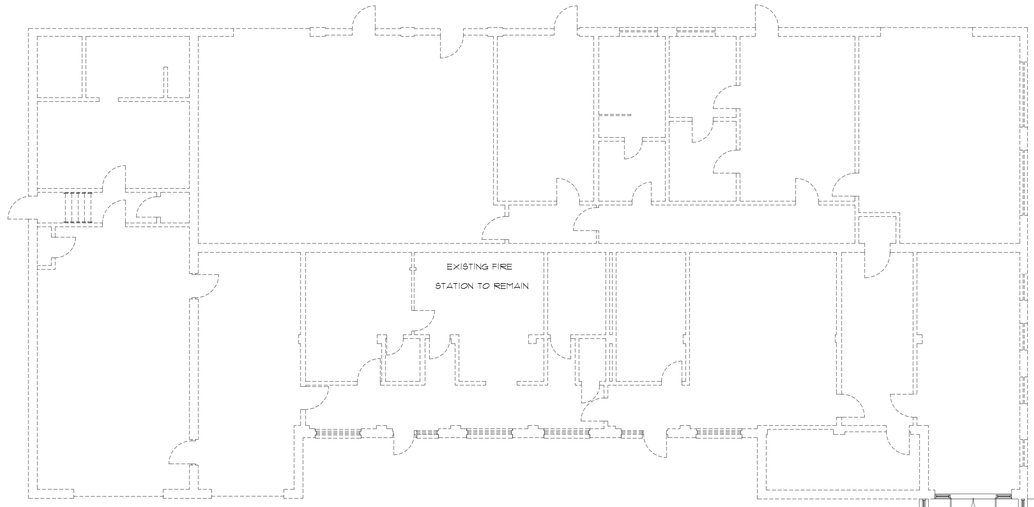


## SANITARY OUTFALL

| MARK NO. | HORIZ. LENGTH FT. | EST. BFF (BELOW FIN. FLOOR) FT. |
|---|---|---|
| ① | 25 | ±3.26 |

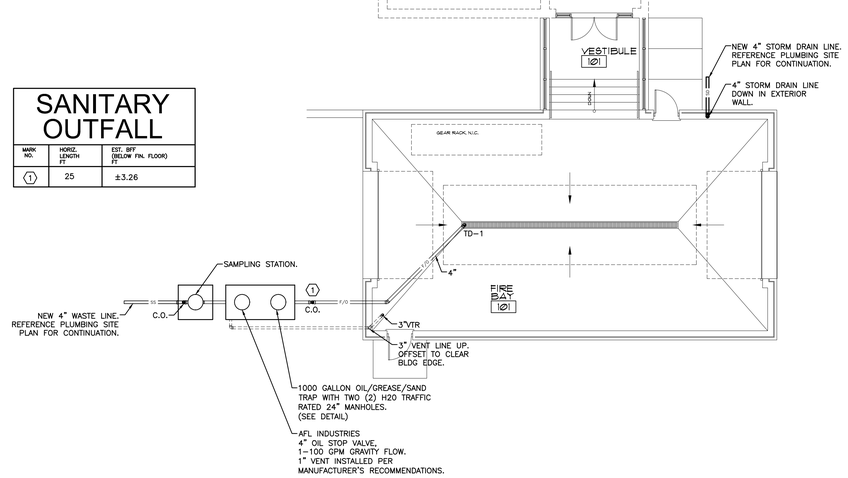


## WASTE PLUMBING PLAN

SCALE: 1/8"=1'-0"

## ROOF DRAIN SCHEDULE

| MARK NO. | MANUFACTURER'S MODEL NO. | SIZE | NOTES |
|---|---|---|---|
| RD-1 | ZURN MODEL NO. Z-100 OR APPROVED EQUAL | 4" DIA | UNDERDECK ROOF CLAMP |

1. SLOPE ALL HORIZONTAL RUNS OF ROOF DRAIN PIPING 1/8" PER FT.
2. ROOF DRAINS SHALL BE INSULATED WIHT 1/2" THICK FIBERGLASS INSULATION.
3. ROOF DRAIN PIPING MAY BE SCH. 40 PVC. HOWEVER, ALL FLOOR/FIRE BARRIER PENETRATIONS MUST BE FIRE STOPPED IN ACCORDANCE WITH LOCAL, STATE, AND FEDERAL CODES.
4. CAST IRON DOME

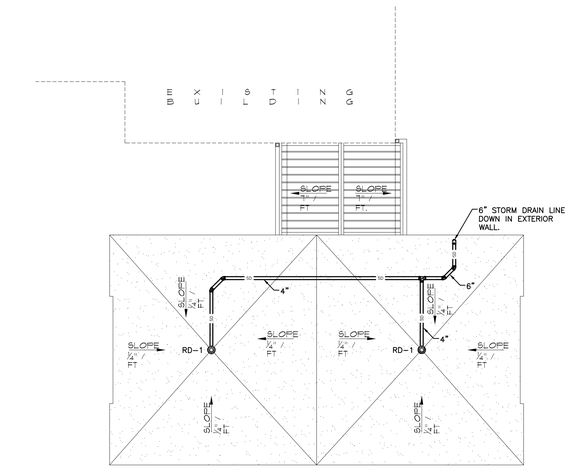


## ROOF PLUMBING PLAN

SCALE: 1/8"=1'-0"

N E W S

# WASTE PLUMBING PLAN

WHORTON ENGINEERING, INC.
HVAC – PLUMBING – PROCESS CONTROL
Randall Whorton
RANDALL WHORTON, P.E.
PH 256/820-9897 FAX 256/820-9896
DATE 7-1-11
25 SUMMERALL GATE ROAD
ANNISTON, ALABAMA 36205
ALABAMA REGISTERED No.14192 PROFESSIONAL ENGINEER RANDALL D. WHORTON

WHORTON ENGINEERING PROJECT NO. 11132

| Revisions | Date |
|---|---|
| | |

ALABAMA REGISTERED No. 15978 PROFESSIONAL ENGINEER CHARLES CRAIG MILLS
MCE MILLS-CONOLY ENGINEERING, P.C.
8218 Old Federal Road Montgomery, AL 36117
TELEPHONE: (334) 270-0010 FAX: (334) 270-0040

CAVHCS Central Alabama Veterans Health Care System

| | |
|---|---|
| Approved: | Approved: |
| Approved: | Approved: |
| Approved: | Approved: |
| Approved: | Approved: |

Drawing Title: WASTE PLUMBING PLAN
Safety Officer:
Clinical Representative:

Project Title: MODIFY FIRE BAY, B-15
CENTRAL ALABAMA VETERANS HEALTH CARE SYSTEM
TUSKEGEE, ALABAMA

Building Number: 15 | Checked: RDW | Drawn: ALT
Location: East Campus, Tuskegee, AL

Date: 7/01/11
Project No.: 619-10-455
DRAWING NO.: P3.1
Dwg. 12 of 16

Veterans Administration

VA FORM 08-6231A, MAR 1984

U.S.GOVERNMENT PRINTING OFFICE: 1984-440-467