KEYNOTES:

1. CRASH/HANDRAIL COMBINATION. REFER TO SHEET A5.14, DETAIL NO. 6. TERMINATE ALL RAILS WITH WALL RETURNS.
2. CORNER GUARD, TYPE ONE. REFER TO DETAIL NO. 6, SHEET A5.15.
3. SHOWER BENCH/LOCKER BENCH. REFER TO DETAIL NO. 1, SHEET A5.14.
4. ALIGN FINISH OF NEW CONSTRUCTION WITH OUTER MOST FINISH OF EXISTING WALL TO PROVIDE SMOOTH TRANSITION.
5. CORNER GUARD, TYPE THREE. REFER TO DETAIL NO. 6, SHEET A5.15.
6. EXTENT OF NEW FINISH. PROVIDE CONTROL JOINT WHEN GWB BULK HEAD IS NOT PRESENT.
7. CORNER GUARD, TYPE TWO. REFER TO DETAIL NO. 6, SHEET A5.15.
8. AUTOMATIC DOOR PUSH PLATE.
9. ALIGN NEW WALL ADJACENT TO CONCRETE COLUMN IN ORDER FOR NEW FINISH PASS OVER COLUMN ON 7/8" METAL FURRING STRIPS. UNFINISHED CMU TO ALIGN FLUSH WITH FINISHED CONCRETE.
10. FLOOR EXPANSION JOINT WITH COVER.
11. WALL EXPANSION JOINT, BOTH SIDES OF WALL AND ADJACENT WALLS.
12. ALIGN EDGE OF WALL FINISH WITH EDGE OF WINDOW OPENING.
13. CENTER WALL ON CENTER LINE OF WINDOW MULLION. REFER TO DETAIL NO. 4, SHEET A5.40.
14. PATCH OPENING TO MATCH INTEGRITY OF EXISTING WALL. MATCH EXISTING FINISH IF NOT ADDRESSED IN THE RENOVATION FINISH SCHEDULE. PATCH TO BE OF EQUAL THICKNESS OF EXISTING WALL.
15. SOUND INSULATION. EXTEND TO DECK ABOVE.
16. METAL STUD FURR OUT. ONE LAYER TYPE "X" GYPSUM BOARD ROOM SIDE.

DEDUCTIVE ALTERNATE NO. 5
REMOVE THE RENOVATION OF THIS AREA FROM THE CONTRACT.FURR AROUND ALL PIPING WHICH PASS THROUGH THIS AREA REQUIRED IN THE NEW WORK.

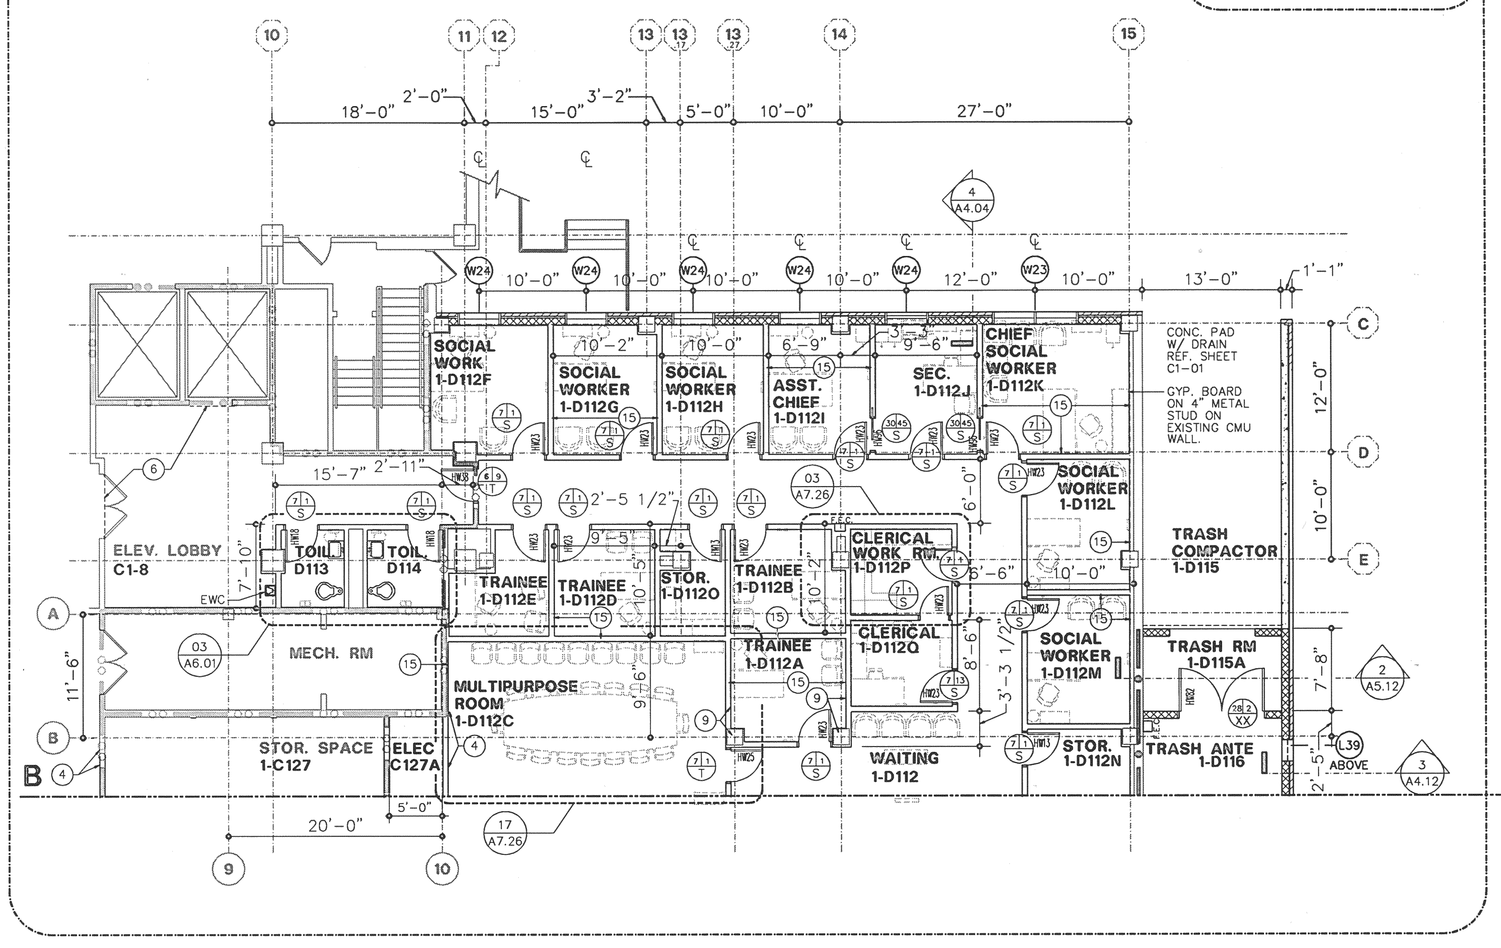

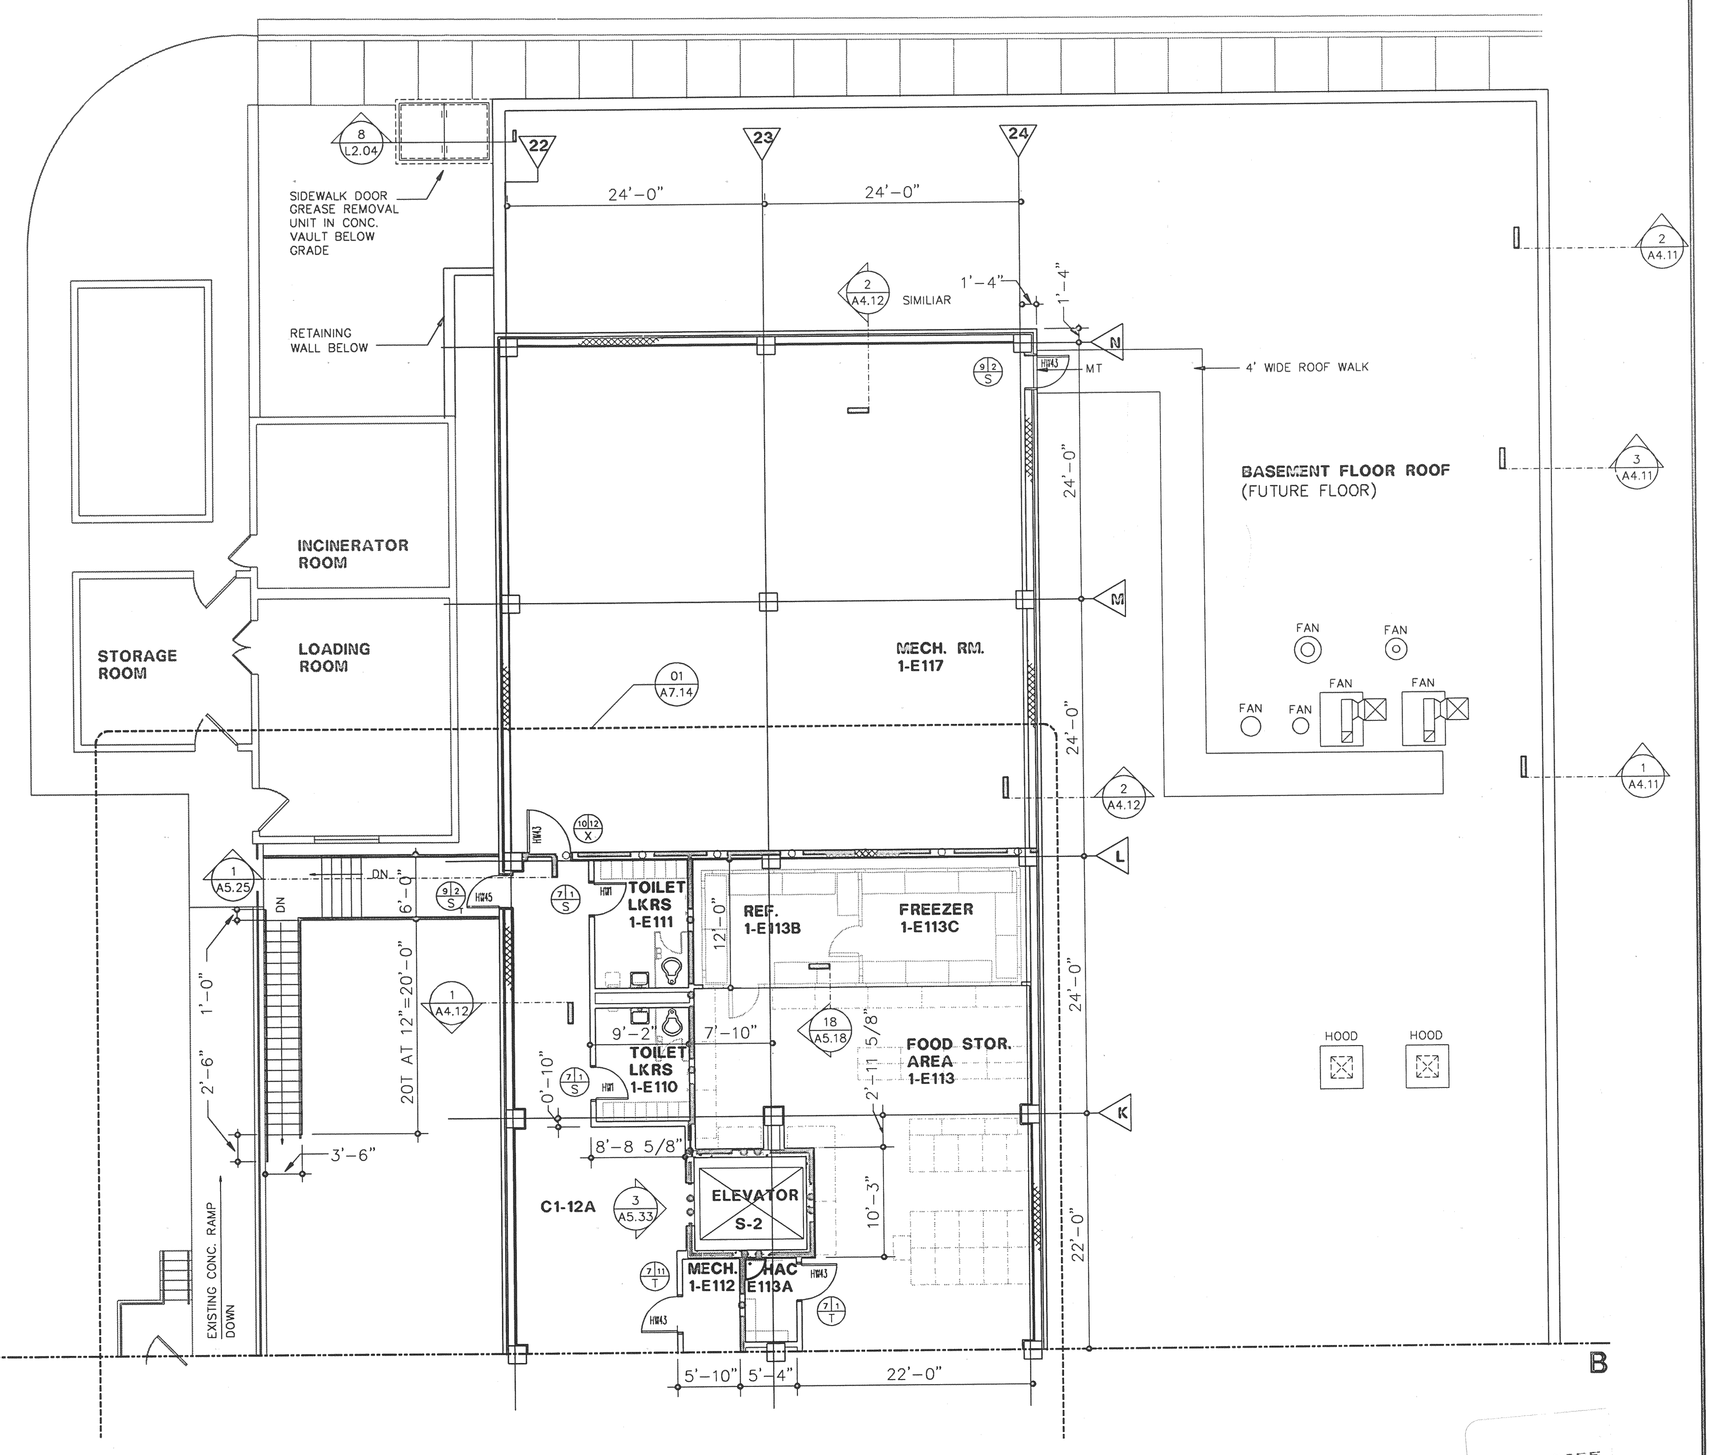

7-3-1-0055

A11C	A11C	BLK
EX1C	EX1C	50BLU
NW1C	NW1C	GRN
A71C	A71C	30
EG21C	EG21C	30RED
G21C	G21C	50RED
CC1C	CC1C	BLU
CUTC	CUTC	BLU
LS1C	LS1C	50GRN
A1NTC	A1NTC	BLK
BDR#1	BDRA1	BLK

B.O. 69

Revisions | Date

SAM E. DICARLO ARCHITECT REGISTERED No. 97 STATE OF TENNESSEE

Hart Freeland Roberts
incorporated
architects engineers planners interiors
NASHVILLE, TENNESSEE · JACKSON, TENNESSEE · BRENTWOOD, TENNESSEE

N
0 4 8 12
one-eighth inch = one foot

Drawing Title: FIRST FLOOR PLAN PART - C NEW CONSTRUCTION

Approved Area Project Manager

Project Title: Clinical Improvements and Patient Privacy

Building Number | Checked | Drawn

Location: VAMC, Nashville, TN

Date: 2/1/90

Project No. 626-018

DRAWING NO. A1.01 C

Drg.31 Of 172

Veterans Administration

VA FORM 08-6231A, MAR 1984

U.S.GOVERNMENT PRINTING OFFICE:1984-440-467