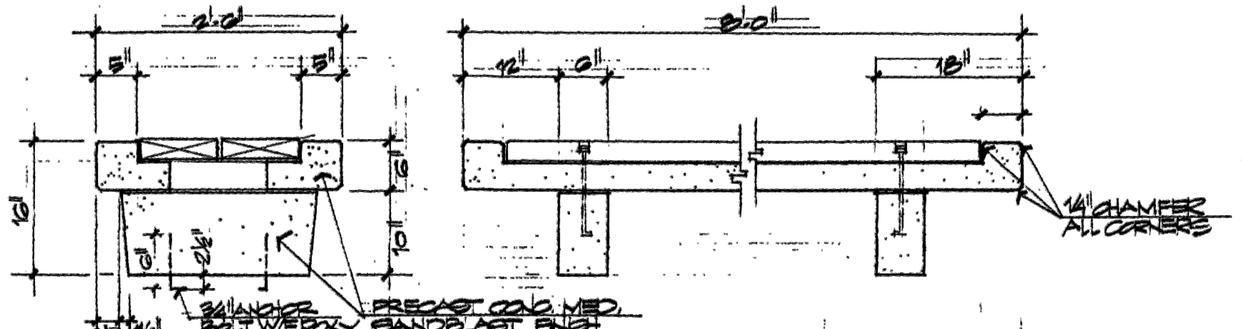

1b/L-32 SECTION 1"=1'-0"

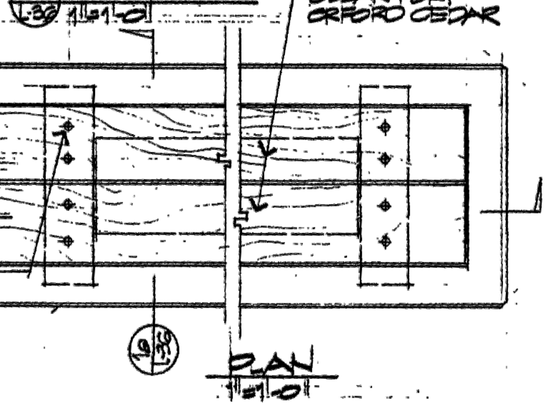

1b/L-32 ELEVATION 1"=1'-0"

1b/L-32 PLAN 1"=1'-0"

1/L-32 CONCRETE BENCH DETAILS 1"=1'-0"

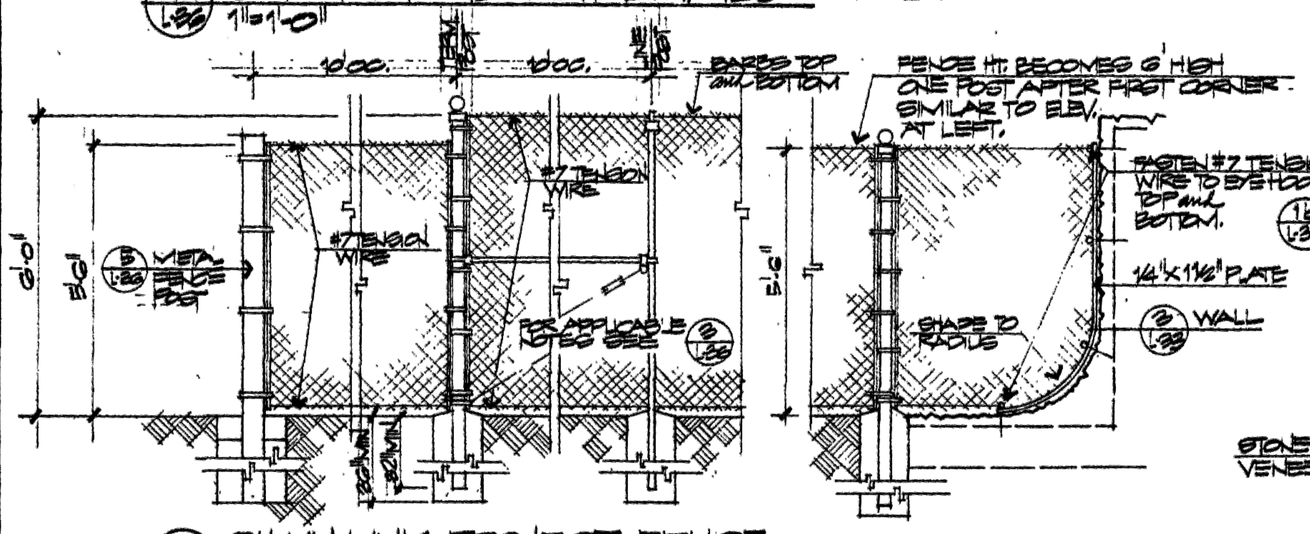

2/L-32 CHAIN LINK PROJECT FENCE 1/2"=1'-0"

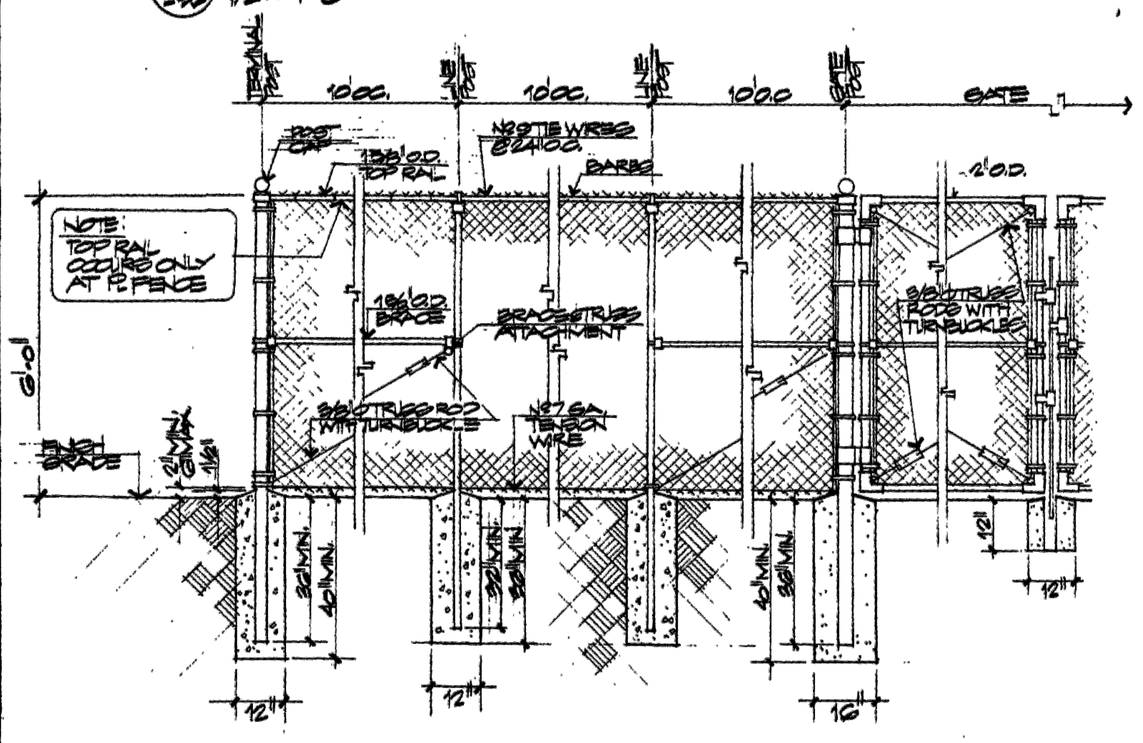

3/L-32 CHAIN LINK P2 FENCE and GATE 1/2"=1'-0"

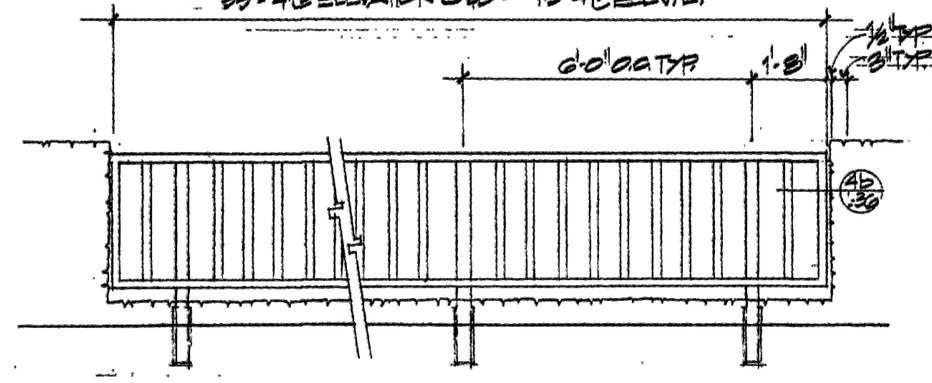

ELEVATION 1/2"=1'-0"

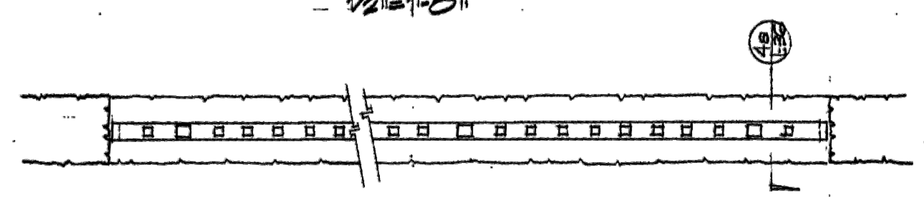

PLAN 1/2"=1'-0"

NOTE: REFER TO SHEET L-35 FOR ADDITIONAL INFORMATION.

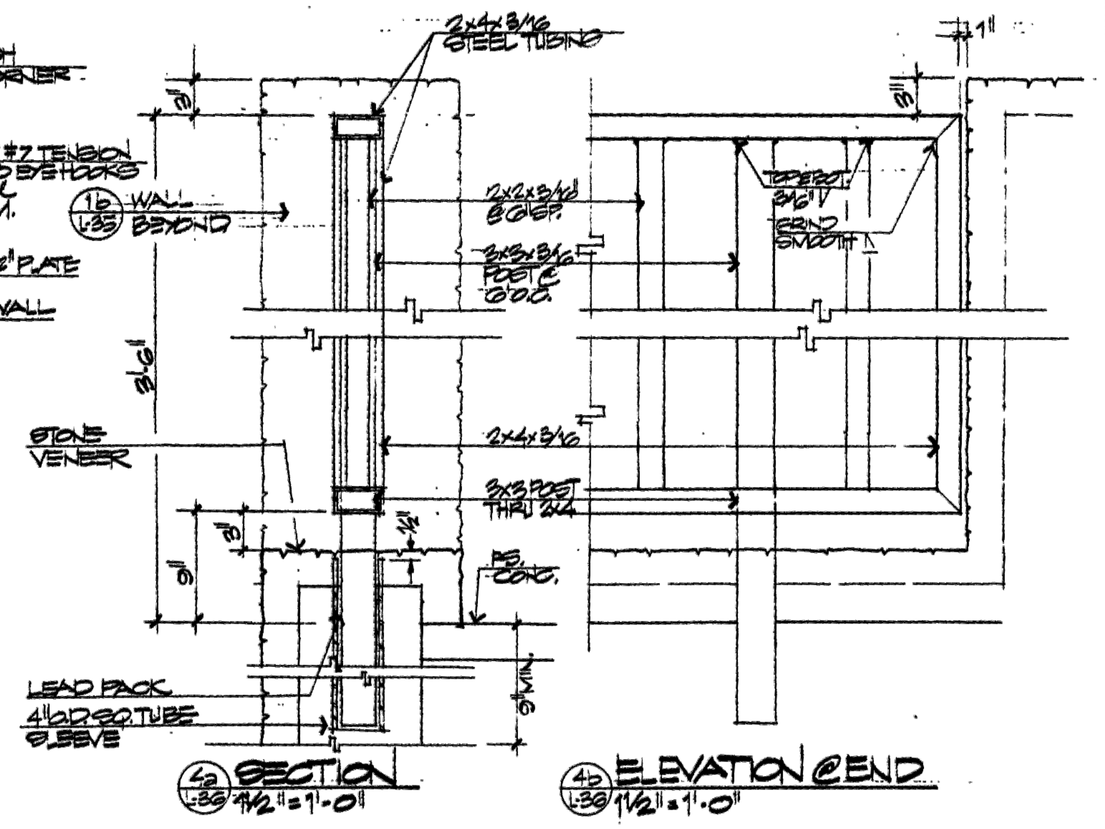

4/L-32 SECTION 1½"=1'-0"

4/L-32 ELEVATION @ END 1½"=1'-0"

4/L-32 METAL RAILING DETAILS @ OVERLOOK

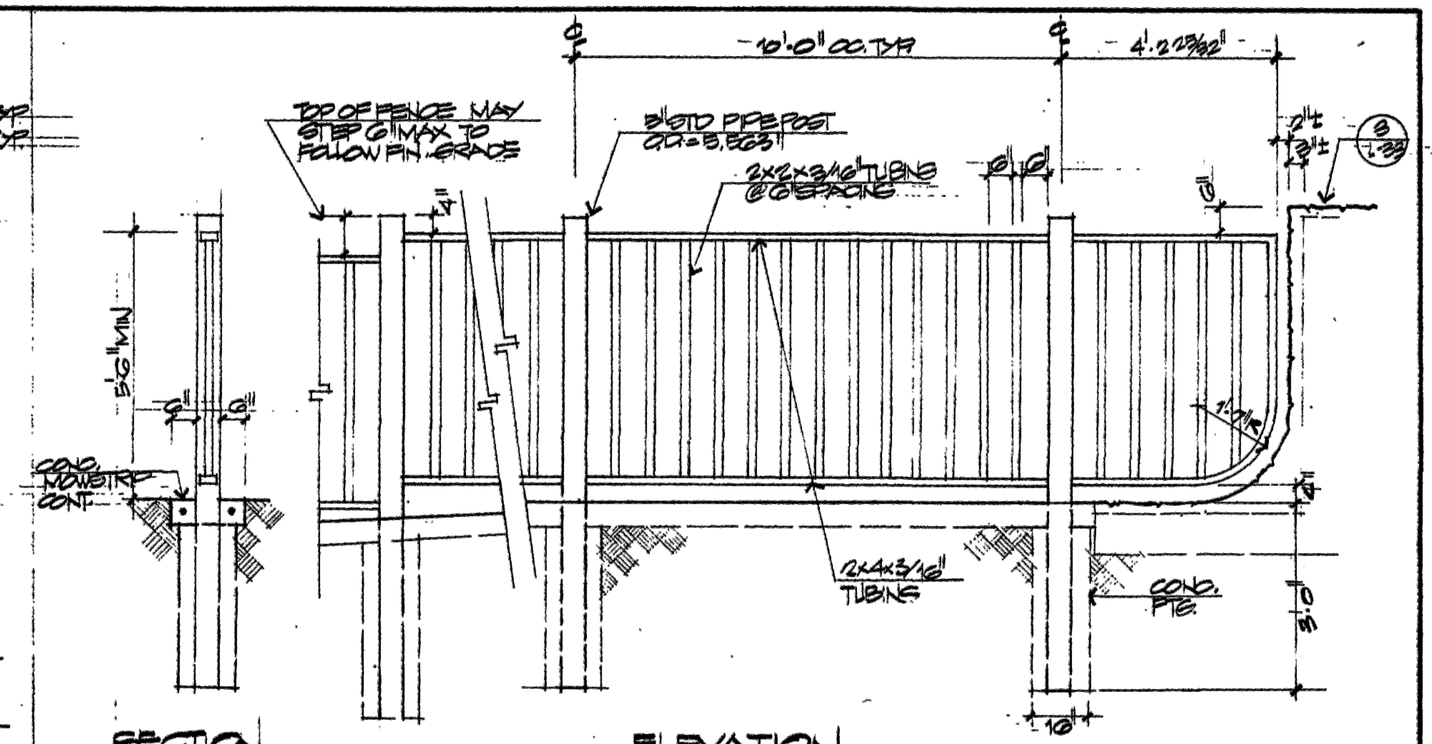

SECTION 1/2"=1'-0"

ELEVATION 1/2"=1'-0"

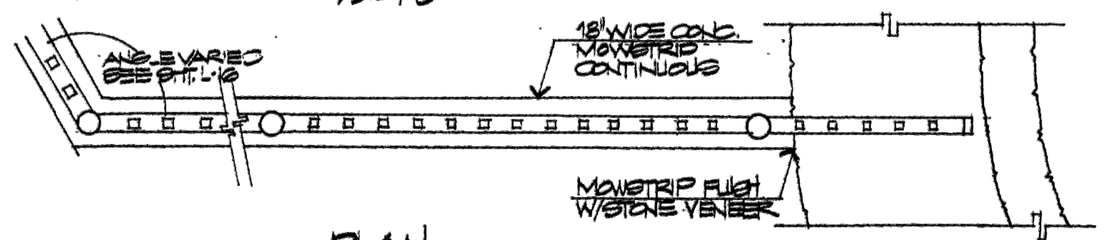

PLAN 1/2"=1'-0"

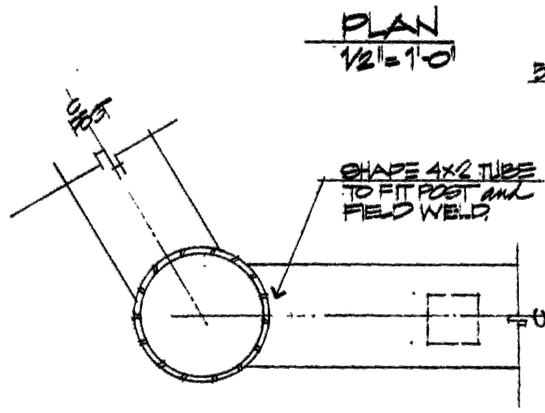

3b/L-32 PLAN @ POST 3"=1'-0"

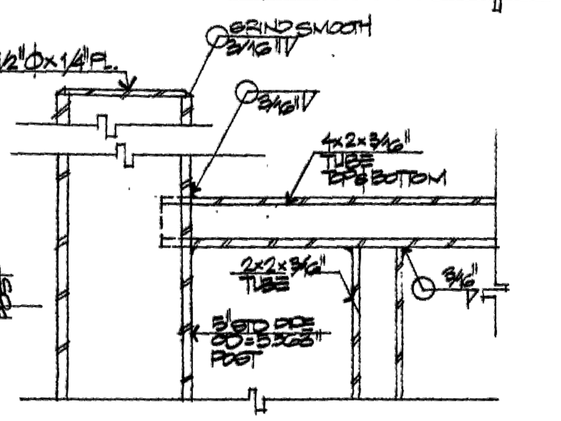

3b/L-32 SECTION @ POST 3"=1'-0"

3/L-32 METAL FENCE DETAILS

5-8-1-1023

NO.	DATE	DESCRIPTION

REVISIONS:

SHEET TITLE
FENCE & SITE DETAILS

BLDG NO.

PROJECT TITLE
VETERANS ADMINISTRATION NATIONAL CEMETERY RIVERSIDE, CALIFORNIA PHASE 1 DEVELOPMENT

DRAWN	CHECKED	DATE
CRH	LGA/AH	9 MAR 77

Royston Hanamoto Beck & Abey
LANDSCAPE ARCHITECTS & PLANNERS
land planning park planning urban design
225 Miller Avenue, Mill Valley, California
(415) 383-7900

Jones-Tillson Associates · Engineers
Leland King & Associates · Architects

APPROVED: PROJECT DIRECTOR

DRAWING NUMBER **L-36**

DWG. 38 OF 136

PROJECT NUMBER **789-533-001B**

Veterans Administration

LOCATION
Riverside County, California