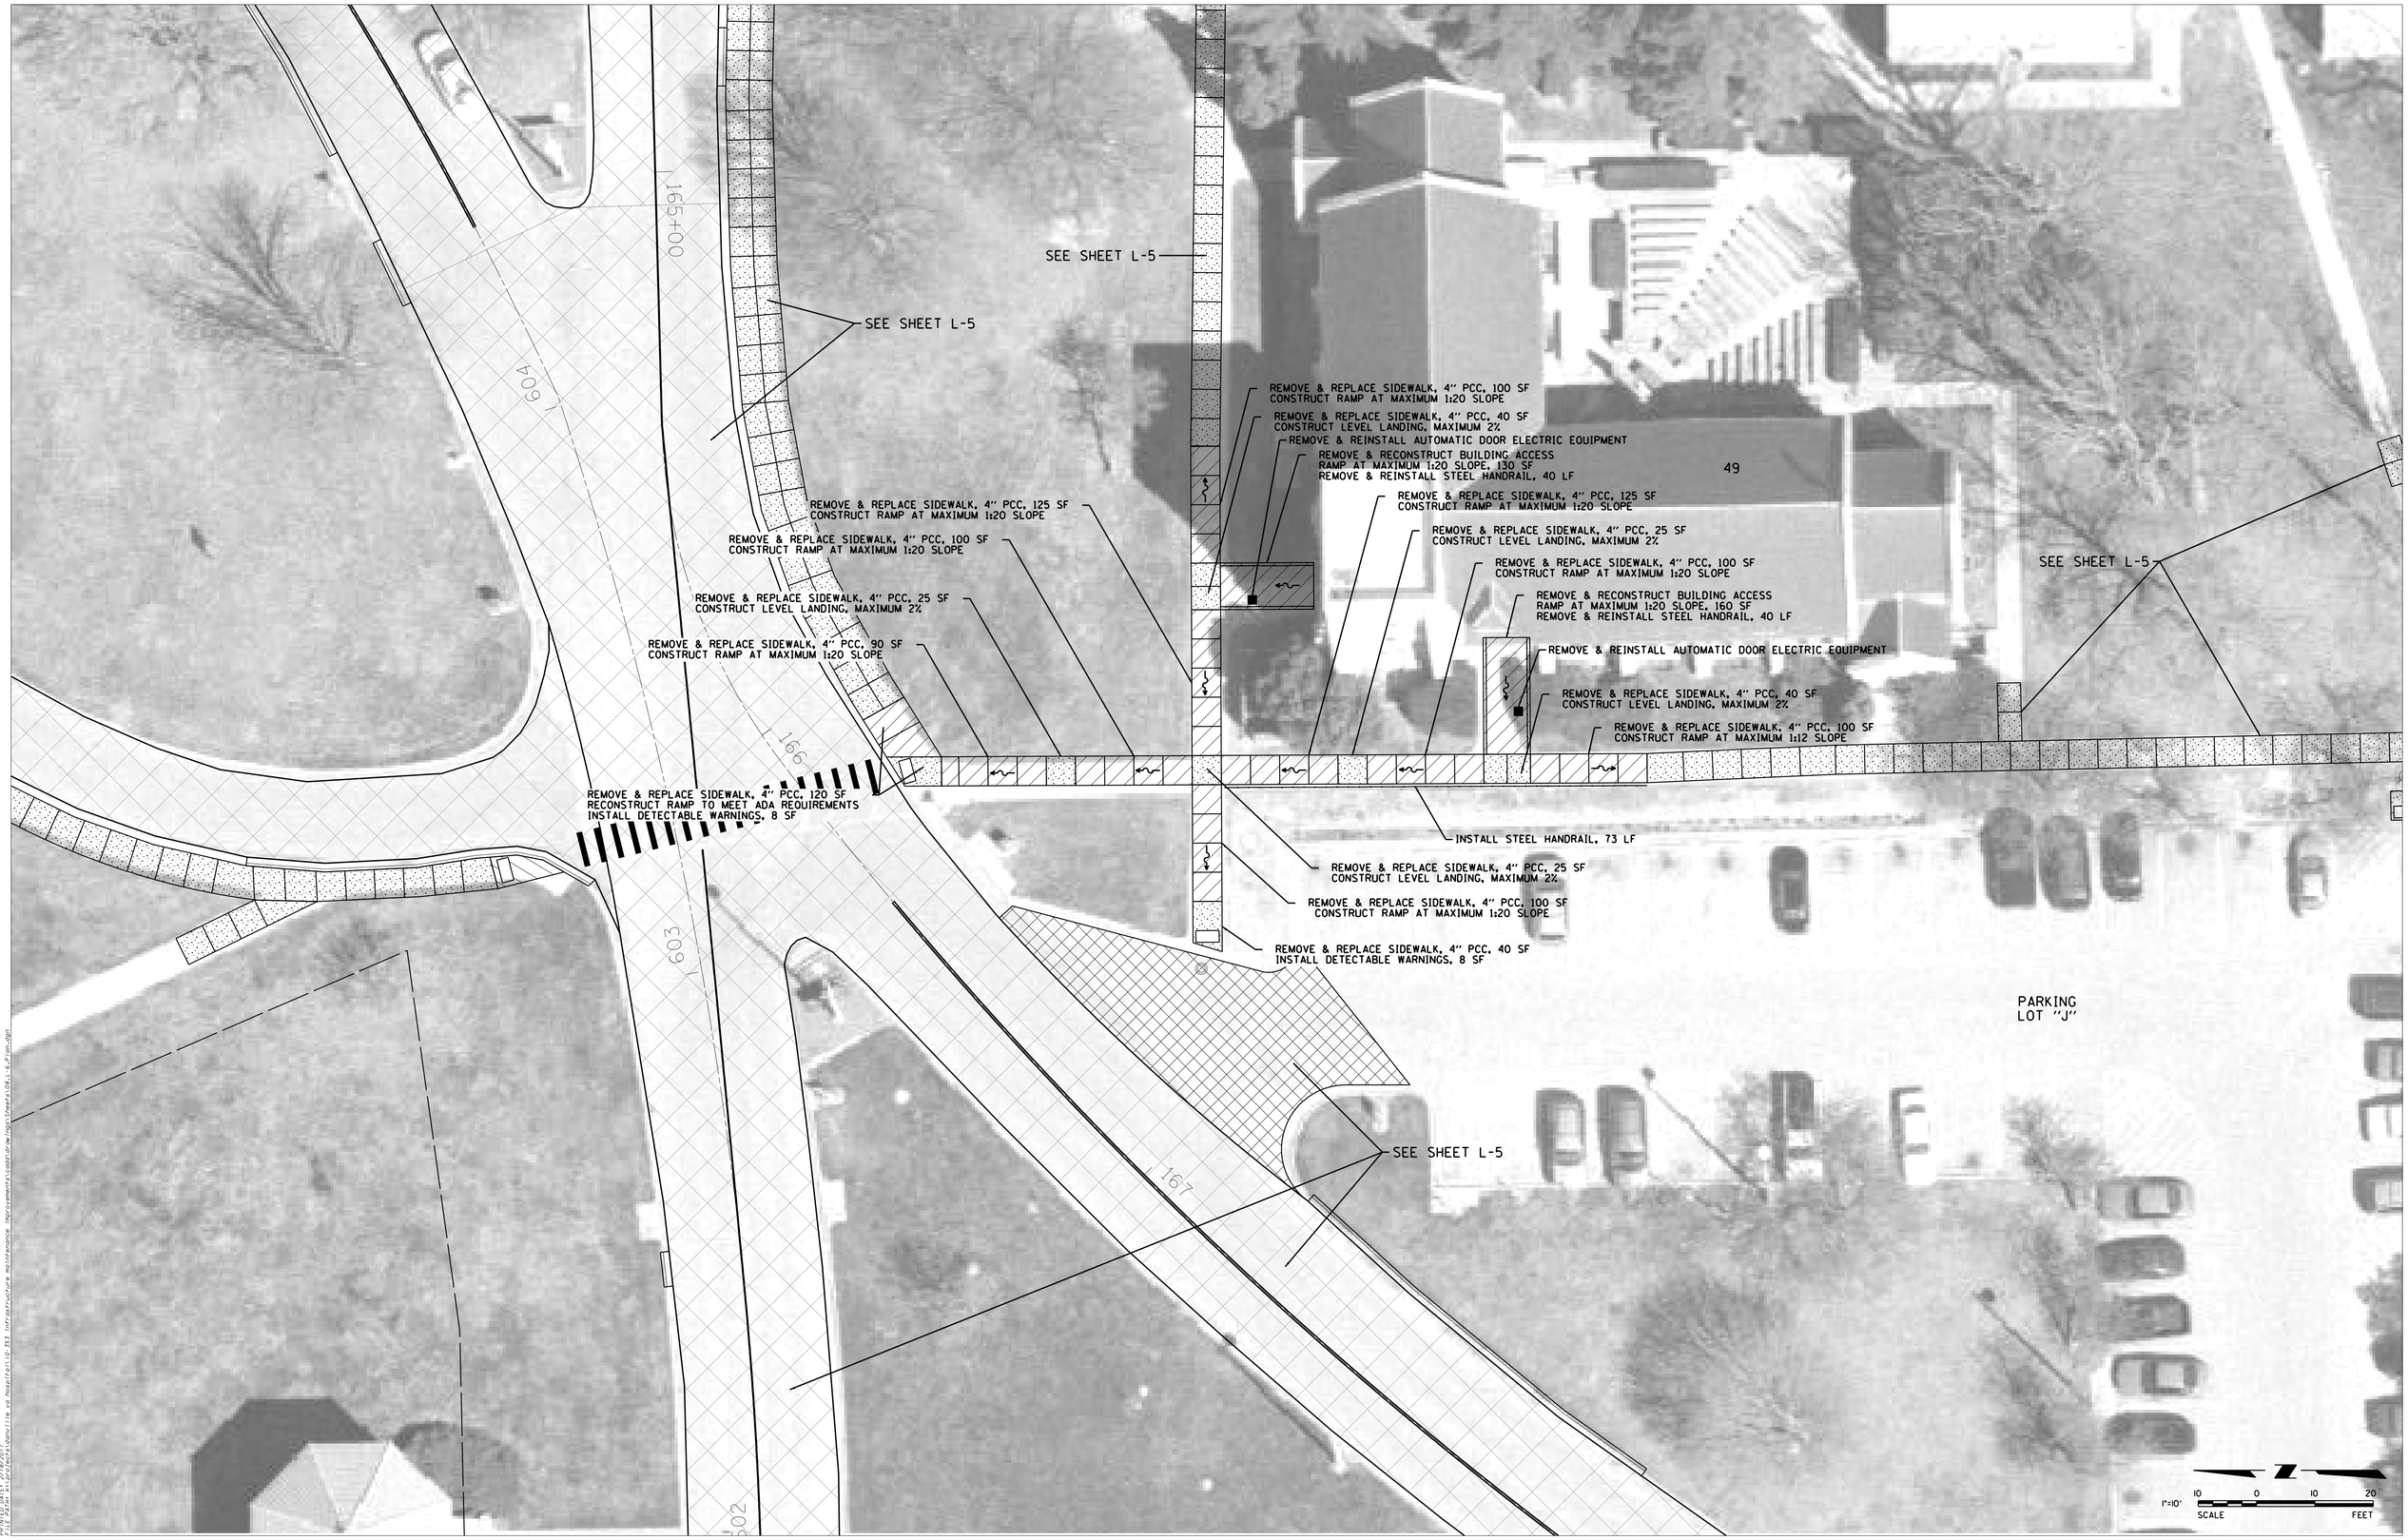

PRINTED DATE: 2/18/2011
C:\Projects\Danville va hospital\10-355 Infrastructure Maintenance Improvements\Cadd\dwgs\Sheets\GBL-6.P.lots.dgn

LEGEND

- ASPHALT SURFACE REMOVAL & HMA RESURFACING LIMITS
- HMA RESURFACING LIMITS
- CLASS D PAVEMENT PATCH 6" HOT-MIX ASPHALT (HMA)
- CONCRETE PAVEMENT, 8"
- P.C.C. SIDEWALK, 4" TYPICAL (UNLESS NOTED OTHERWISE)
- P.C.C. SIDEWALK RAMP MAX SLOPE = 1:20 (5%)
- CURB & GUTTER, TYPE B-6.12 COMBINATION CONCRETE
- CROSSWALK, BY OTHERS 12" SOLID WHITE TRAFFIC PAINT, MINIMUM 6' WIDE

Drawing Title
IMPROVEMENTS PLAN

Project Title
FCA REMOVE AND REPLACE ASPHALT ROADWAY AND CONCRETE WALKS STATION WIDE

Building Number | Checked P.T. | Drawn M.D.

Location VA ILLIANA HEALTH CARE SYSTEM DANVILLE, ILLINOIS

Date 2/18/2011

Project No. 550-10-119

DRAWING NO. **L-6** 8 of 24

Office of Facilities

Department of Veteran Affairs