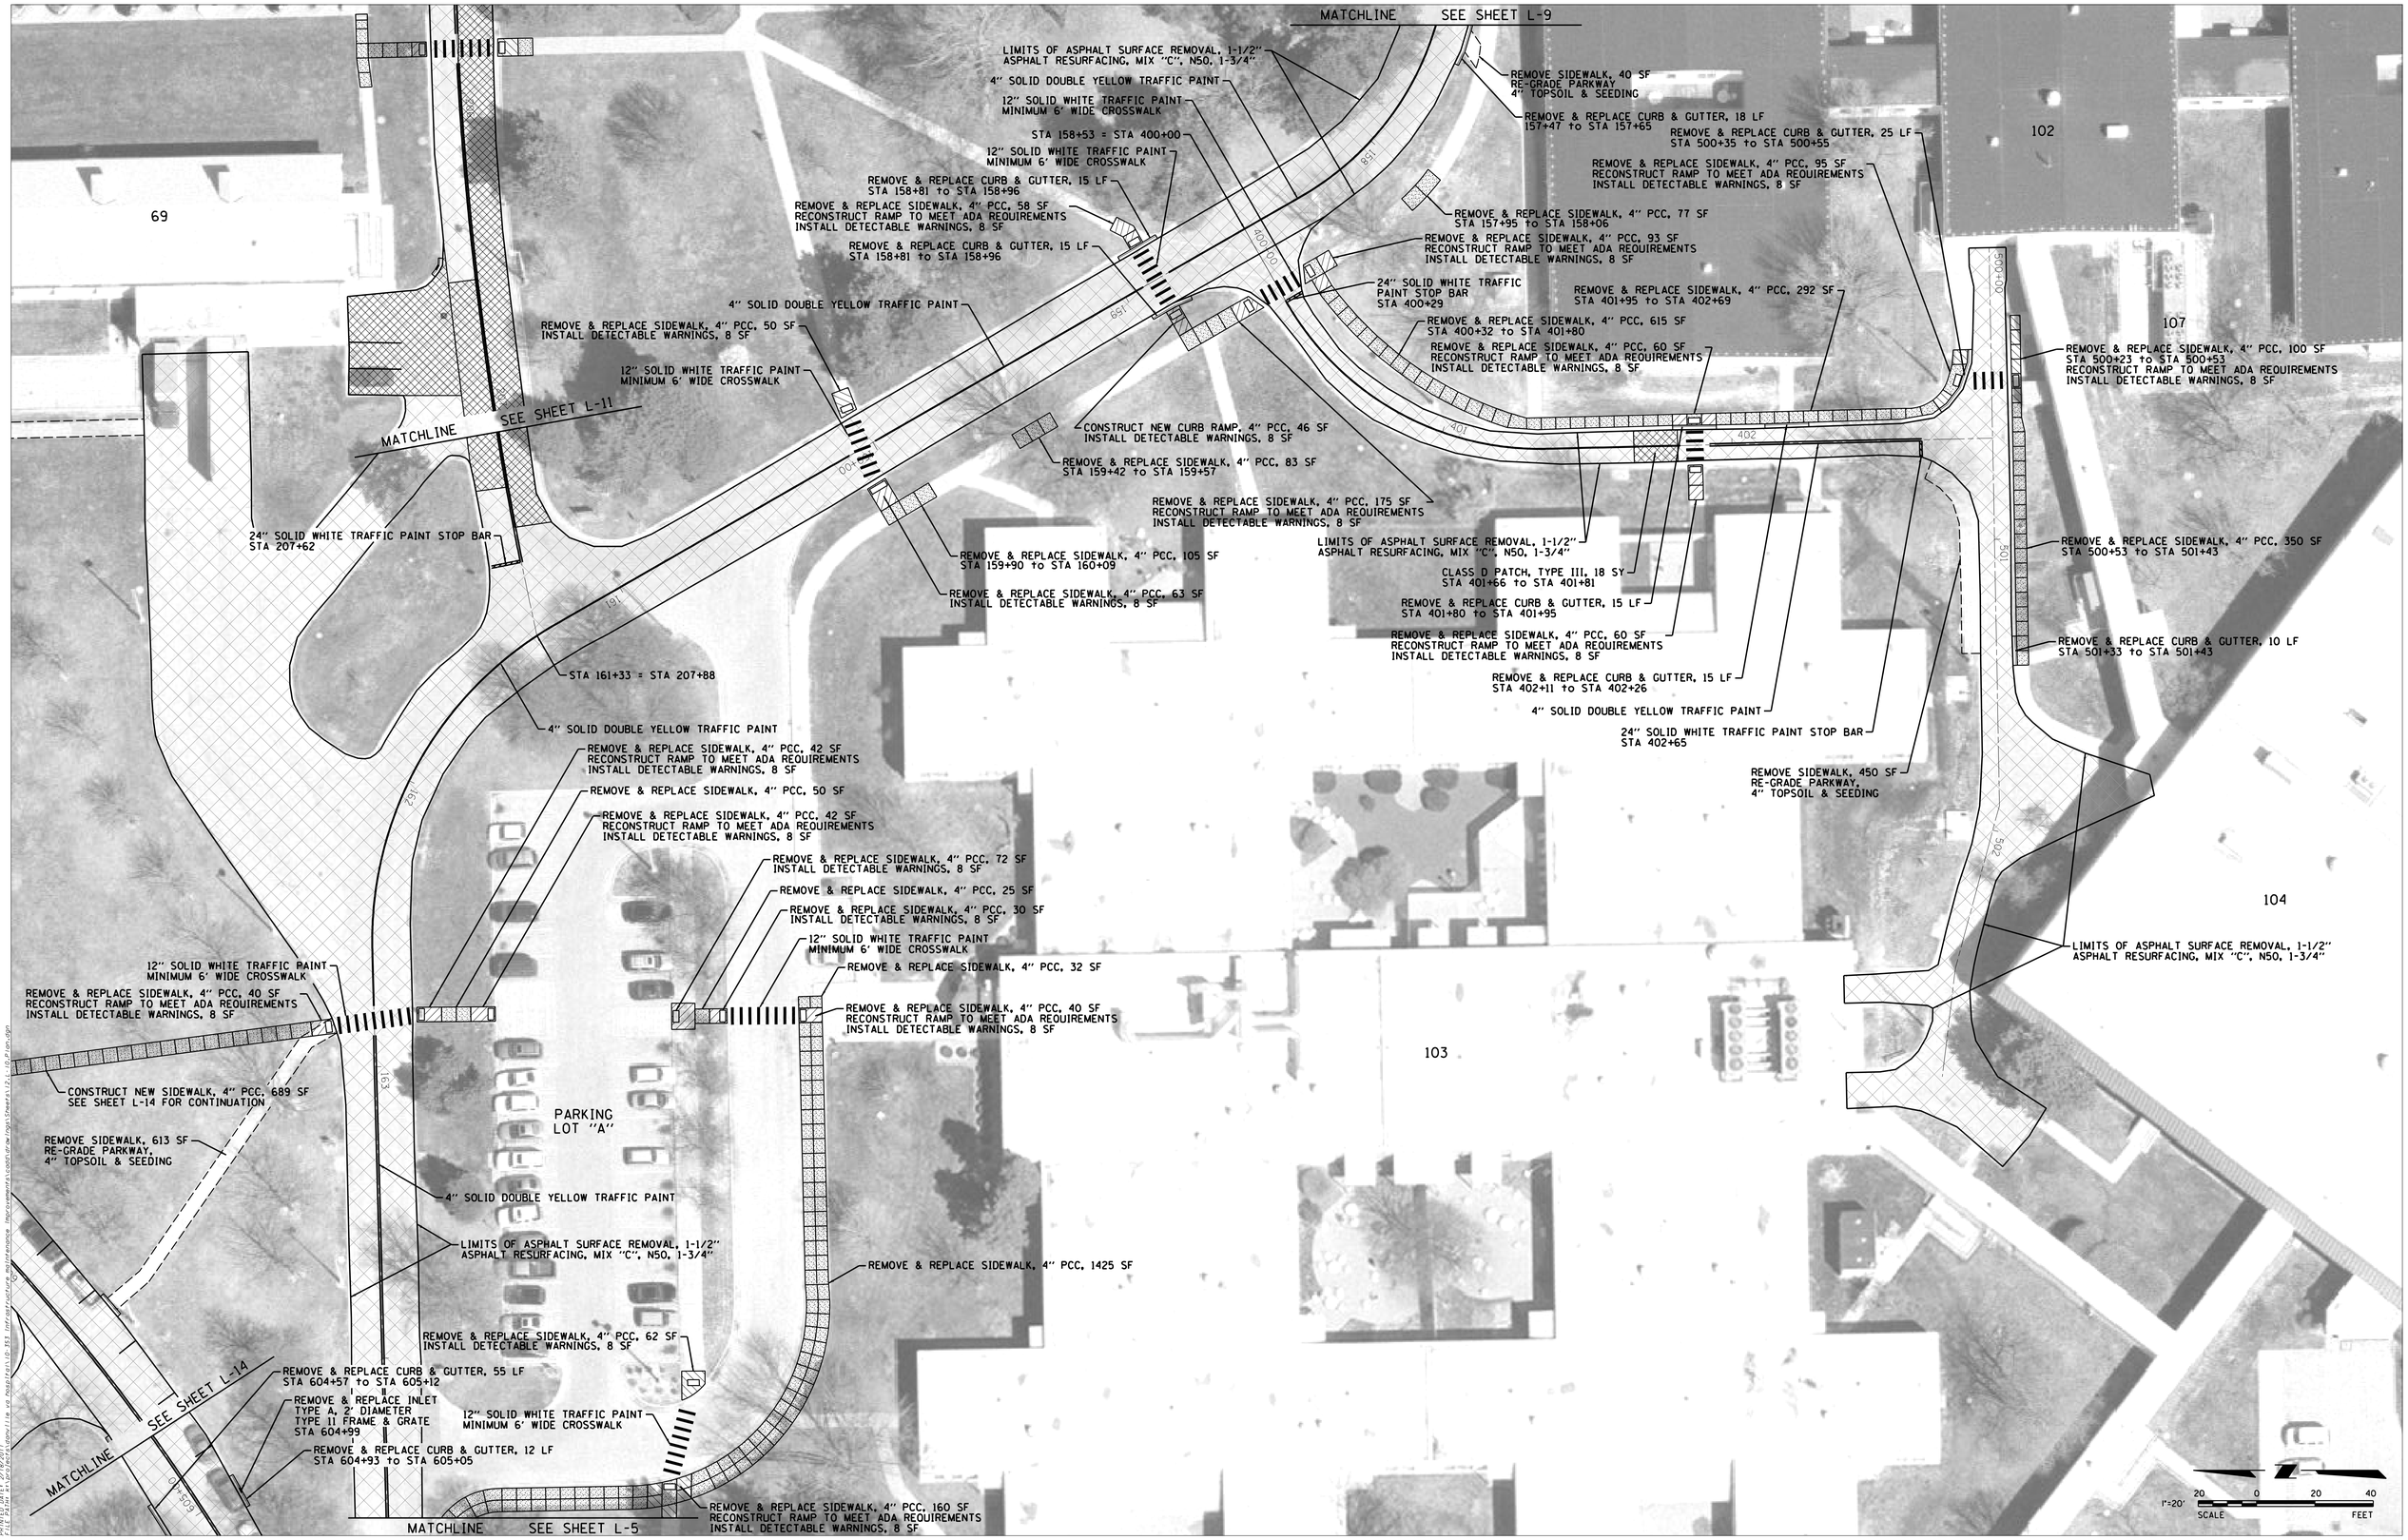

PRINTED DATE: 2/18/2011
FILENAME: C:\Projects\Illiana VA Roadways\10-353 Infrastructure Maintenance Improvements\CADD\Drawings\Sheets\12 L-10 Plan.dgn

LEGEND

- ASPHALT SURFACE REMOVAL & HMA RESURFACING LIMITS
- HMA RESURFACING LIMITS
- CLASS D PAVEMENT PATCH 6" HOT-MIX ASPHALT (HMA)
- CONCRETE PAVEMENT, 8"
- P.C.C. SIDEWALK, 4" TYPICAL (UNLESS NOTED OTHERWISE)
- P.C.C. SIDEWALK RAMP MAX SLOPE = 1:20 (5%)
- CURB & GUTTER, TYPE B-6.12 COMBINATION CONCRETE
- CROSSWALK, BY OTHERS 12" SOLID WHITE TRAFFIC PAINT, MINIMUM 6' WIDE

Drawing Title: **IMPROVEMENTS PLAN**

Project Title: **FCA REMOVE AND REPLACE ASPHALT ROADWAY AND CONCRETE WALKS STATION WIDE**

Building Number | Checked: P.T. | Drawn: M.D.

Location: VA ILLIANA HEALTH CARE SYSTEM DANVILLE, ILLINOIS

Date: 2/18/2011

Project No.: 550-10-119

DRAWING NO.: **L-10** 12 of 24

Office of Facilities

Department of Veteran Affairs