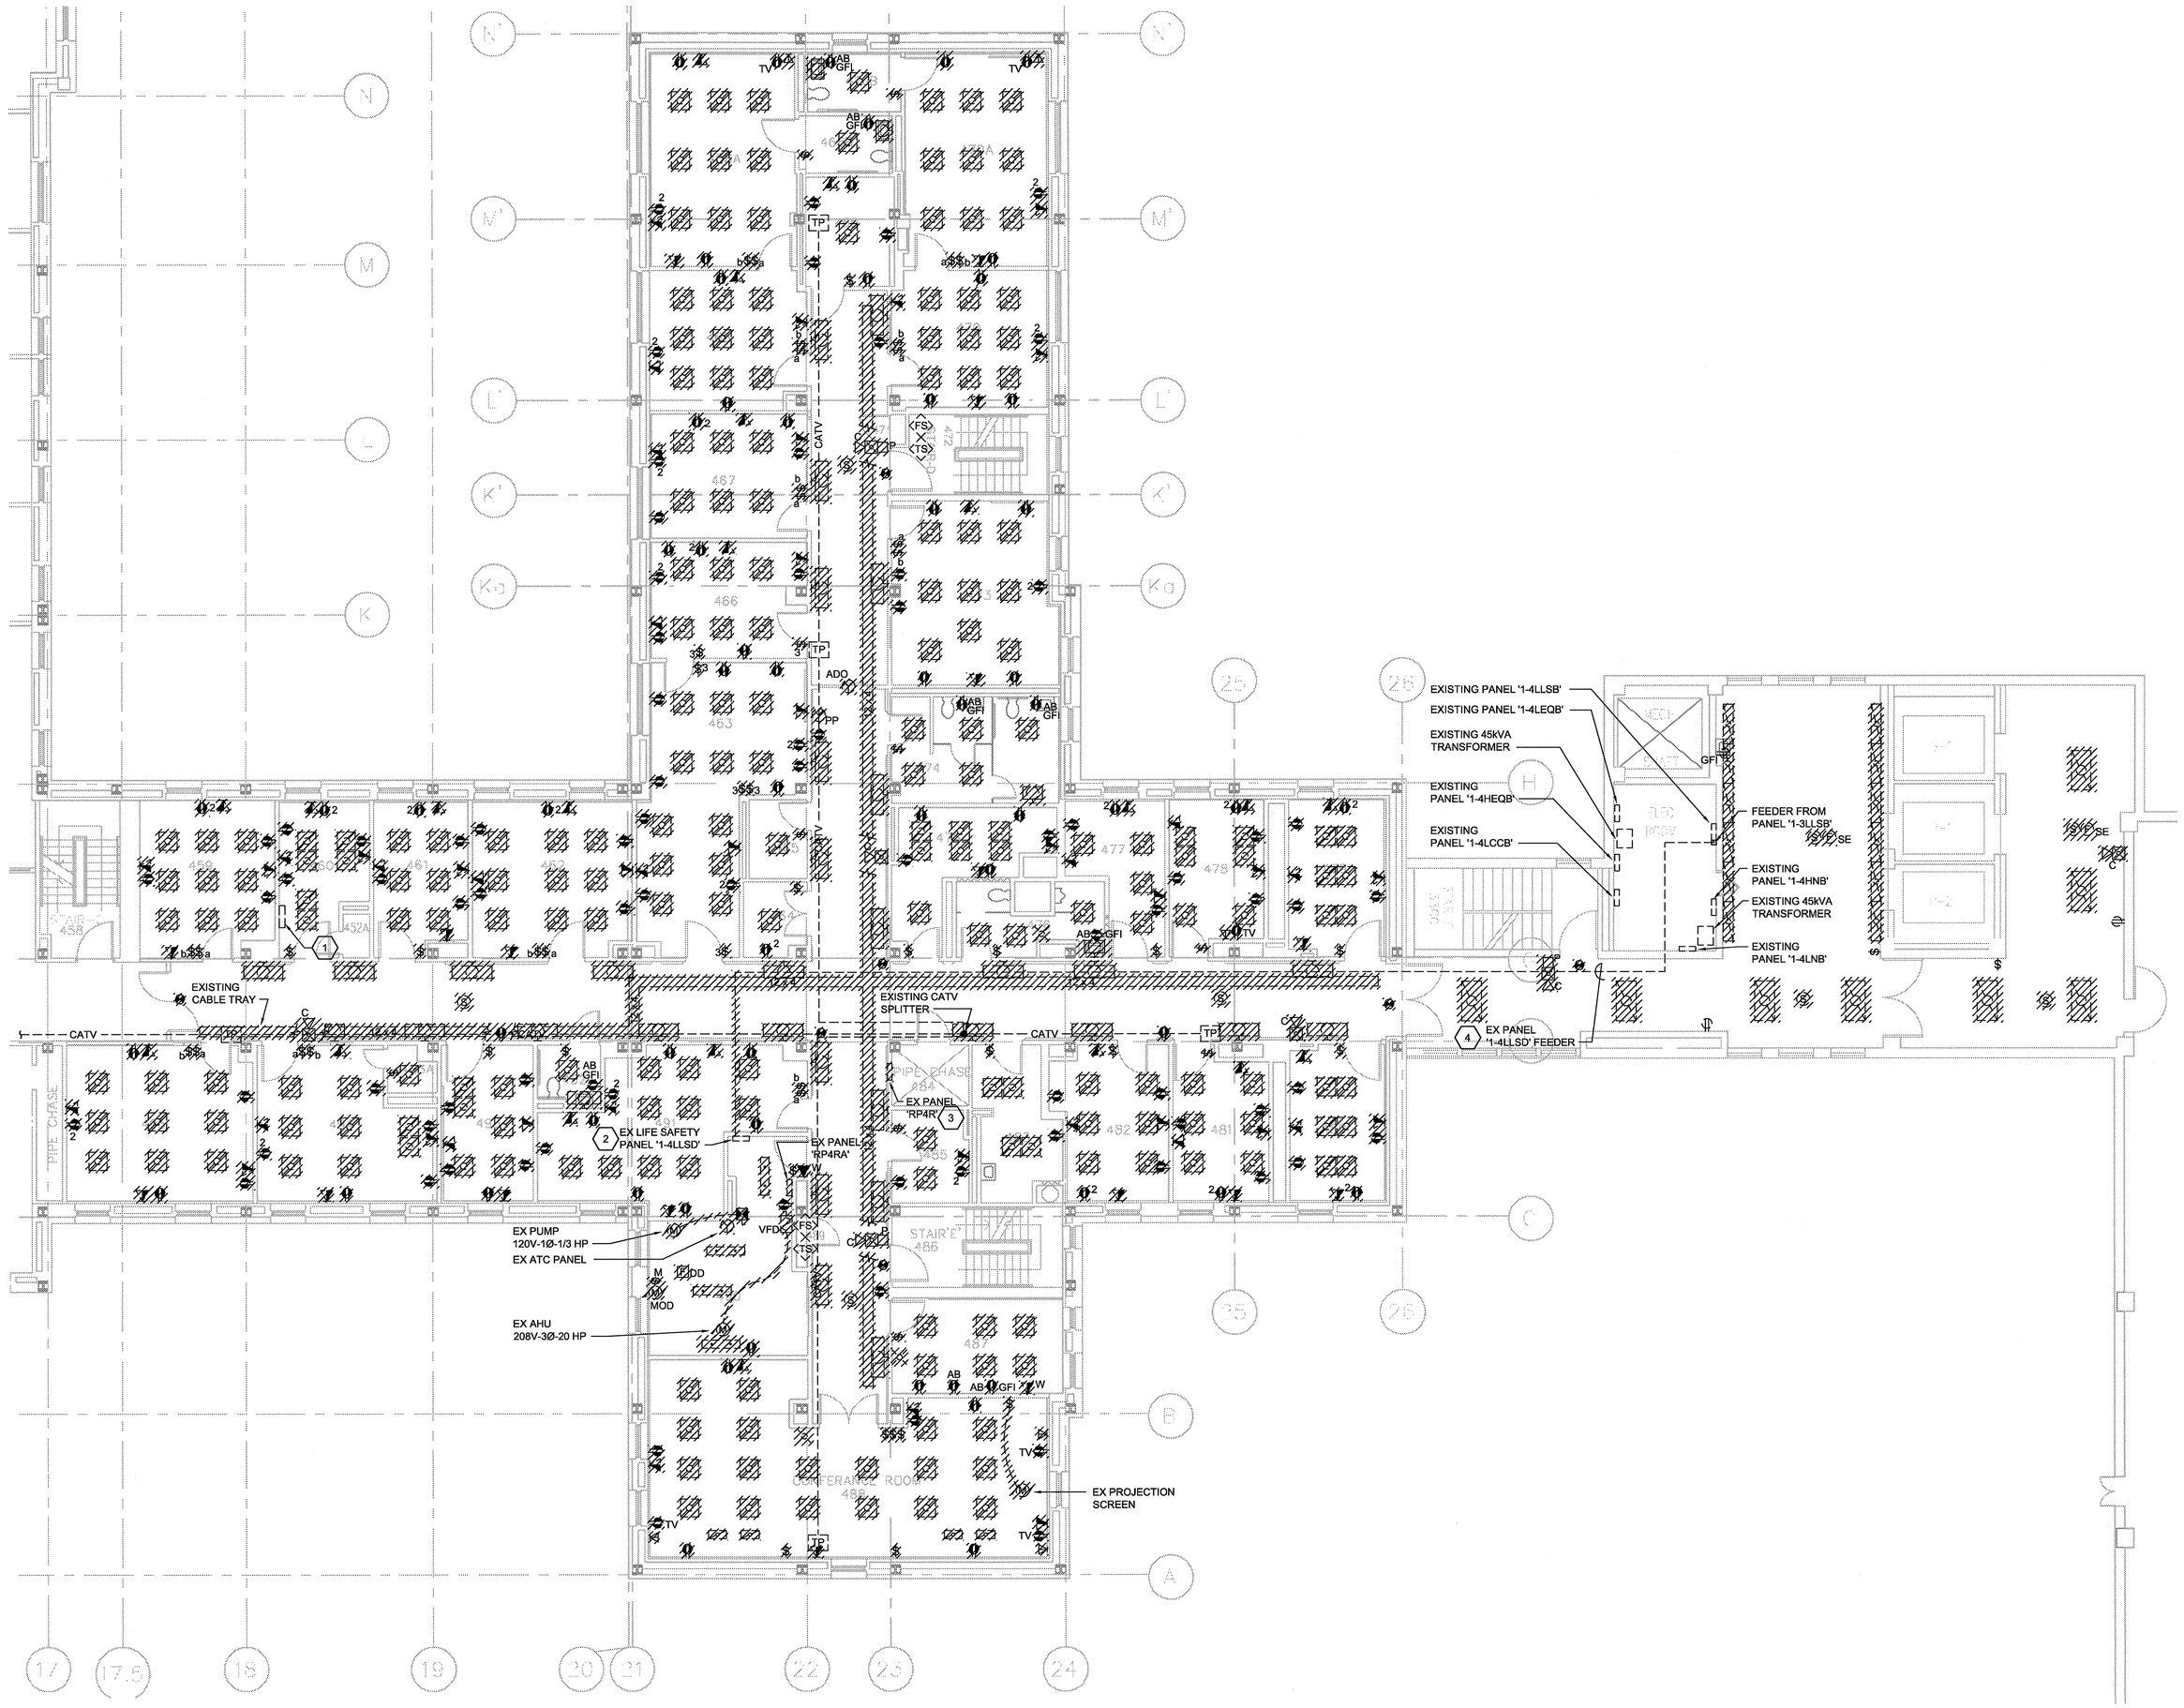

1 ELECTRICAL FOURTH FLOOR DEMOLITION PLAN

Scale: 1/8" = 1'-0"

GENERAL NOTES THIS DRAWING:

1. EXISTING ABOVE CEILING CATV TRUNK SYSTEM AND DISTRIBUTION TAP PANELS ARE EXISTING TO REMAIN. NO DEMOLITION WORK REQUIRED FOR THE TRUNK CABLE OR TAP PANELS. DEMOLITION OF THE CATV SYSTEM SHALL CONSIST ONLY OF HOMERUNS FROM TAP PANELS TO USER OUTLETS AND ANY ASSOCIATED CONDUIT. EC SHALL BE RESPONSIBLE FOR ANY DAMAGE, AND ITS REPAIR, TO THE TRUNK CABLE OR TAP PANELS AS A RESULT OF DEMOLITION OF OTHER ELECTRICAL ITEMS.

KEYNOTES THIS DRAWING:

1. EXISTING SIMPLEX FIRE ALARM SYSTEM VISUAL AMPLIFIER PANEL SHALL BE RELOCATED TO NEW ELECTRIC ROOM, SEE DRAWING ES301.
2. PANEL SHALL BE RELOCATED TO NEW ELECTRIC ROOM, SEE DRAWING ES301.
3. PANEL SHALL BE DEMOLISHED, PANEL FEEDER SHALL REMAIN FOR EXTENSION TO NEW PANEL LOCATION. SEE DRAWING ES301 FOR NEW PANEL LOCATION.
4. DEMOLISH EXISTING PANEL FEEDER AS SHOWN, PROVIDE NEW JUNCTION BOX TO CONTAIN FEEDERS FOR EXTENSION TO NEW PANEL LOCATION. SEE DRAWING ES301 FOR NEW PANEL LOCATION.

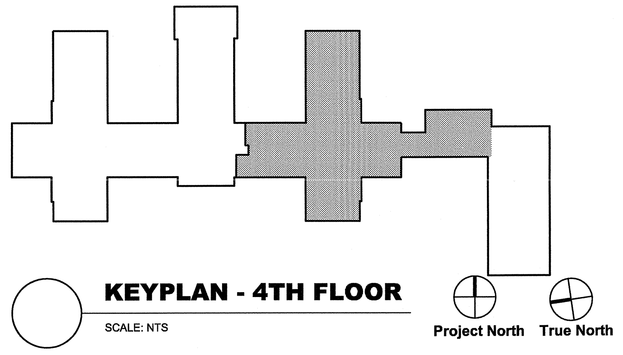

KEYPLAN - 4TH FLOOR

SCALE: NTS

100% CONSTRUCTION DOCUMENT SUBMISSION

Revisions:	Date

CONSULTANTS:

H.F. LENZ COMPANY
1407 Scalp Avenue Johnstown, PA 15904
Phone: 814-269-9300 FAX: 814-269-9301
cadd@hflenz.com www.hflenz.com
Engineers • Planners • Surveyors • Energy Consultants

TIMOTHY M. ENGLAND REGISTERED 15738 STATE OF WEST VIRGINIA PROFESSIONAL ENGINEER

ARCHITECT/ENGINEERS:

IKM
architecture
planning
interior design
IKM Incorporated
One PPG Place
Pittsburgh, PA 15222
412-281-1337
www.ikminc.com

Drawing Title: ELECTRICAL FOURTH FLOOR PLAN DEMOLITION

Approved: Project Director

Project Title: VA Clarksburg Inpatient Mental Health Unit

Location: VAMC Clarksburg West Virginia

Date: 15 DECEMBER 2011 | Checked: TME | Drawn: RJD

VA Project Number: 540-11-106
IKM Project Number: 11-024
Building Number:
Drawing Number: ES101
Dwg. of

Office of Construction and Facilities Management

Department of Veterans Affairs

VA FORM 08-6231