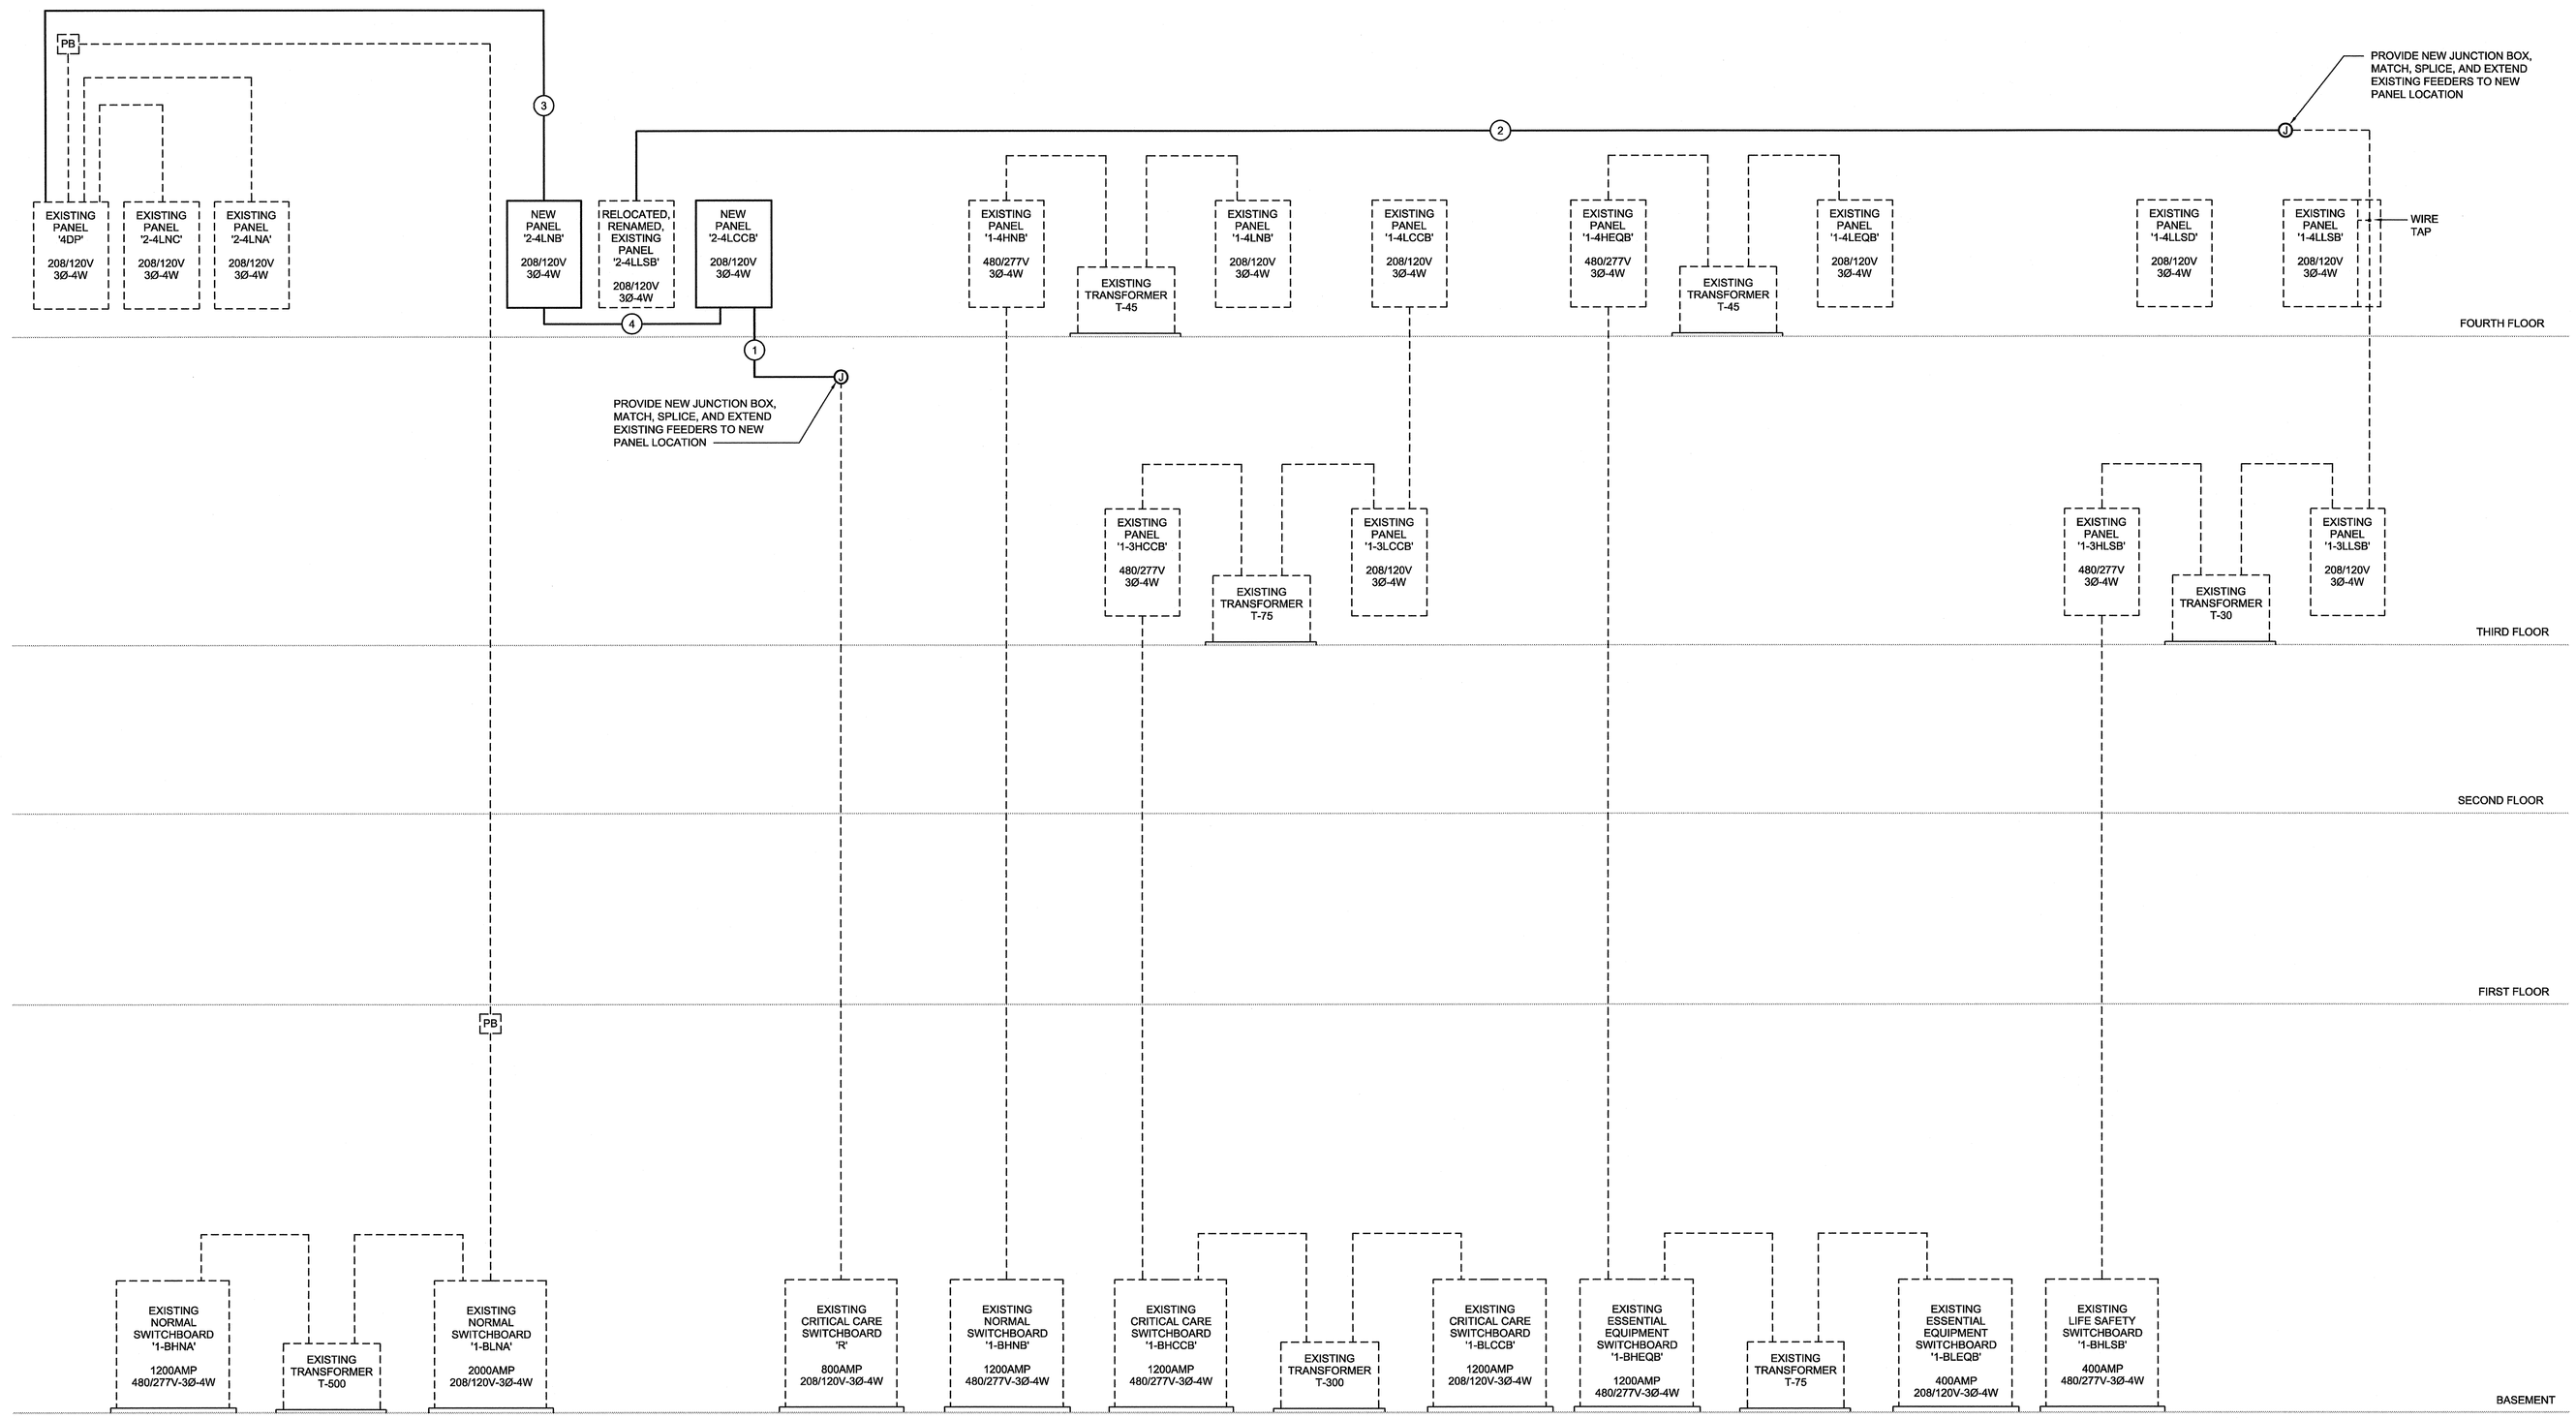

FEEDER LEGEND:

1. 4 #4/0 & 1 #4 GRD. - 2-1/2"C.
2. 4 #1 & 1 #6 GRD. - 1-1/2"C.
3. 4 #2/0 & 1 #6 GRD. - 2"C.
4. 1 #10 GRD CONDUCTOR. CONDUCTORS SHALL ORIGINATE AT GROUNDING BUSBAR IN ONE PANEL AND TERMINATE AT THE GROUNDING BUSBAR IN OTHER PANEL SHOWN.

Project North True North

100% CONSTRUCTION DOCUMENT SUBMISSION

Revisions:	Date

CONSULTANTS:

H.F. LENZ COMPANY
1407 Scalp Avenue Johnstown, PA 15904
Phone: 814-269-9300 FAX: 814-269-9301
cadd@hflenz.com www.hflenz.com
Engineers • Planners • Surveyors • Energy Consultants

TIMOTHY M. CARPENTER REGISTERED 14739 STATE OF WEST VIRGINIA PROFESSIONAL ENGINEER

ARCHITECT/ENGINEERS:

IKM
architecture planning interior design
IKM Incorporated
One PPG Place
Pittsburgh, PA 15222
412-281-1337
www.ikminc.com

Drawing Title: ELECTRICAL RISER DIAGRAM NEW WORK	Project Title: VA Clarksburg Inpatient Mental Health Unit	VA Project Number 540-11-106 IKM Project Number 11-024	Office of Construction and Facilities Management
Approved: Project Director	Location: VAMC Clarksburg West Virginia	Building Number	
	Date: 15 DECEMBER 2011 / Checked: TME / Drawn: RJD	Drawing Number: ES402 Dwg. of	Department of Veterans Affairs

VA FORM 08-6231